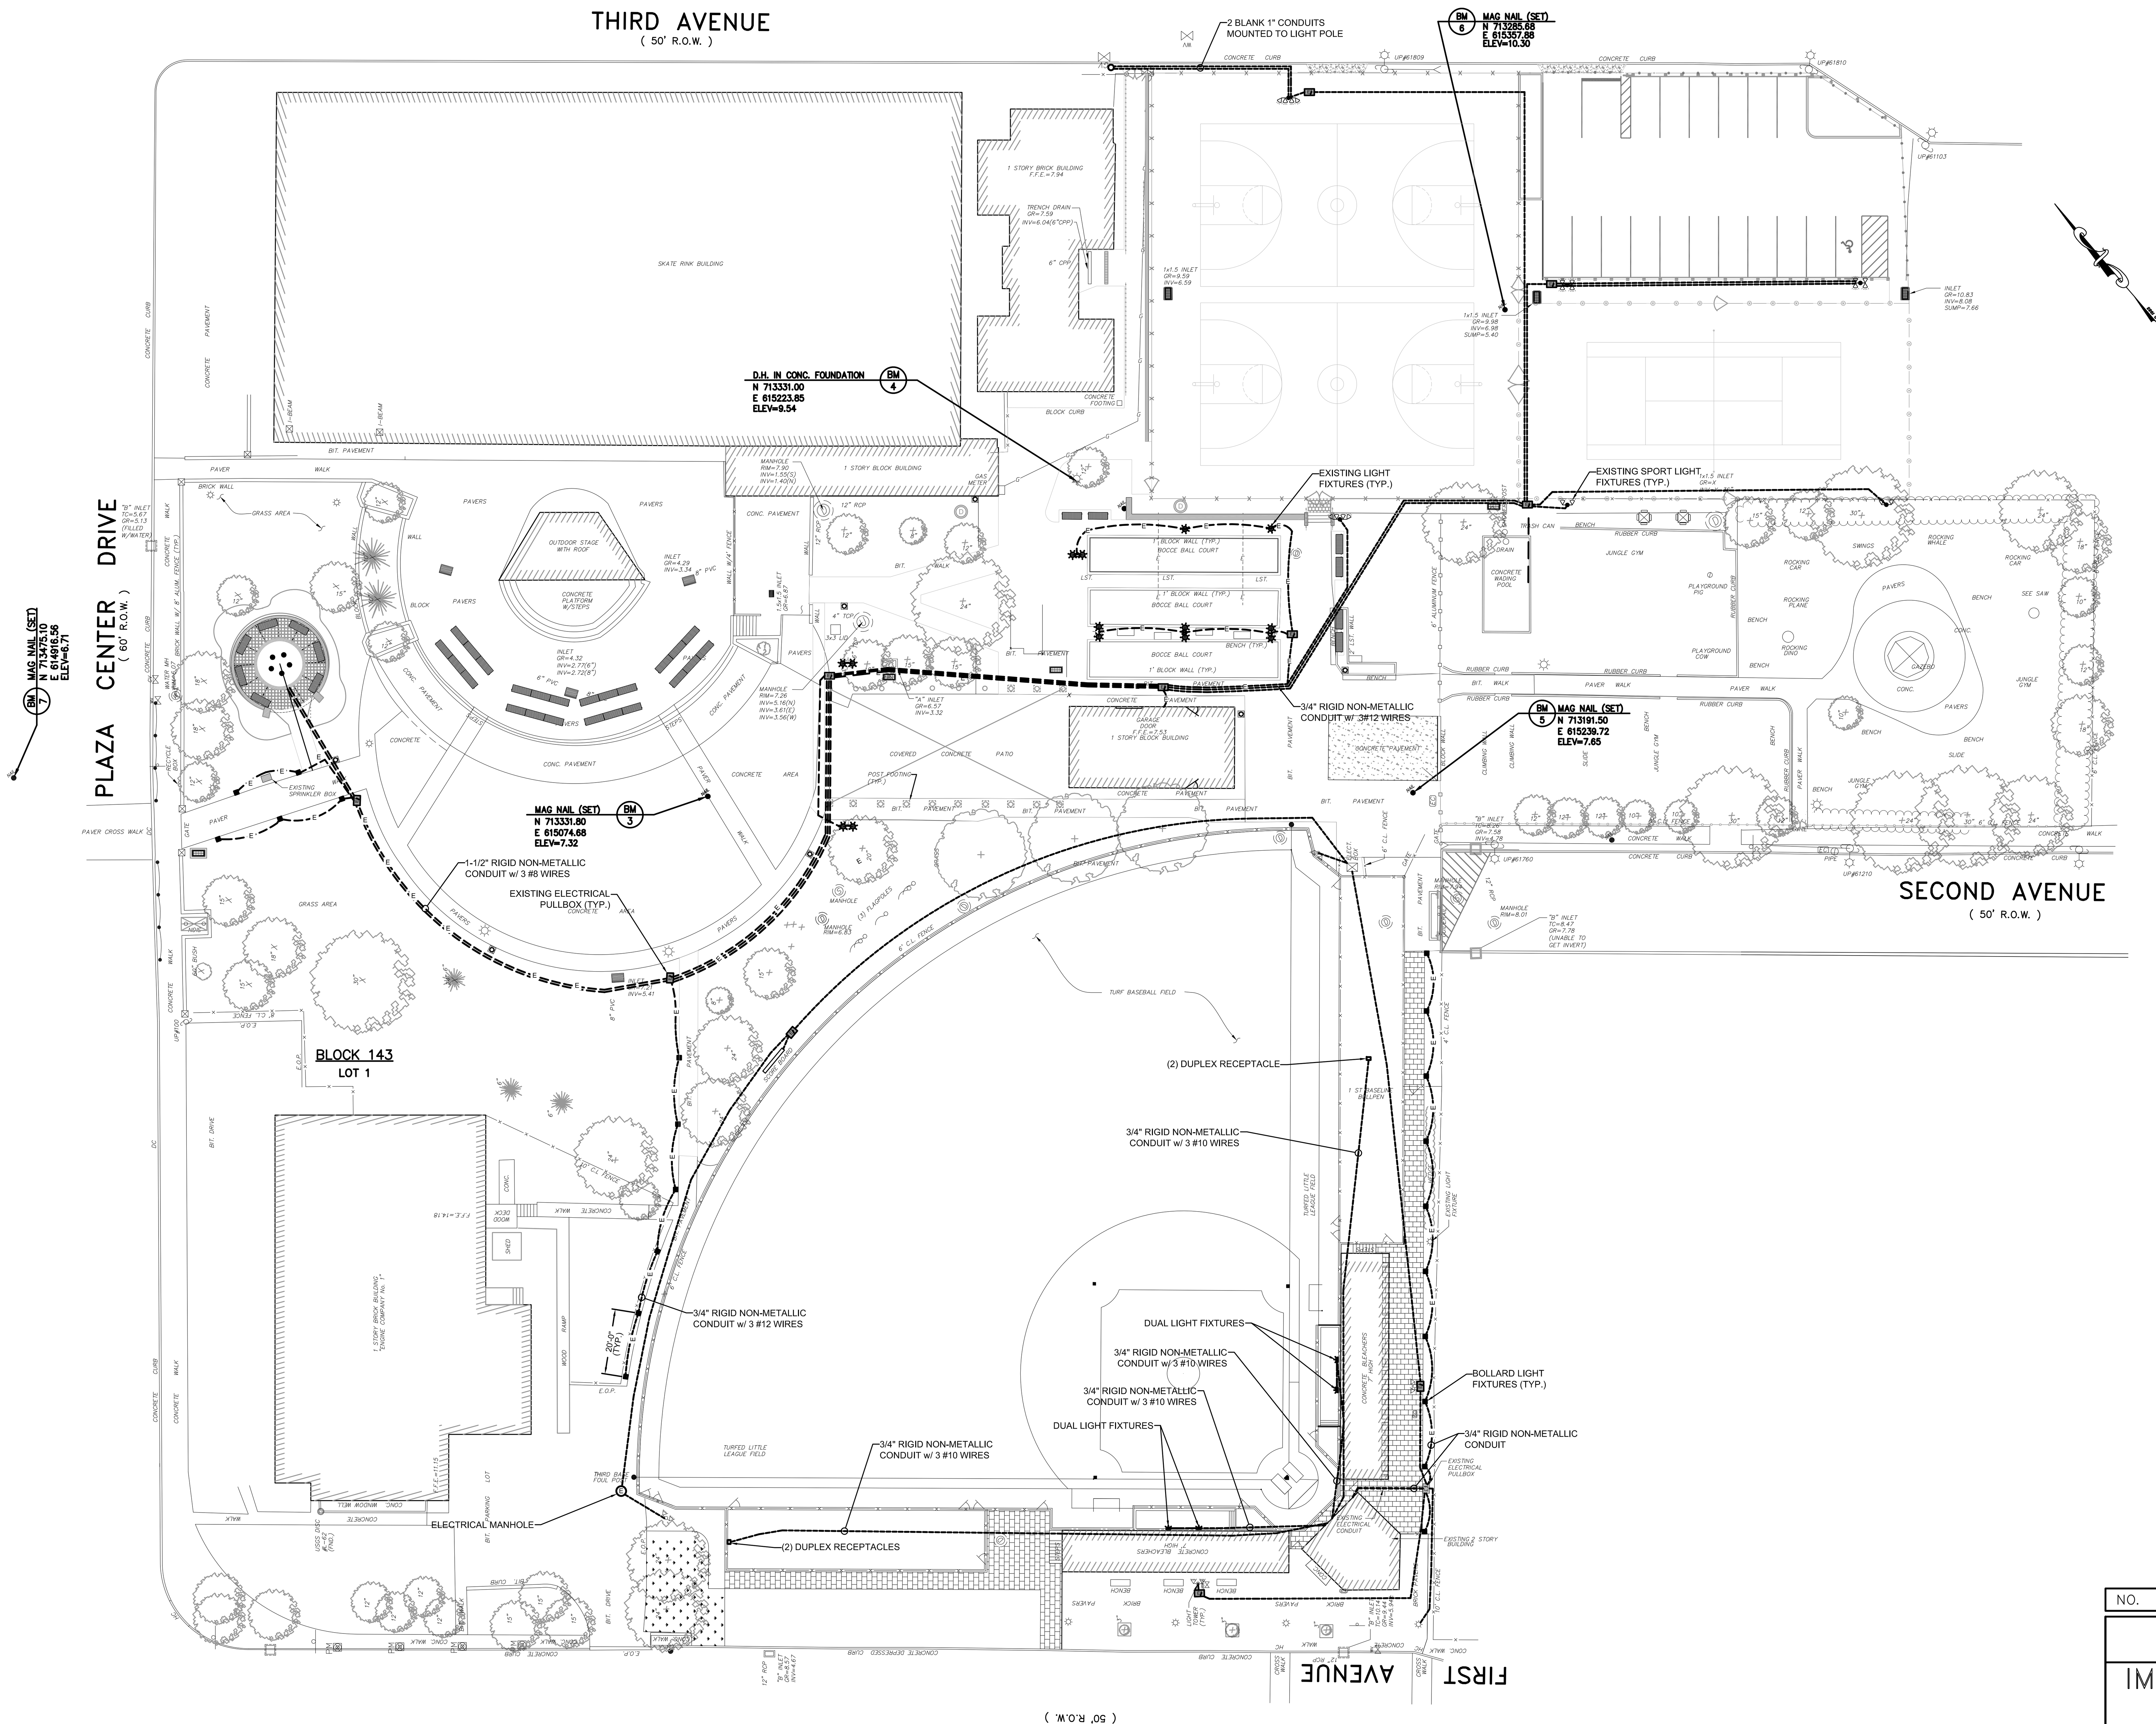

LIGHTING LEGEND

- BOLLARD LIGHT LOCATION
- SINGLE POLE MOUNTED SITE LIGHT FIXTURE
- DUAL POLE MOUNTED SITE LIGHT FIXTURE
- SPORTS LIGHTING FIXTURE
- ELECTRICAL CONDUIT LOCATIONS

GRAPHIC SCALE

30 0 10 30 60 120

(IN FEET)
1 inch = 30 ft.

NO.	REVISION	DATE	BY	CHK. BY

ELECTRICAL UTILITY LAYOUT PLAN

IMPROVEMENTS TO BUCHMULLER PARK
BLOCK 143, LOTS 1 & 7
TOWN OF SECAUCUS, HUDSON COUNTY, NEW JERSEY

DATE: 9-11-2015

RICHARD G. ARANGO NJ PROFESSIONAL ENGINEER LIC. NO.

RV&A
REMINGTON, VERNICK & ARANGO ENGINEERS
300 PENHORN AVENUE, 3RD FLOOR, SECAUCUS, NJ 07094
(201) 624-2137, FAX (201) 624-2136, WEB SITE ADDRESS: WWW.RVE.COM
Certificate of Authorization: 24 GA 28003800

SCALE	DATE	DRAWN BY	DSGN. BY	CHK'D. BY	DWG. NO.	SHEET. NO.
1"=20'	9-11-2015	P.W.	S.G.	R.G.A.	0909T105	1 OF 1

DWG FILE PATH/NAME
S:\Secaucus\0909T105-Buchmuller Park Rehab\Engineering & Design\CAD & Drawings\S-0909T105- FULL PARK-UTILITY-LAYOU