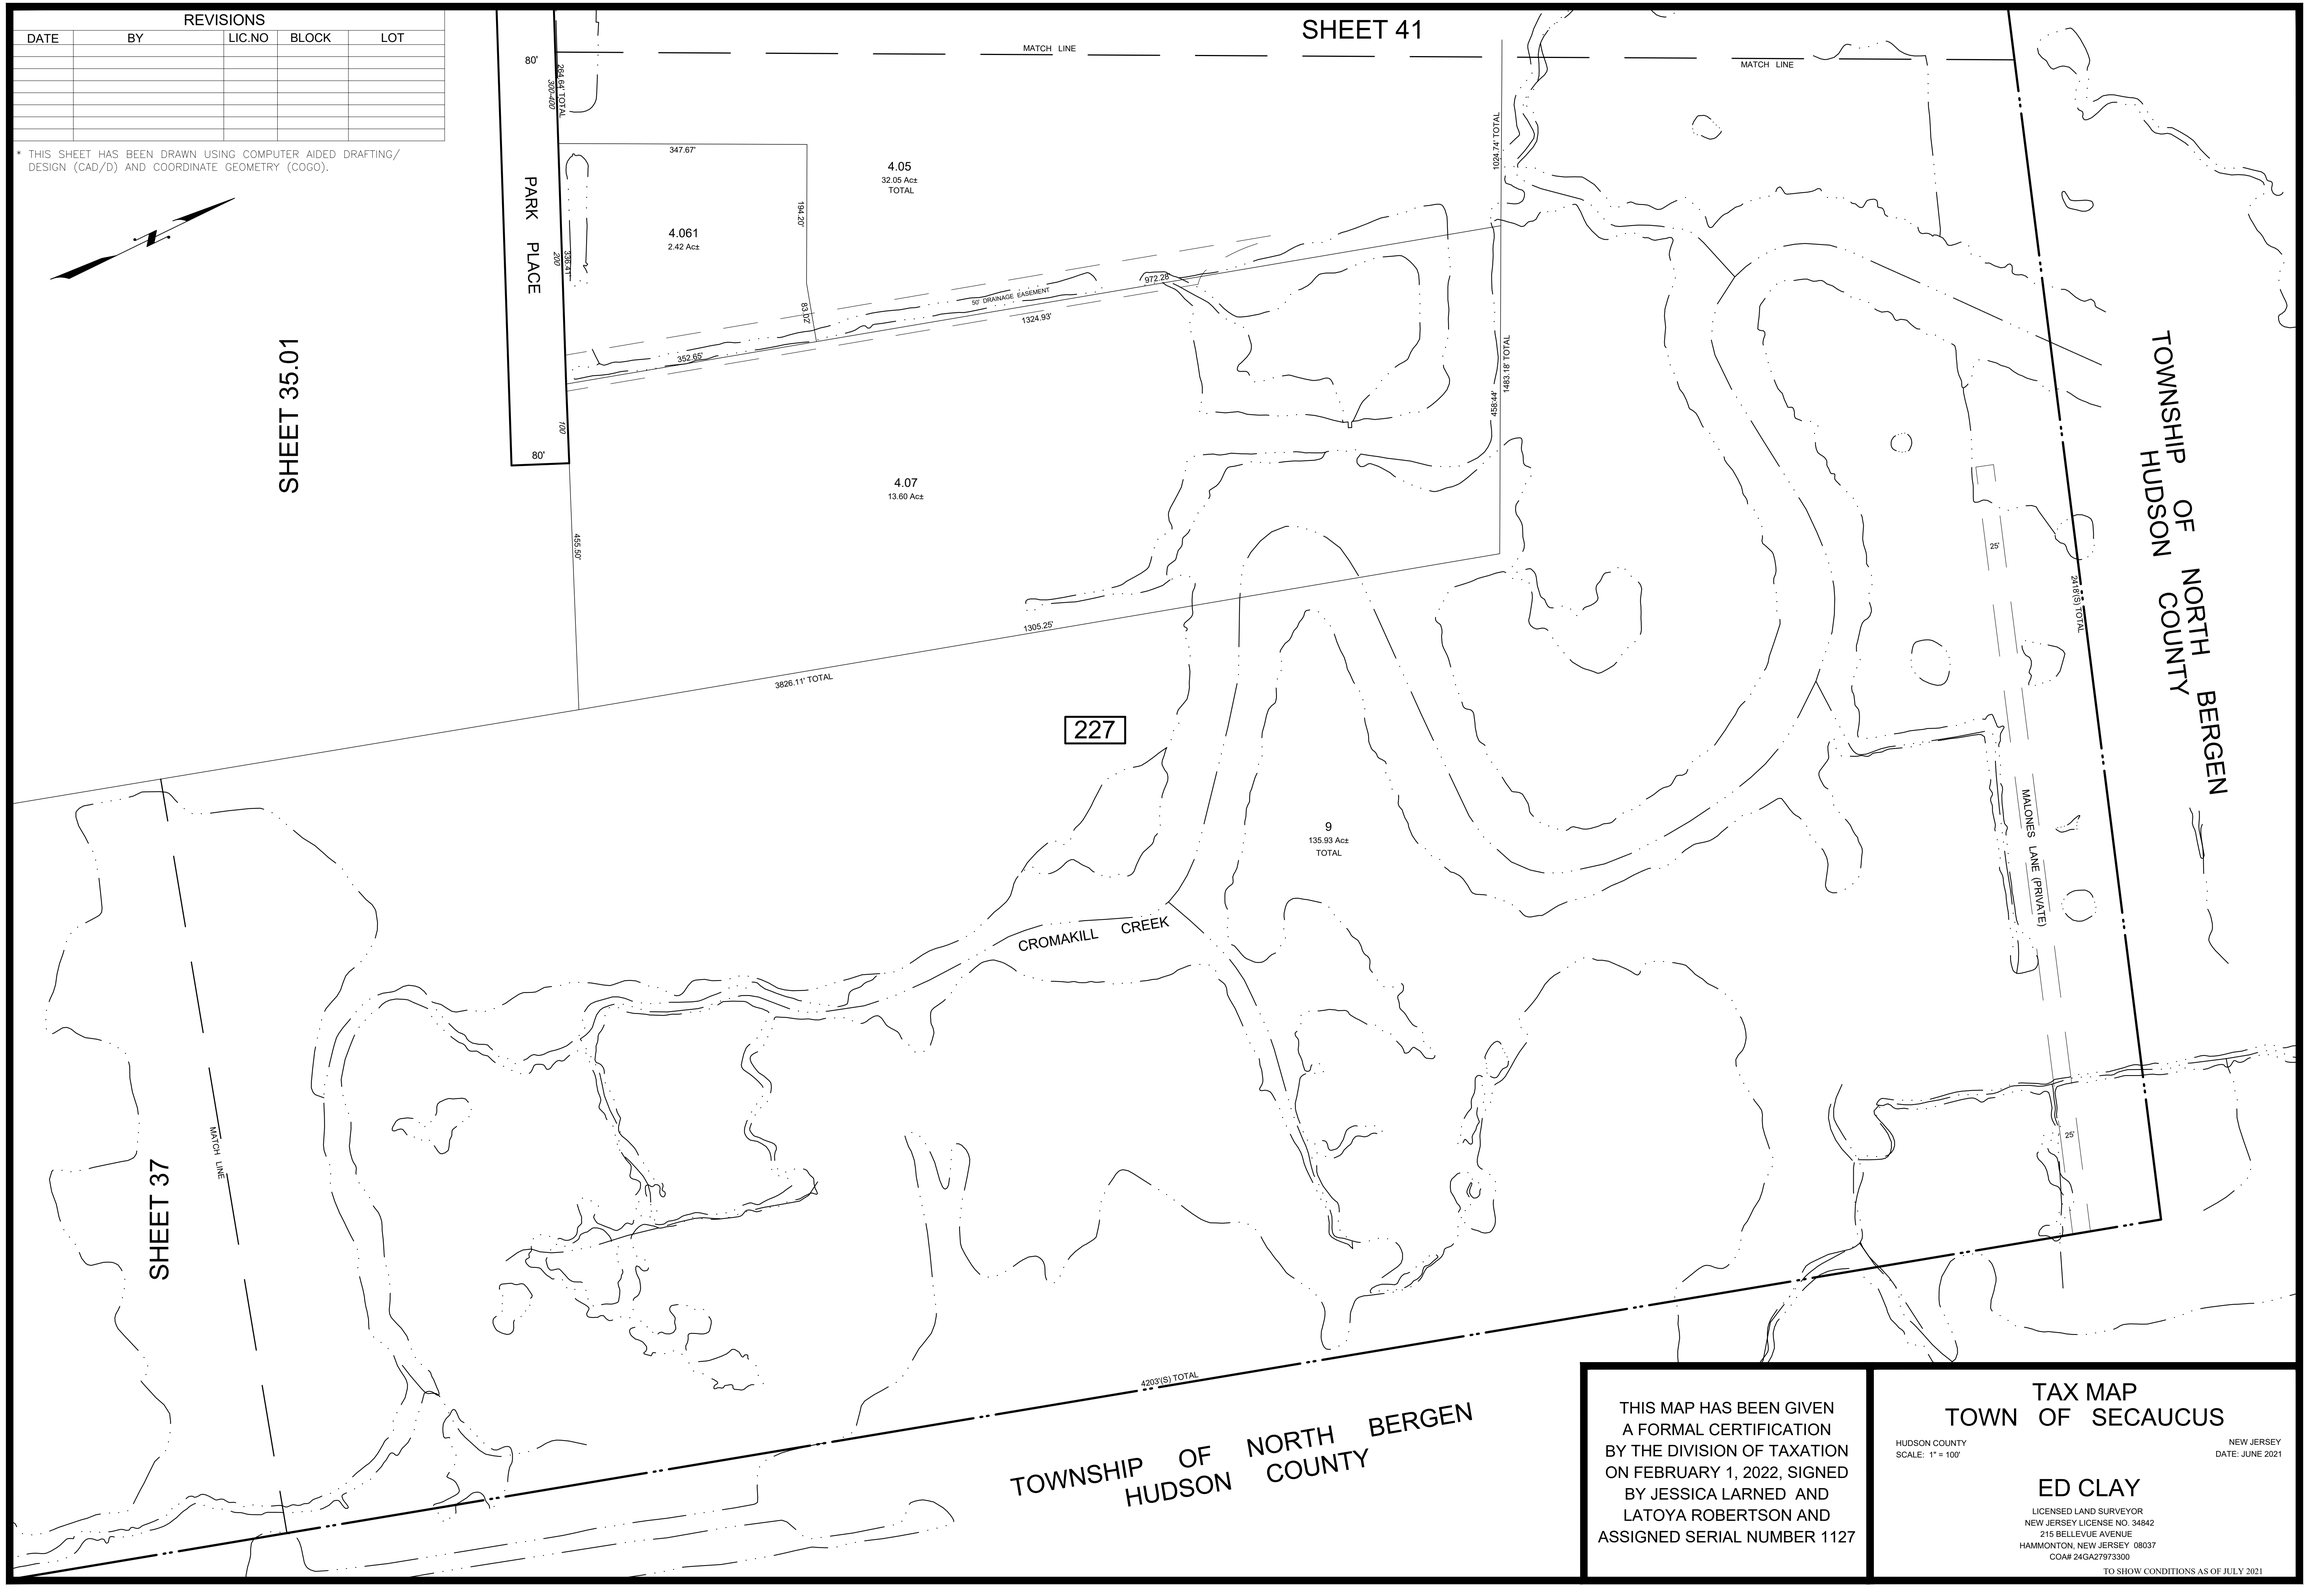
REVISIONS
DATE
BY
LIC.NO
BLOCK
LOT
* THIS SHEET HAS BEEN DRAWN USING COMPUTER AIDED DRAFTING/ DESIGN (CAD/D) AND COORDINATE GEOMETRY (COGO).
SHEET 41
MATCH LINE
MATCH LINE
PARK PLACE
80'
80'
4.05
32.05 Ac±
TOTAL
4.061
2.42 Ac±
347.67'
194.20'
83.02'
352.65'
50' DRAINAGE EASEMENT
972.28'
1324.93'
1024.74' TOTAL
1483.18' TOTAL
458.44'
4.07
13.60 Ac±
455.50'
1305.25'
3826.11' TOTAL
227
9
135.93 Ac±
TOTAL
CROMAKILL CREEK
MALONES LANE (PRIVATE)
25'
25'
2418'(S) TOTAL
4203'(S) TOTAL
SHEET 35.01
SHEET 37
MATCH LINE
TOWNSHIP OF NORTH BERGEN
HUDSON COUNTY
TOWNSHIP OF NORTH BERGEN
HUDSON COUNTY
THIS MAP HAS BEEN GIVEN A FORMAL CERTIFICATION BY THE DIVISION OF TAXATION ON FEBRUARY 1, 2022, SIGNED BY JESSICA LARNED AND LATOYA ROBERTSON AND ASSIGNED SERIAL NUMBER 1127
TAX MAP
TOWN OF SECAUCUS
HUDSON COUNTY
SCALE: 1" = 100'
NEW JERSEY
DATE: JUNE 2021
ED CLAY
LICENSED LAND SURVEYOR
NEW JERSEY LICENSE NO. 34842
215 BELLEVUE AVENUE
HAMMONTON, NEW JERSEY 08037
COA# 24GA27973300
TO SHOW CONDITIONS AS OF JULY 2021