

A S S E S S M E N T
M A P
O F T A X
O F T H E

TOWN OF SECAUCUS

HUDSON COUNTY, NEW JERSEY

2021



ADAMS, REHMANN & HEGGAN

PROFESSIONAL ENGINEER, LAND SURVEYOR & PLANNERS

(609) 561-0482 p (609) 567-8909 f

215 BELLEVIEW AVENUE

HAMMONTON, NEW JERSEY 08037

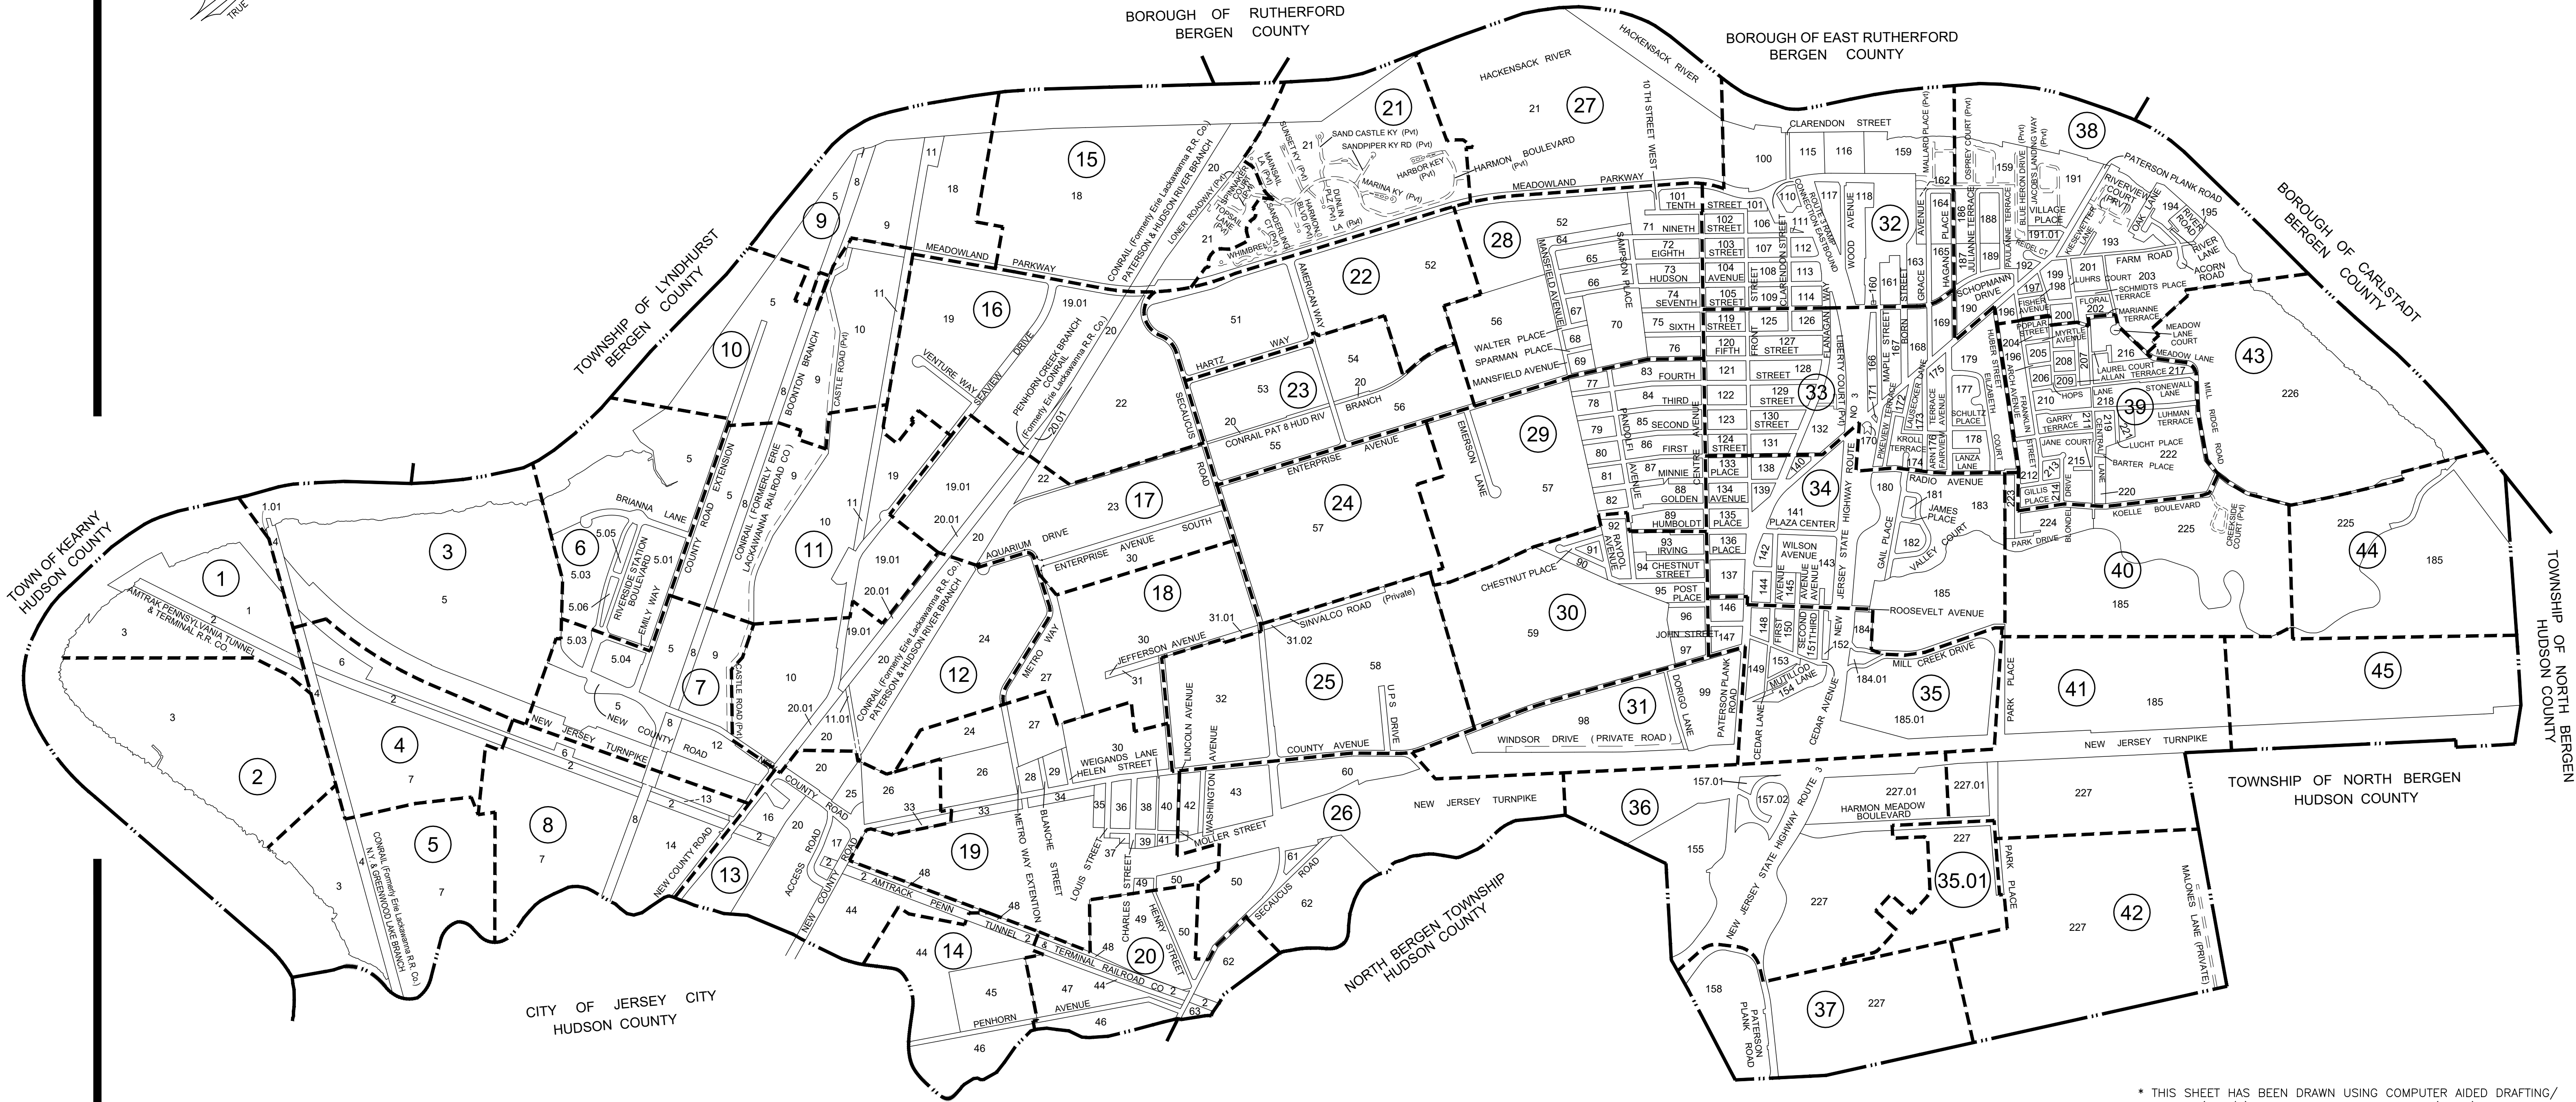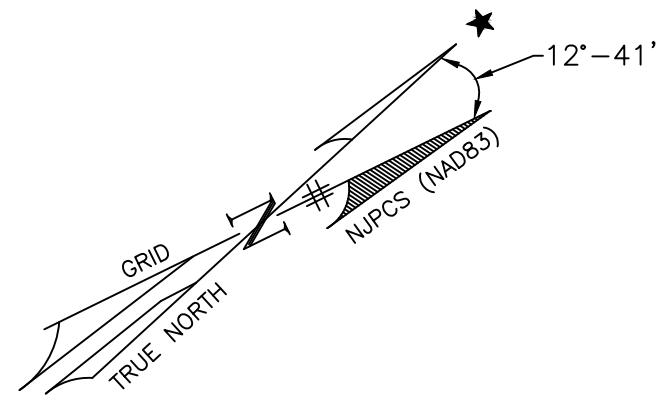

LEGEND

KEY SHEET

- 23 SHEET NUMBER
234 BLOCK NUMBER

- SHEET LIMIT
----- STATE BOUNDARY
----- COUNTY BOUNDARY
----- MUNICIPAL BOUNDARY
----- RIGHT OF WAY/BLOCK LIMIT
----- PRIVATE ROAD
----- ASSESSMENT LINE

DETAIL SHEET

- 234 BLOCK NUMBER
23 LOT NUMBER
23 HOUSE ADDRESS

- STATE BOUNDARY
----- COUNTY BOUNDARY
----- MUNICIPAL BOUNDARY
----- RIGHT OF WAY
----- BLOCK LIMIT
----- PARCEL LINE
----- MATCH LINE
----- ASSESSMENT LINE

THIS TAX MAP SUPERSEDES THE TAX MAP APPROVED FEBRUARY 8, 1993.

* THIS SHEET HAS BEEN DRAWN USING COMPUTER AIDED DRAFTING/ DESIGN (CAD/D) AND COORDINATE GEOMETRY (COCO).

THE AREAS, BOUNDARIES AND DIMENSIONS SHOWN ON THIS TAX MAP ARE DERIVED FROM GROUND SURVEYS, AERIAL SURVEYS, AND RECORDED PLANS, MAPS, DEEDS AND WILLS, AND ARE TO BE USED FOR ASSESSMENT PURPOSES ONLY.

I HEREBY CERTIFY THAT THIS MAP AND ANY REQUIRED SURVEY HAS BEEN MADE UNDER MY IMMEDIATE SUPERVISION, AND COMPLIES WITH THE LAWS OF THE STATE OF NEW JERSEY.

CO

ED CLAY, LICENSED LAND SURVEYOR
N.J. LICENSE NO. 34842

02-01-2022
DATE

* THIS SHEET HAS BEEN DRAWN USING COMPUTER AIDED DRAFTING/ DESIGN (CAD/D) AND COORDINATE GEOMETRY (COCO).

REVISIONS				
DATE	BY	LIC.NO	BLOCK	LOT

THIS MAP HAS BEEN GIVEN
A FORMAL CERTIFICATION
BY THE DIVISION OF TAXATION
ON FEBRUARY 1, 2022, SIGNED
BY JESSICA LARNED AND
LATOYA ROBERTSON AND
ASSIGNED SERIAL NUMBER 1127

TAX MAP
TOWN OF SECAUCUS


HUDSON COUNTY
SCALE: 1" = 800'

NEW JERSEY
DATE: JUNE 2021

ED CLAY

LICENSED LAND SURVEYOR
NEW JERSEY LICENSE NO. 34842
215 BELLEVUE AVENUE
HAMMONTON, NEW JERSEY 08037
CO# 24GA27973300

TO SHOW CONDITIONS AS OF DECEMBER 1, 2021

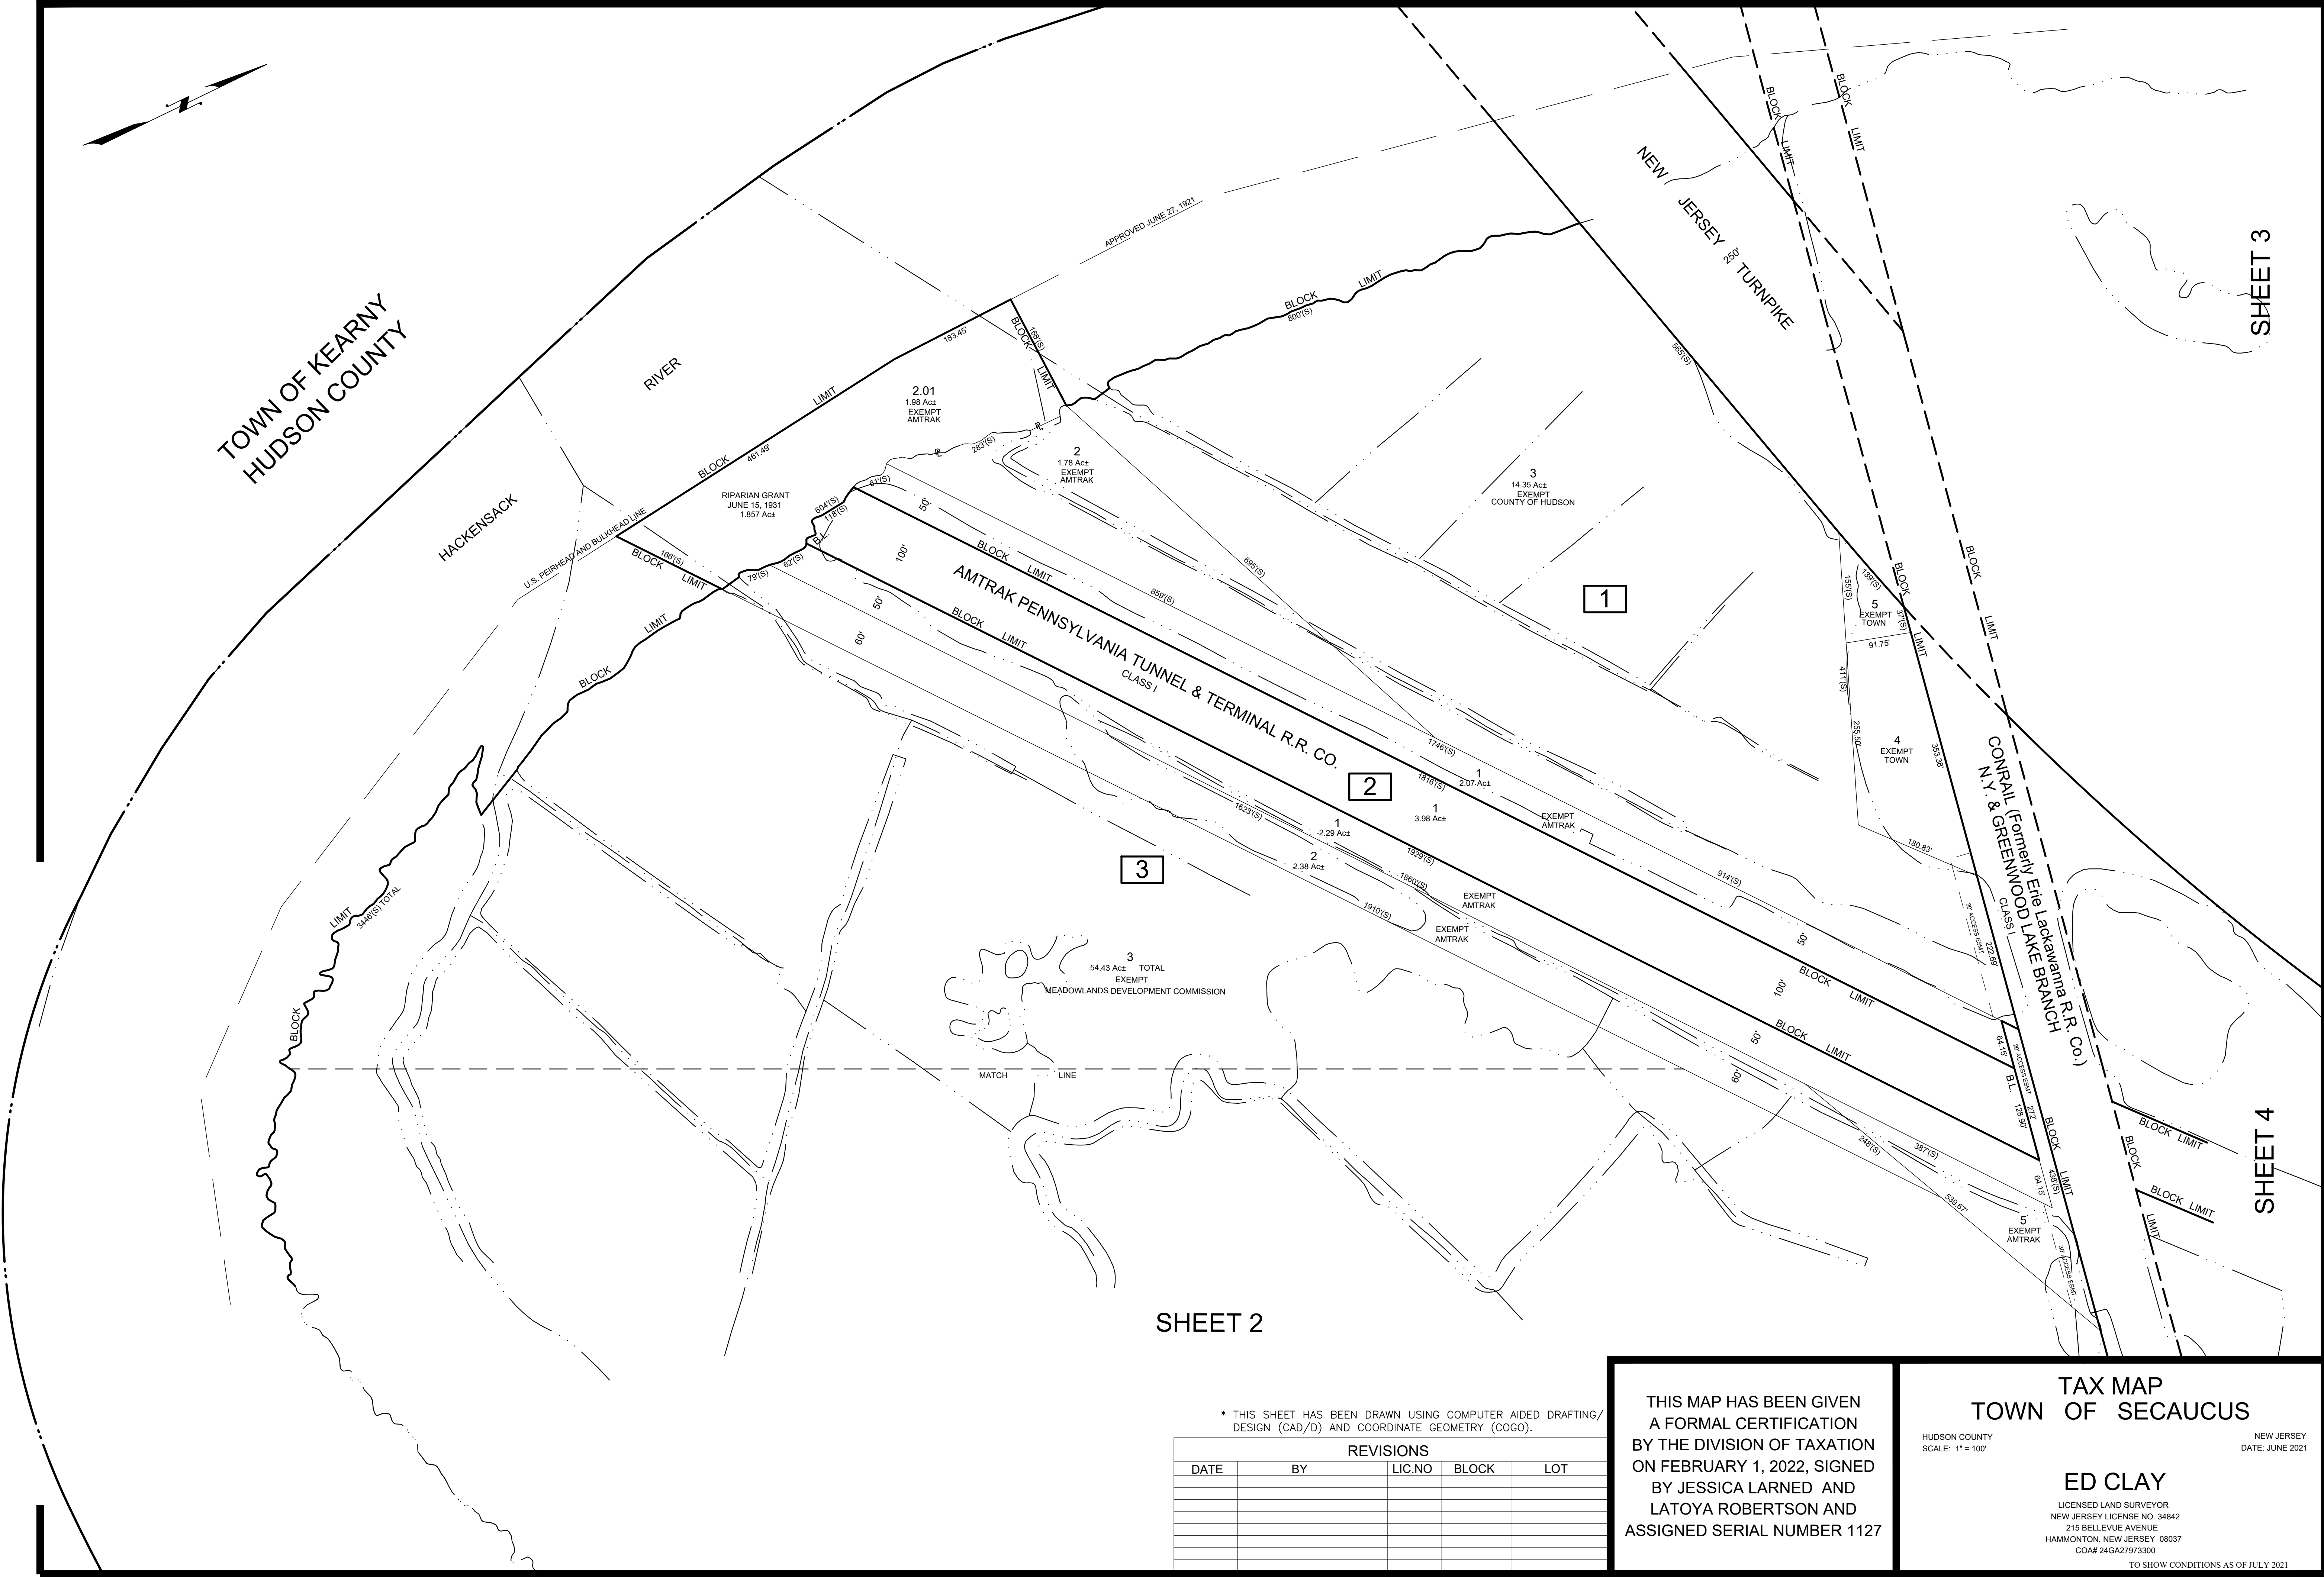

SHEET 3

SHEET 4

SHEET 2

* THIS SHEET HAS BEEN DRAWN USING COMPUTER AIDED DRAFTING/ DESIGN (CAD/D) AND COORDINATE GEOMETRY (COGO).

REVISIONS				
DATE	BY	LIC.NO	BLOCK	LOT

THIS MAP HAS BEEN GIVEN
A FORMAL CERTIFICATION
BY THE DIVISION OF TAXATION
ON FEBRUARY 1, 2022, SIGNED
BY JESSICA LARNED AND
LATOYA ROBERTSON AND
ASSIGNED SERIAL NUMBER 1127

TAX MAP
TOWN OF SECAUCUS

HUDSON COUNTY
SCALE: 1" = 100'

NEW JERSEY
DATE: JUNE 2021

ED CLAY

LICENSED LAND SURVEYOR
NEW JERSEY LICENSE NO. 34842
215 BELLEVUE AVENUE
HAMMONTON, NEW JERSEY 08037
CO# 24GA27973300

TO SHOW CONDITIONS AS OF JULY 2021

TOWN TAX MAP
OF SECAUCUS

HUDSON COUNTY
SCALE: 1" = 100'

NEW JERSEY
DATE: JUNE 2021

ED CLAY

LICENSED LAND SURVEYOR
NEW JERSEY LICENSE NO. 34842
215 BELLEVUE AVENUE
HAMMONTON, NEW JERSEY 08037
COA# 24GA27973300

TO SHOW CONDITIONS AS OF JULY 2021

THIS MAP HAS BEEN GIVEN
A FORMAL CERTIFICATION
BY THE DIVISION OF TAXATION
ON FEBRUARY 1, 2022, SIGNED
BY JESSICA LARNED AND
LATOYA ROBERTSON AND
ASSIGNED SERIAL NUMBER 1127

TOWNSHIP OF LYNDHURST
BERGEN COUNTY

TOWN OF KEARNY
HUDSON COUNTY

HACKENSACK RIVER

SHEET 6

SHEET 7

NEW COUNTY ROAD -

3

1.01

4

5

2.01
66.91 Ac±(D)
63.10 Ac±(S)
EXEMPT
HUDSON COUNTY

2.03
24.92 Ac±
(TOTAL)

EXEMPT
HUDSON COUNTY


SHEET 1


SHEET 4

* THIS SHEET HAS BEEN DRAWN USING COMPUTER AIDED DRAFTING,
DESIGN (CAD/D) AND COORDINATE GEOMETRY (COGO).

REVISIONS

[illegible]

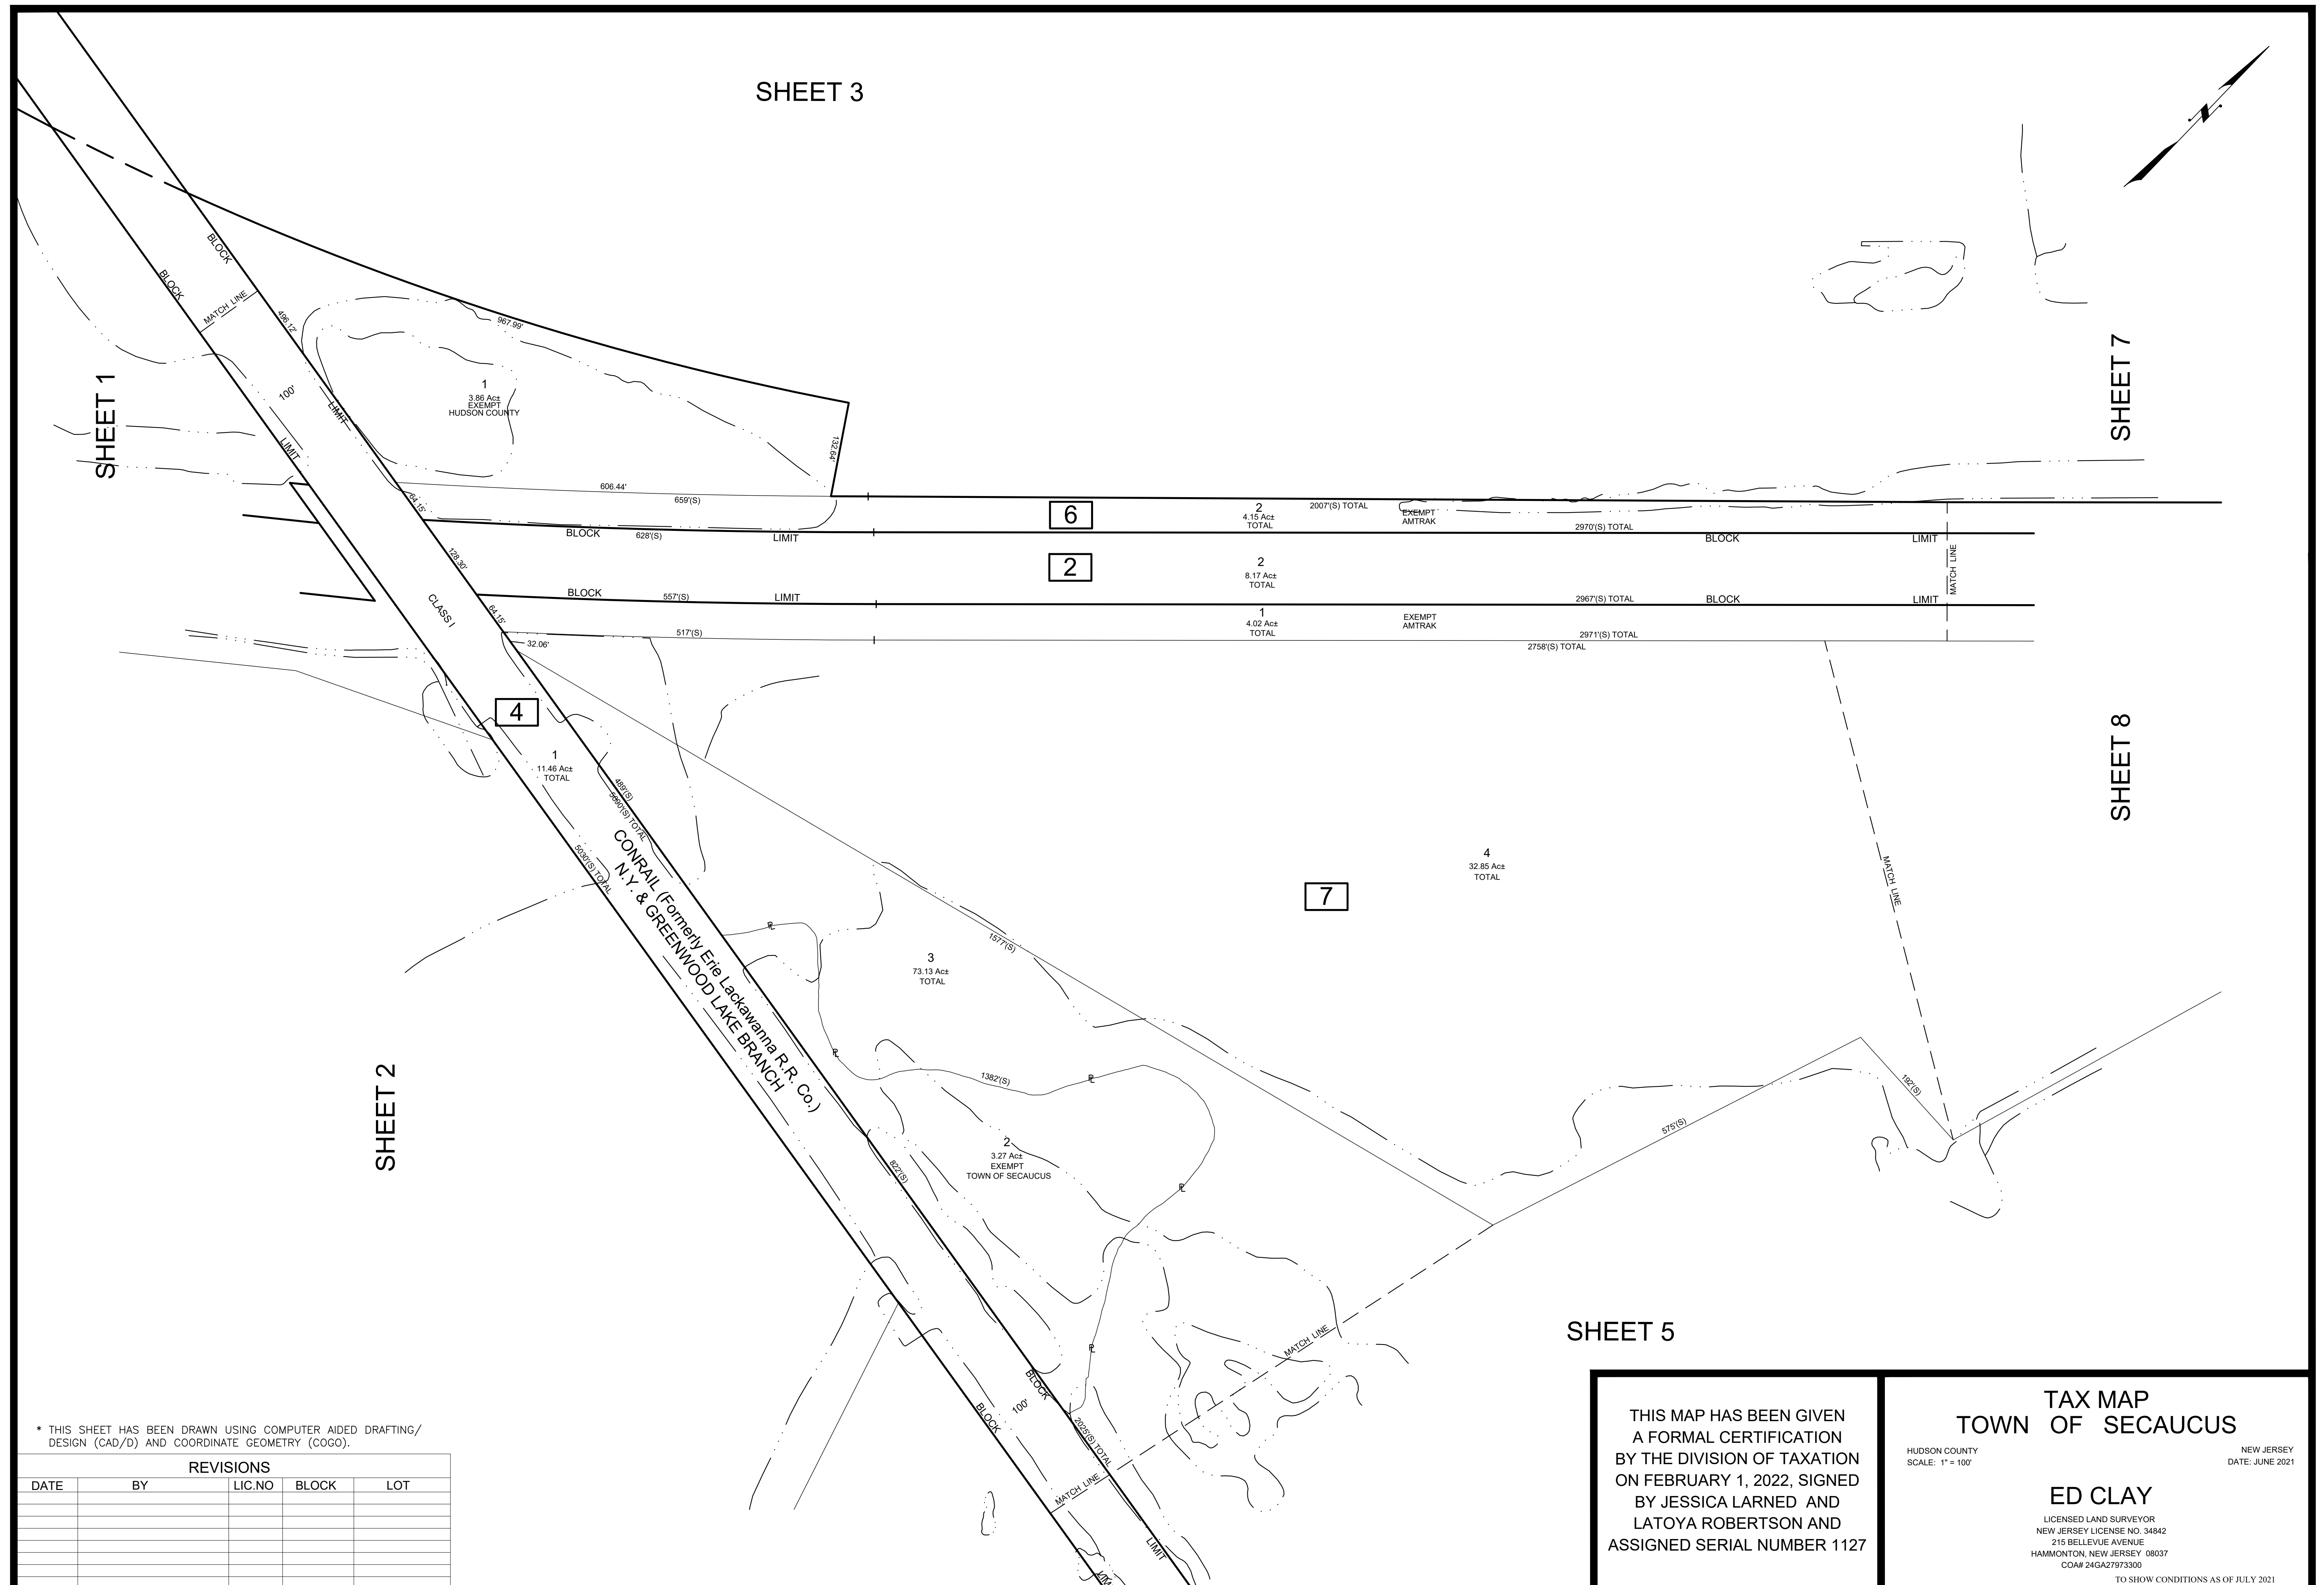

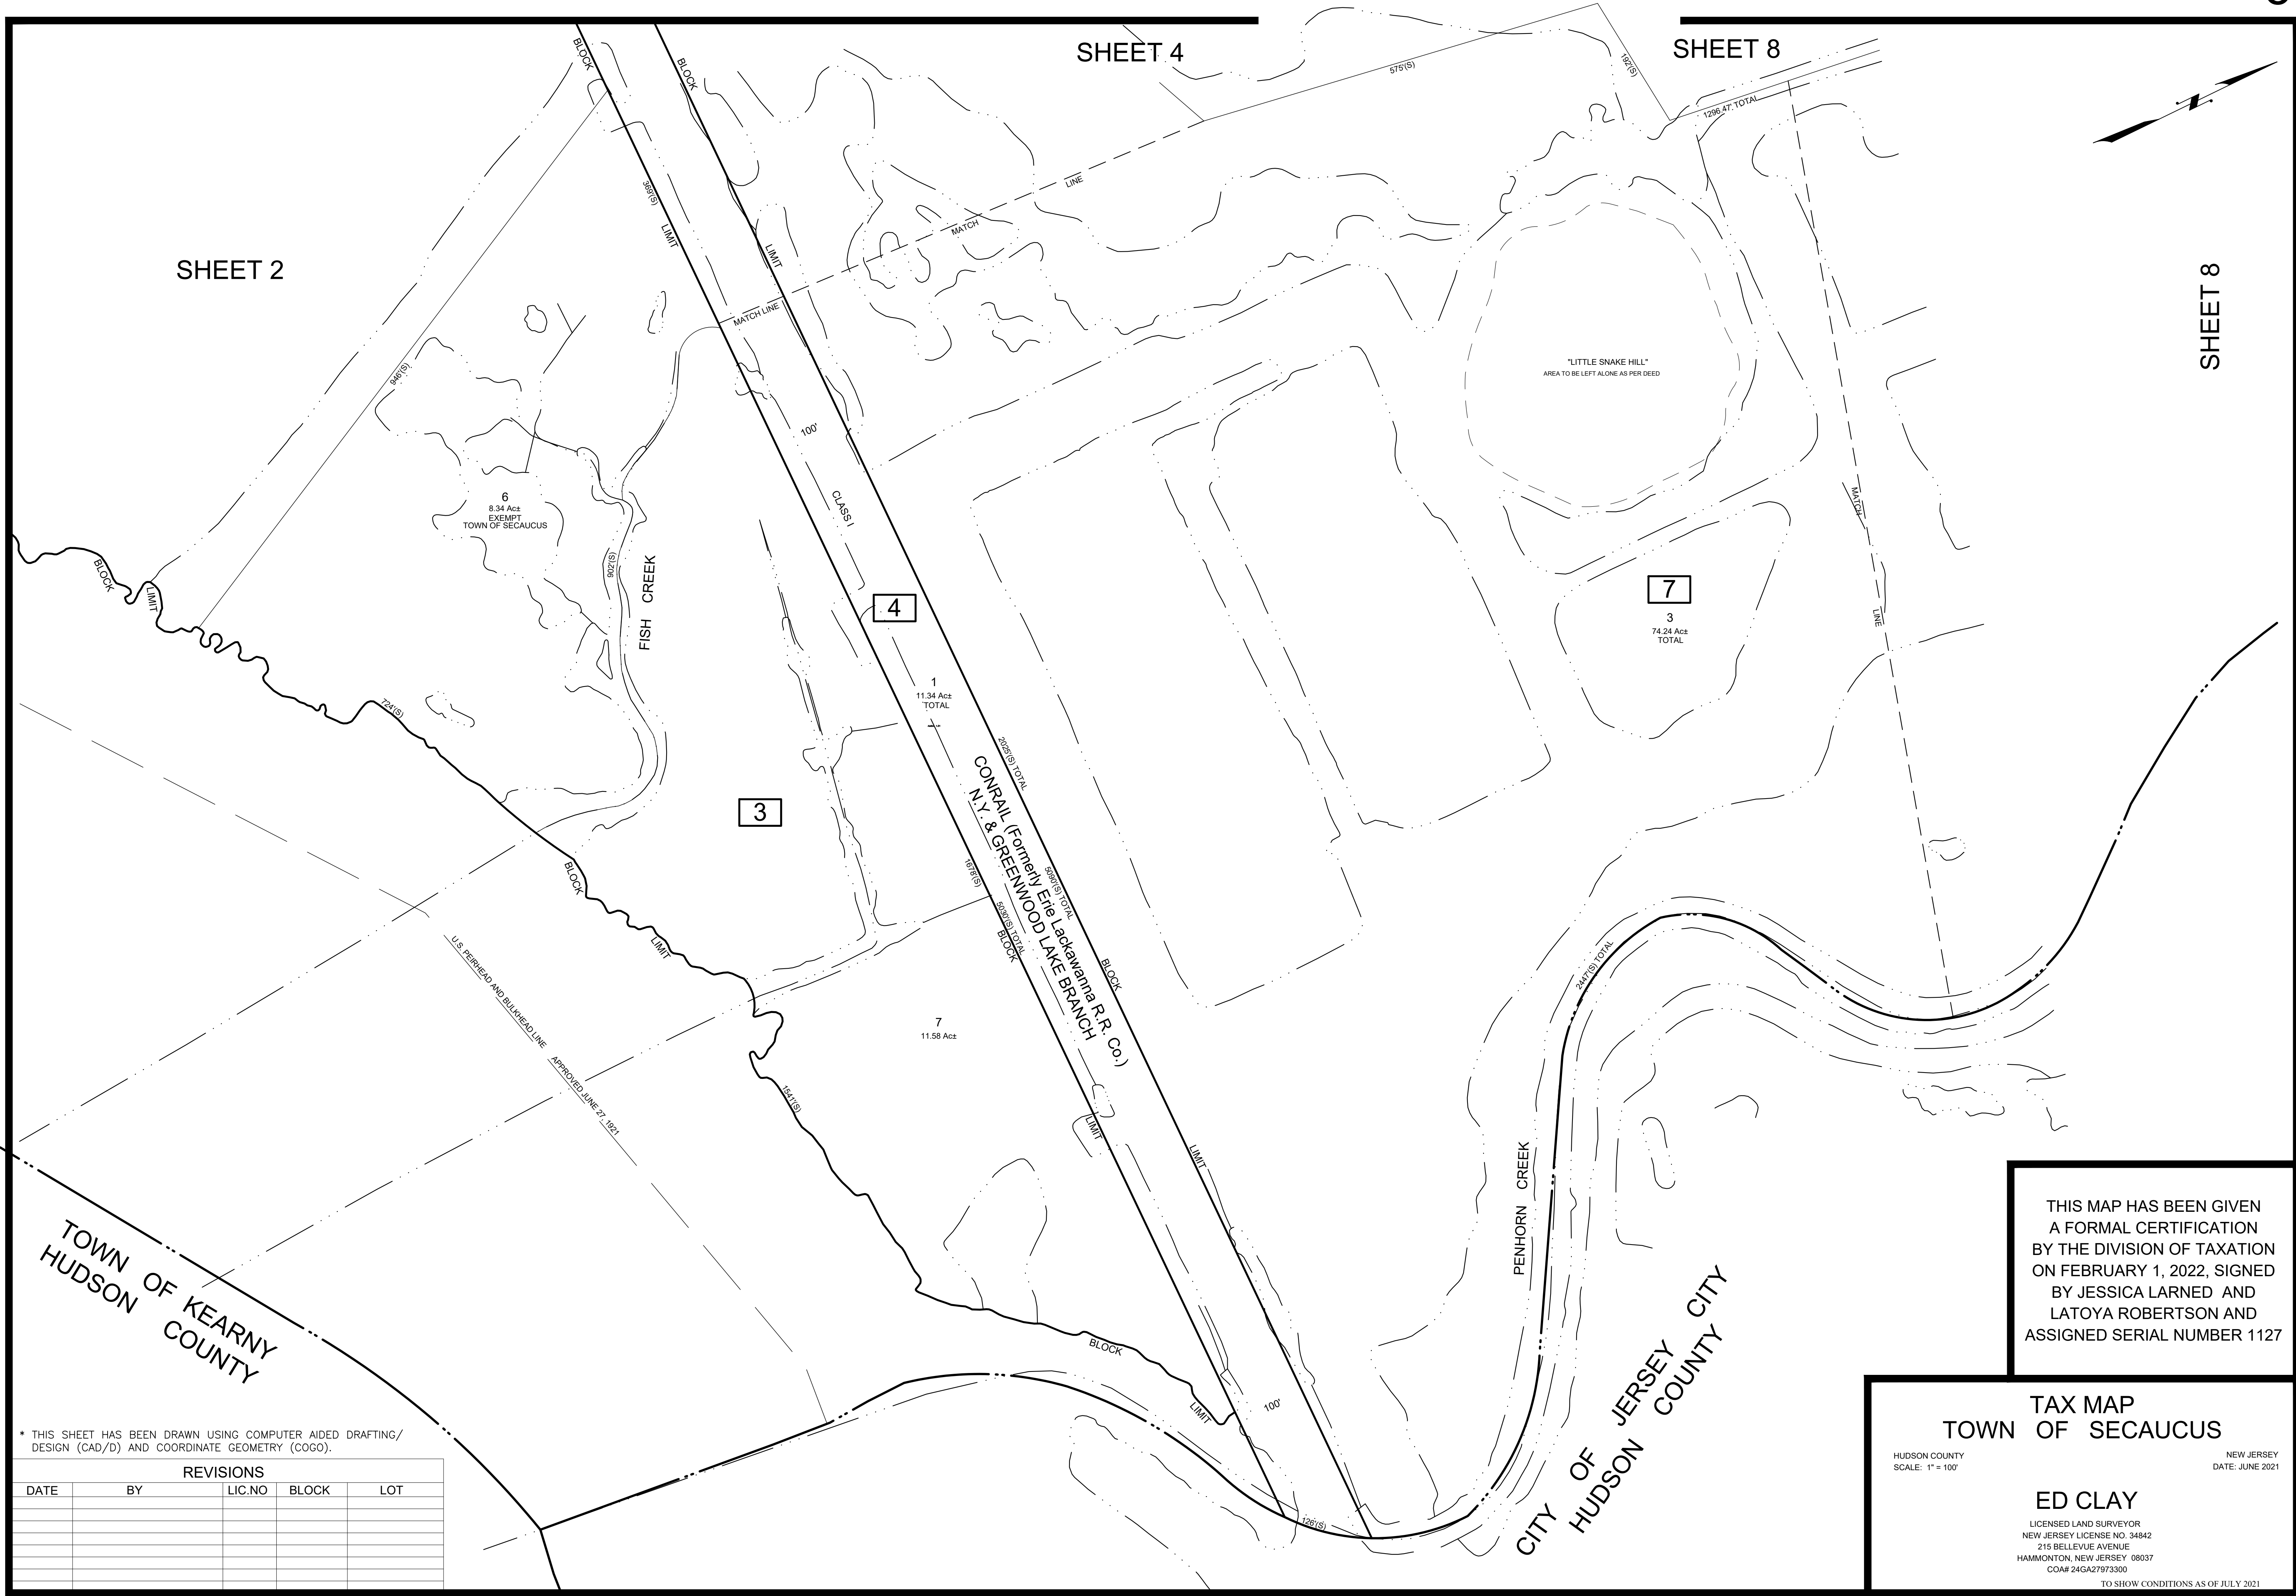

* THIS SHEET HAS BEEN DRAWN USING COMPUTER AIDED DRAFTING/ DESIGN (CAD/D) AND COORDINATE GEOMETRY (COGO).

REVISIONS				
DATE	BY	LIC.NO	BLOCK	LOT

THIS MAP HAS BEEN GIVEN
A FORMAL CERTIFICATION
BY THE DIVISION OF TAXATION
ON FEBRUARY 1, 2022, SIGNED
BY JESSICA LARNED AND
LATOYA ROBERTSON AND
ASSIGNED SERIAL NUMBER 1127

TAX MAP
TOWN OF SECAUCUS

HUDSON COUNTY
SCALE: 1" = 100'

NEW JERSEY
DATE: JUNE 2021

ED CLAY

LICENSED LAND SURVEYOR
NEW JERSEY LICENSE NO. 34842
215 BELLEVUE AVENUE
HAMMONTON, NEW JERSEY 08037
COA# 24GA27973300

TO SHOW CONDITIONS AS OF JULY 2021

SHEET 11

SHEET 7


SHEET 10

SHEET 7

SHEET 3

* THIS SHEET HAS BEEN DRAWN USING COMPUTER AIDED DRAFTING/ DESIGN (CAD/D) AND COORDINATE GEOMETRY (COGO).

REVISIONS				
DATE	BY	LIC.NO	BLOCK	LOT

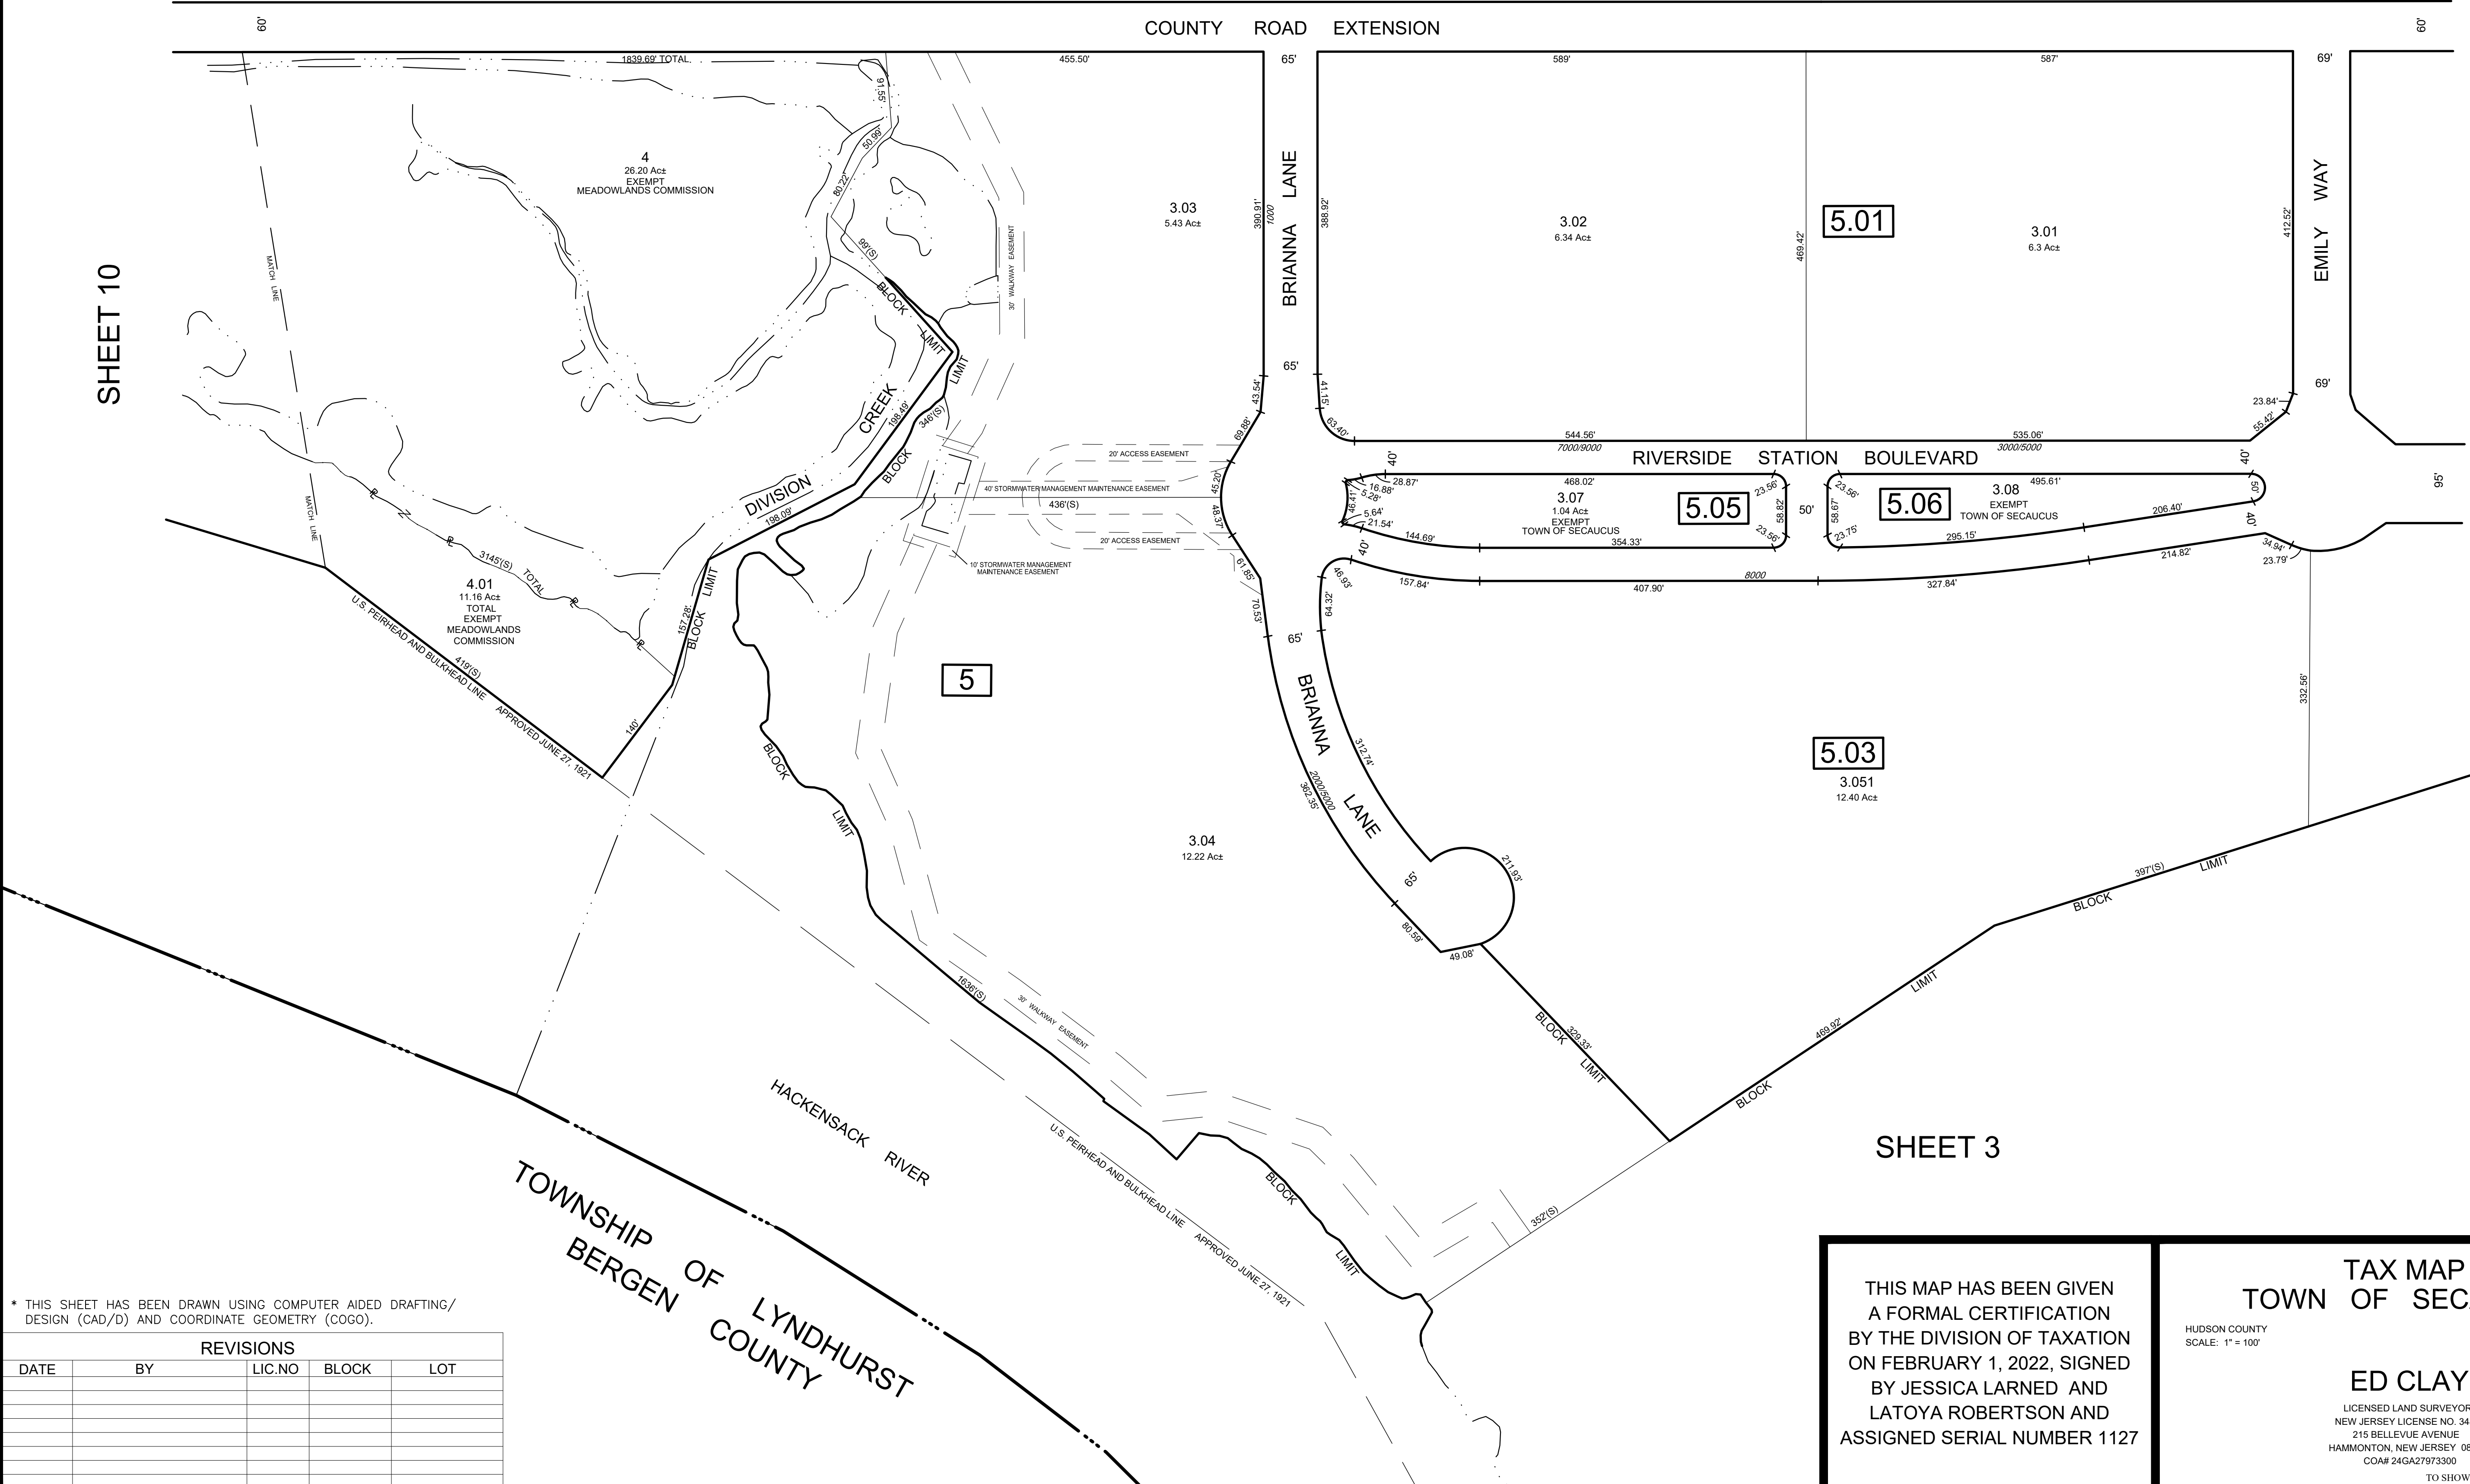

THIS MAP HAS BEEN GIVEN
A FORMAL CERTIFICATION
BY THE DIVISION OF TAXATION
ON FEBRUARY 1, 2022, SIGNED
BY JESSICA LARNED AND
LATOYA ROBERTSON AND
ASSIGNED SERIAL NUMBER 1127

TAX MAP
TOWN OF SECAUCUS
HUDSON COUNTY
SCALE: 1" = 100'
NEW JERSEY
DATE: JUNE 2021
ED CLAY
LICENSED LAND SURVEYOR
NEW JERSEY LICENSE NO. 34842
215 BELLEVUE AVENUE
HAMMONTON, NEW JERSEY 08037
CO# 24GA27973300
TO SHOW CONDITIONS AS OF JULY 2021

REVISIONS				
DATE	BY	LIC.NO	BLOCK	LOT

* THIS SHEET HAS BEEN DRAWN USING COMPUTER AIDED DRAFTING/ DESIGN (CAD/D) AND COORDINATE GEOMETRY (COGO).

TAX MAP
TOWN OF SECAUCUS


HUDSON COUNTY
SCALE: 1" = 100'


NEW JERSEY
DATE: JUNE 2021

ED CLAY

LICENSED LAND SURVEYOR
NEW JERSEY LICENSE NO. 34842
215 BELLEVUE AVENUE
HAMMONTON, NEW JERSEY 08037
COA# 24GA27973300

THIS MAP HAS BEEN GIVEN
A FORMAL CERTIFICATION
BY THE DIVISION OF TAXATION
ON FEBRUARY 1, 2022, SIGNED
BY JESSICA LARNED AND
LATOYA ROBERTSON AND
ASSIGNED SERIAL NUMBER 1127

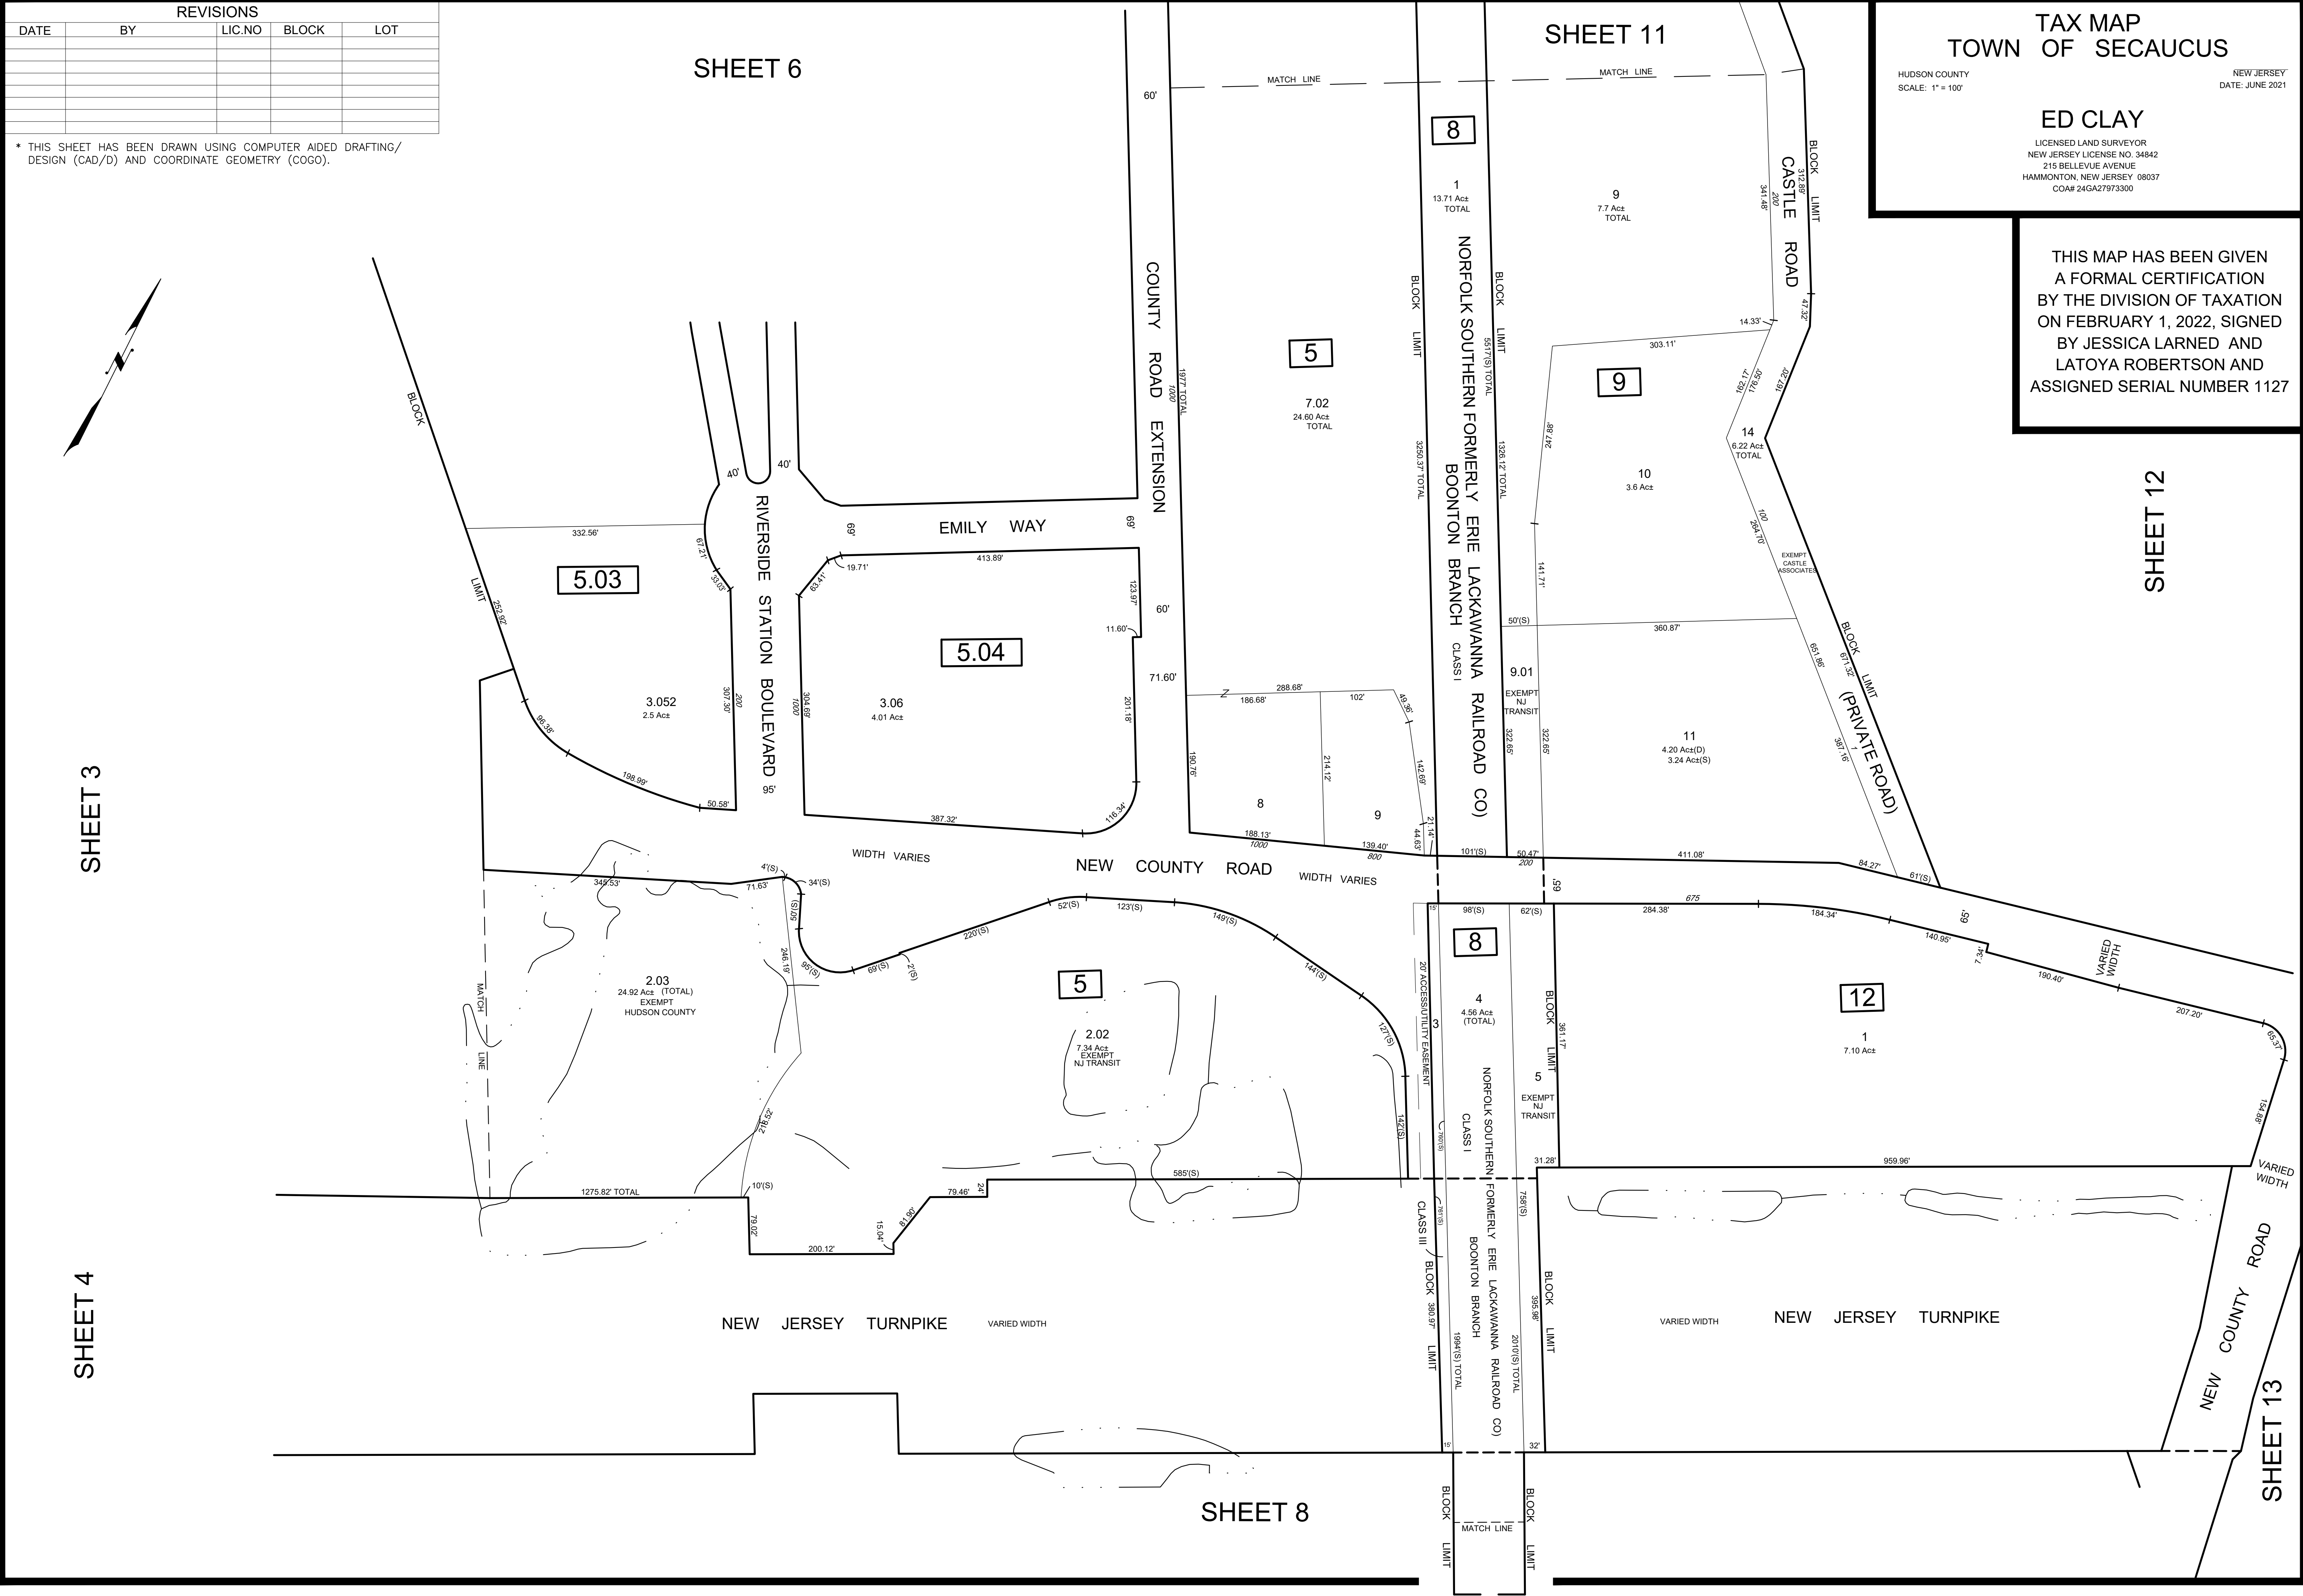

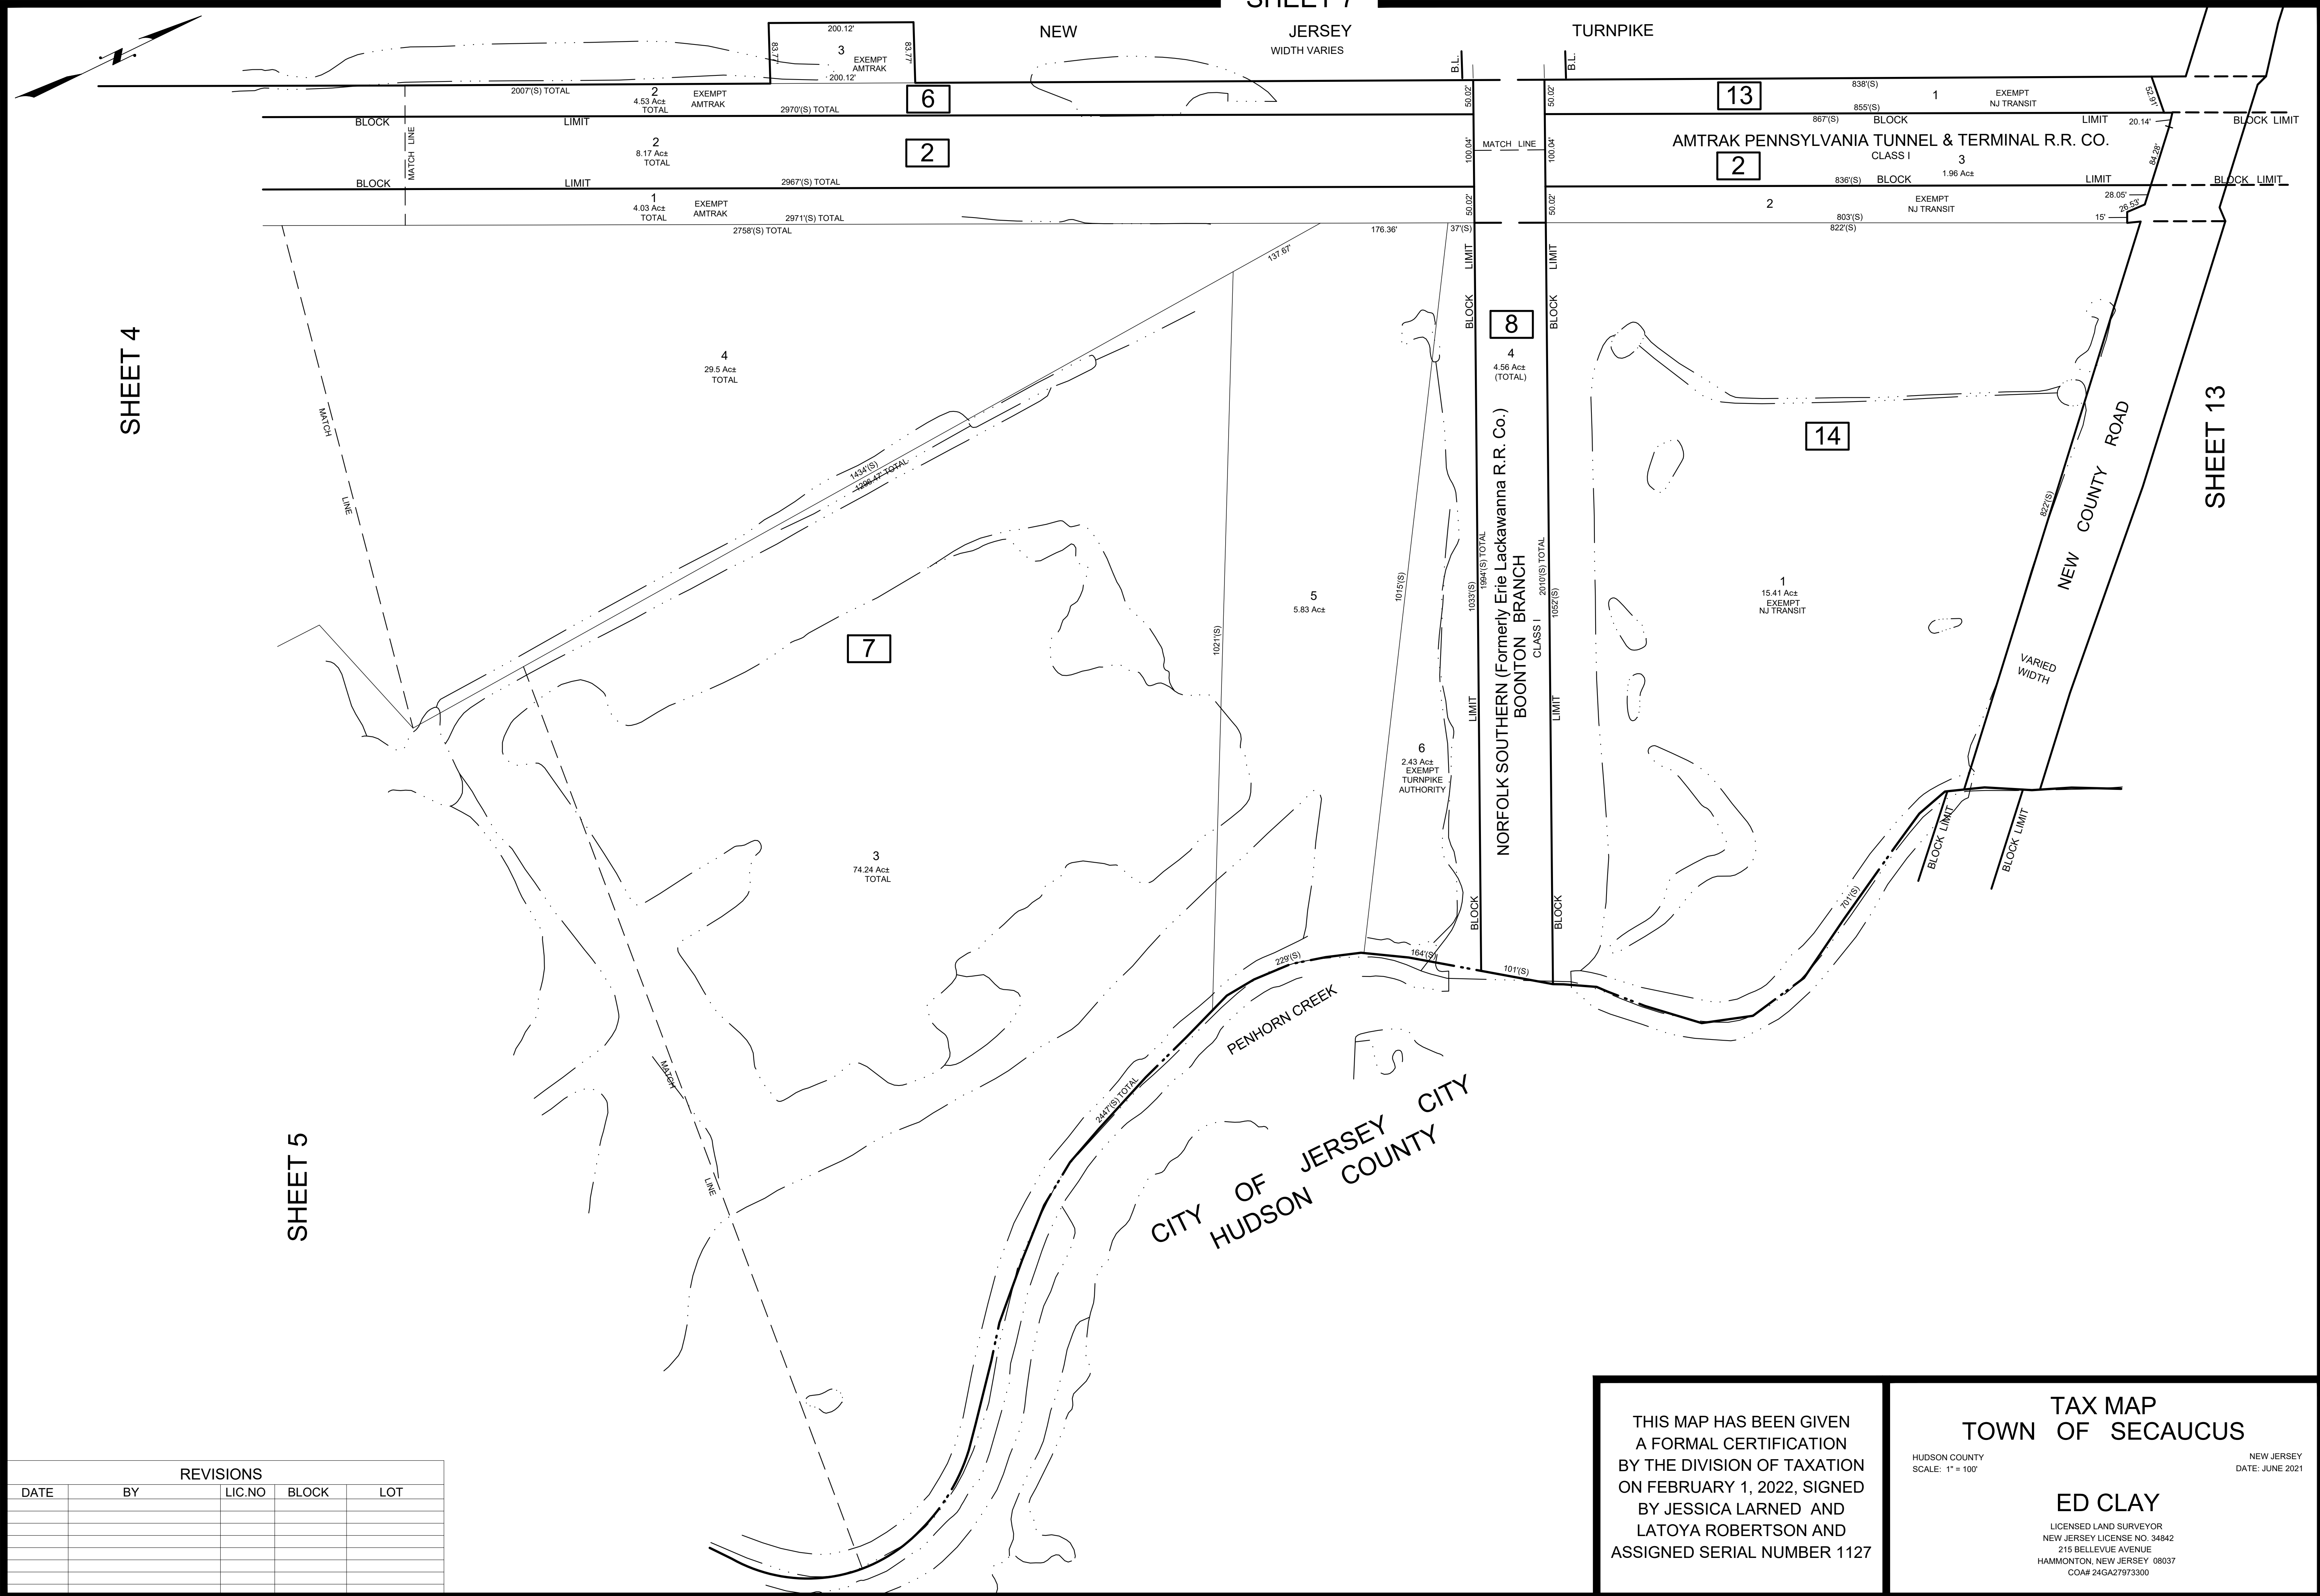

SHEET 4

SHEET 5

SHEET 13

REVISIONS				
DATE	BY	LIC.NO	BLOCK	LOT

THIS MAP HAS BEEN GIVEN
A FORMAL CERTIFICATION
BY THE DIVISION OF TAXATION
ON FEBRUARY 1, 2022, SIGNED
BY JESSICA LARNED AND
LATOYA ROBERTSON AND
ASSIGNED SERIAL NUMBER 1127

TAX MAP
TOWN OF SECAUCUS

HUDSON COUNTY
SCALE: 1" = 100'



NEW JERSEY
DATE: JUNE 2021

ED CLAY

LICENSED LAND SURVEYOR
NEW JERSEY LICENSE NO. 34842
215 BELLEVUE AVENUE
HAMMONTON, NEW JERSEY 08037
CON# 24GA27973300

REVISIONS				
DATE	BY	LIC.NO	BLOCK	LOT

* THIS SHEET HAS BEEN DRAWN USING COMPUTER AIDED DRAFTING/ DESIGN (CAD/D) AND COORDINATE GEOMETRY (COGO).

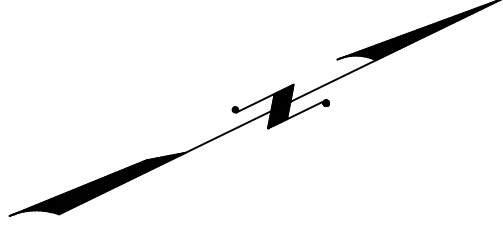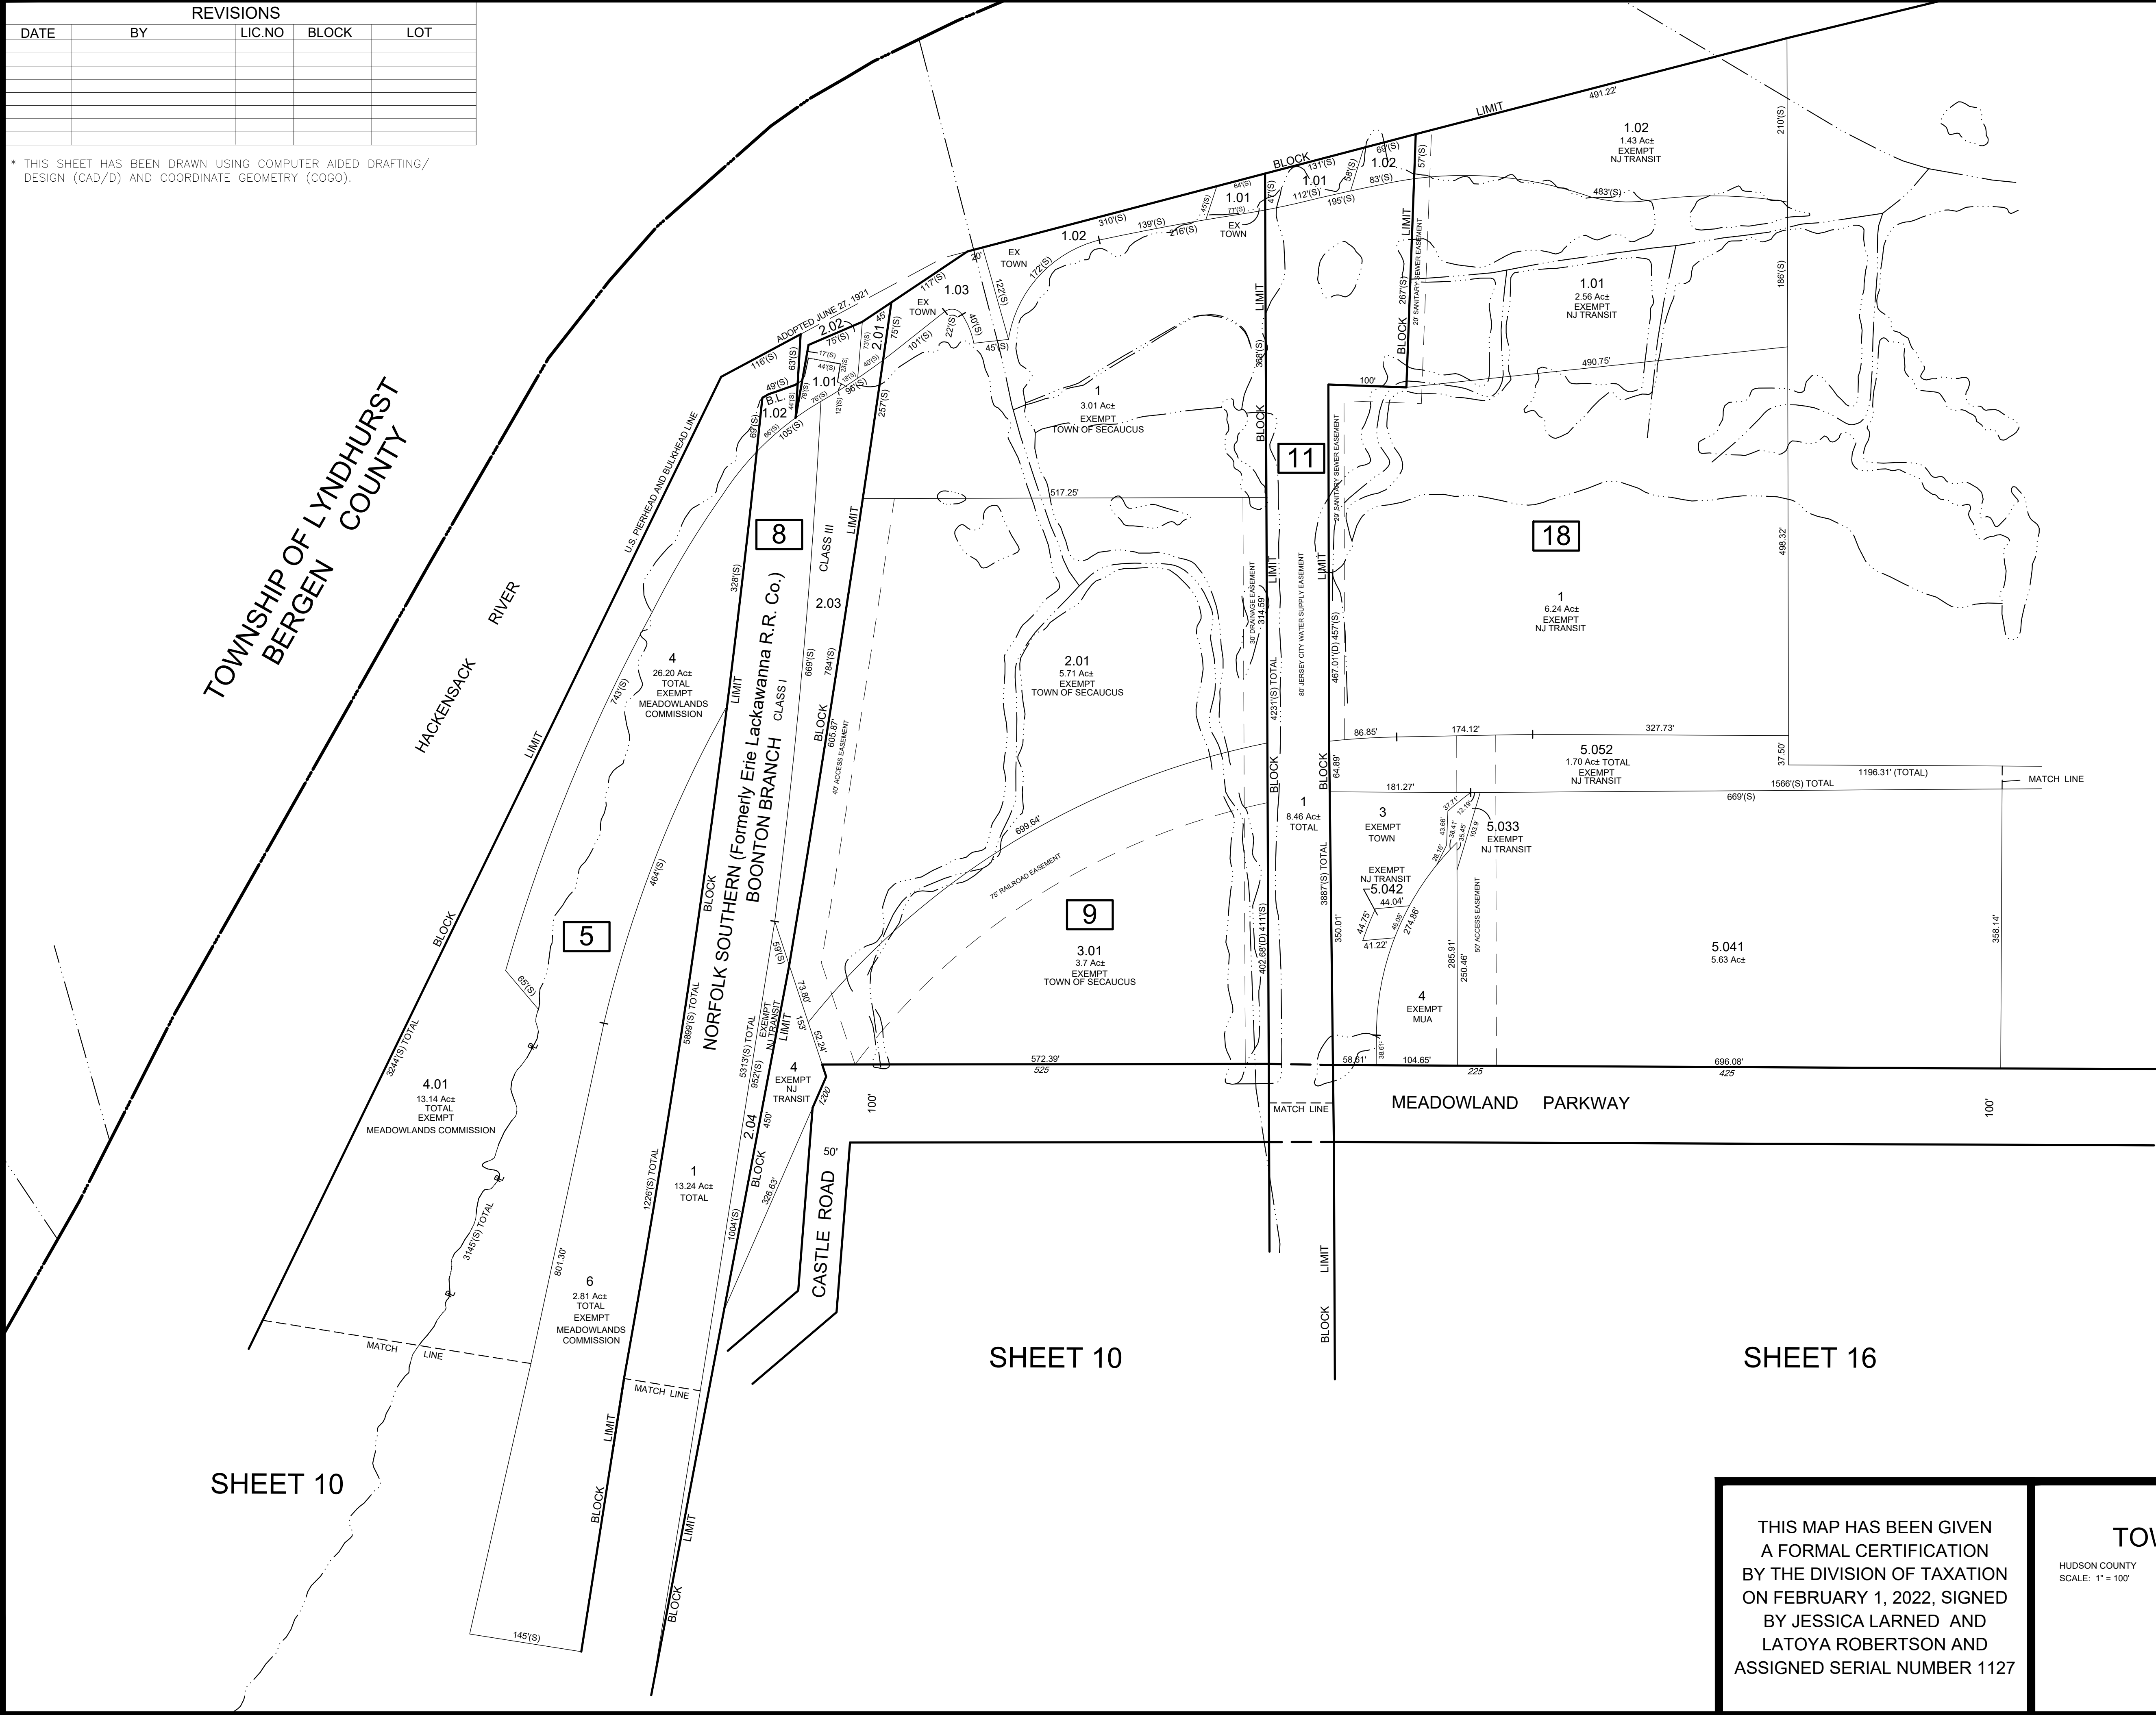

SHEET 15

SHEET 10

SHEET 16

THIS MAP HAS BEEN GIVEN
A FORMAL CERTIFICATION
BY THE DIVISION OF TAXATION
ON FEBRUARY 1, 2022, SIGNED
BY JESSICA LARNED AND
LATOYA ROBERTSON AND
ASSIGNED SERIAL NUMBER 1127

TAX MAP
TOWN OF SECAUCUS

HUDSON COUNTY
SCALE: 1" = 100'

NEW JERSEY
DATE: JUNE 2021


ED CLAY

LICENSED LAND SURVEYOR
NEW JERSEY LICENSE NO. 34842
215 BELLEVUE AVENUE
HAMMONTON, NEW JERSEY 08037
CO# 24GA27973300

TO SHOW CONDITIONS AS OF JULY 2021

REVISIONS				
DATE	BY	LIC.NO	BLOCK	LOT

* THIS SHEET HAS BEEN DRAWN USING COMPUTER AIDED DRAFTING/ DESIGN (CAD/D) AND COORDINATE GEOMETRY (COGO).

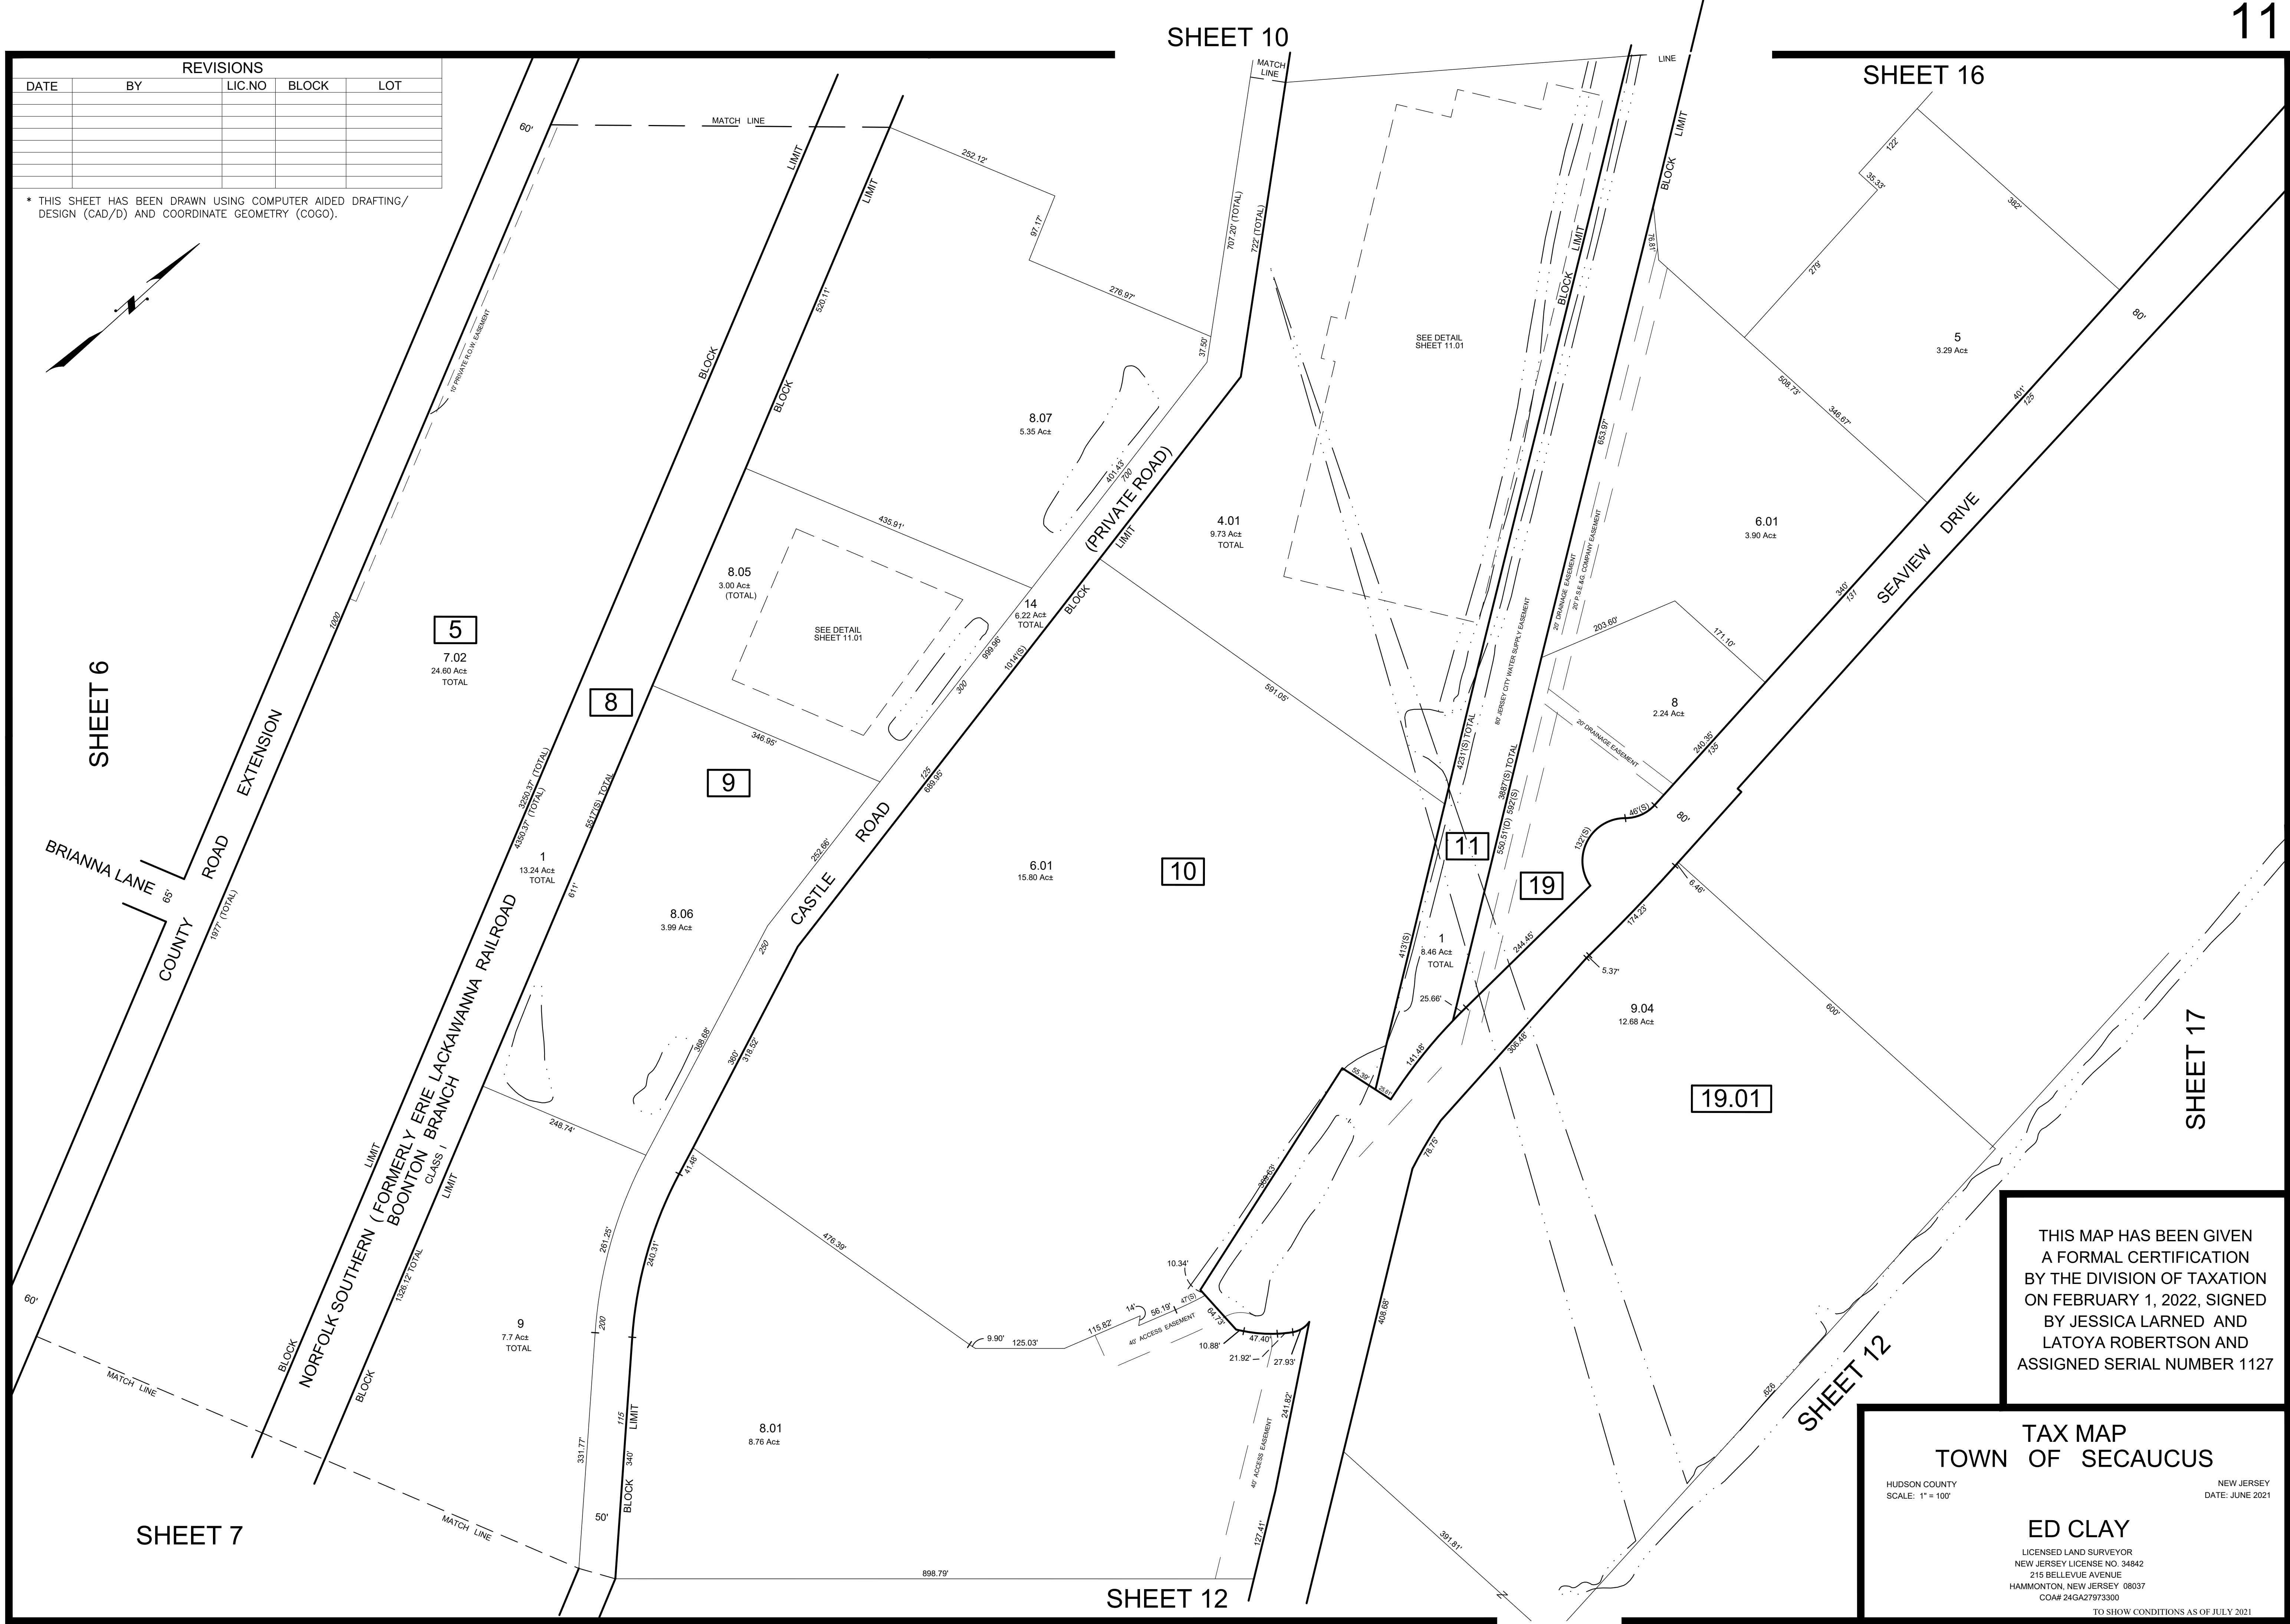

THIS MAP HAS BEEN GIVEN A FORMAL CERTIFICATION BY THE DIVISION OF TAXATION ON FEBRUARY 1, 2022, SIGNED BY JESSICA LARNED AND LATOYA ROBERTSON AND ASSIGNED SERIAL NUMBER 1127

TAX MAP
TOWN OF SECAUCUS

HUDSON COUNTY
SCALE: 1" = 100'


NEW JERSEY
DATE: JUNE 2021

ED CLAY

LICENSED LAND SURVEYOR
NEW JERSEY LICENSE NO. 34842
215 BELLEVUE AVENUE
HAMMONTON, NEW JERSEY 08037
CO# 24GA27973300

TO SHOW CONDITIONS AS OF JULY 2021


COMMERCIAL CONDOMINIUM AT CASTLE ROAD
BLOCK 9 - LOT 8.05

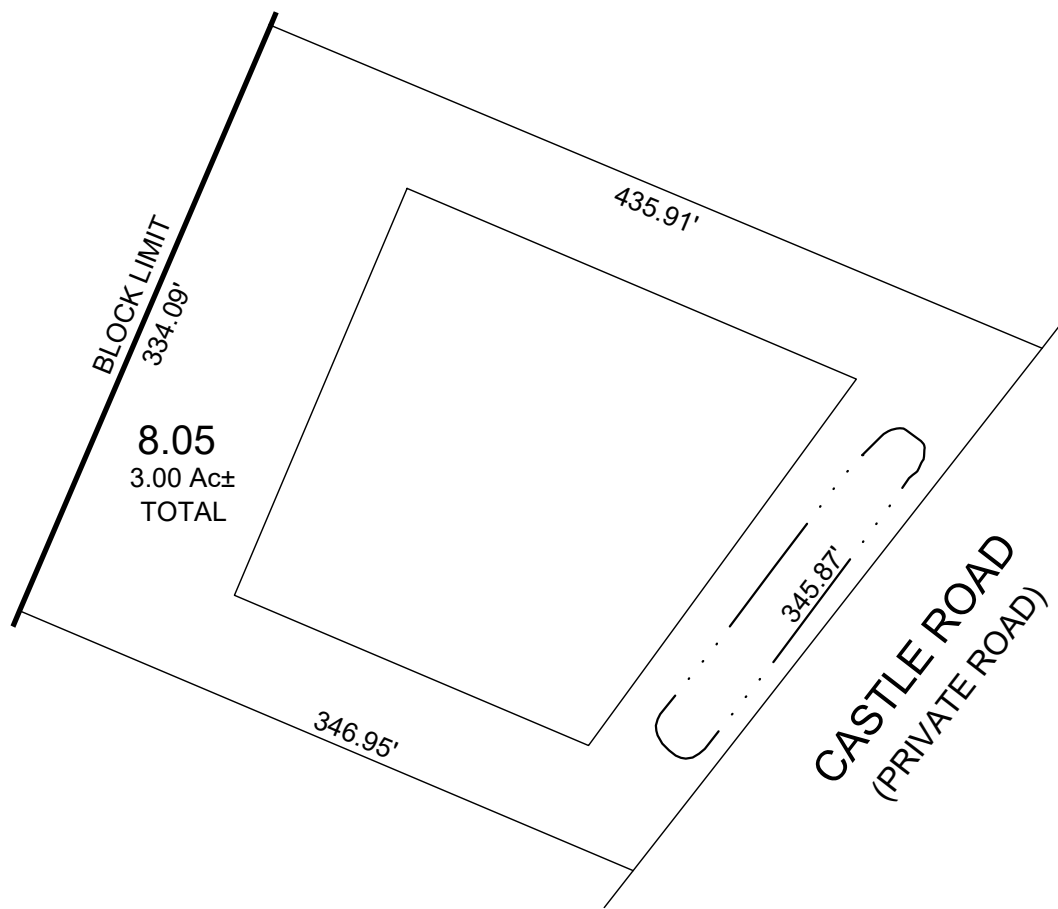

SCALE: 1" = 100'
3.00 Ac± TOTAL

QUAL	FLOOR	UNIT	SQ_FT
C0001	1	1	19689
C0002	1	2	20575
C0003	1	3	19151

MEADOWLANDS WAREHOUSE CONDOMINIUMS
BLOCK 10 - LOT 4.01

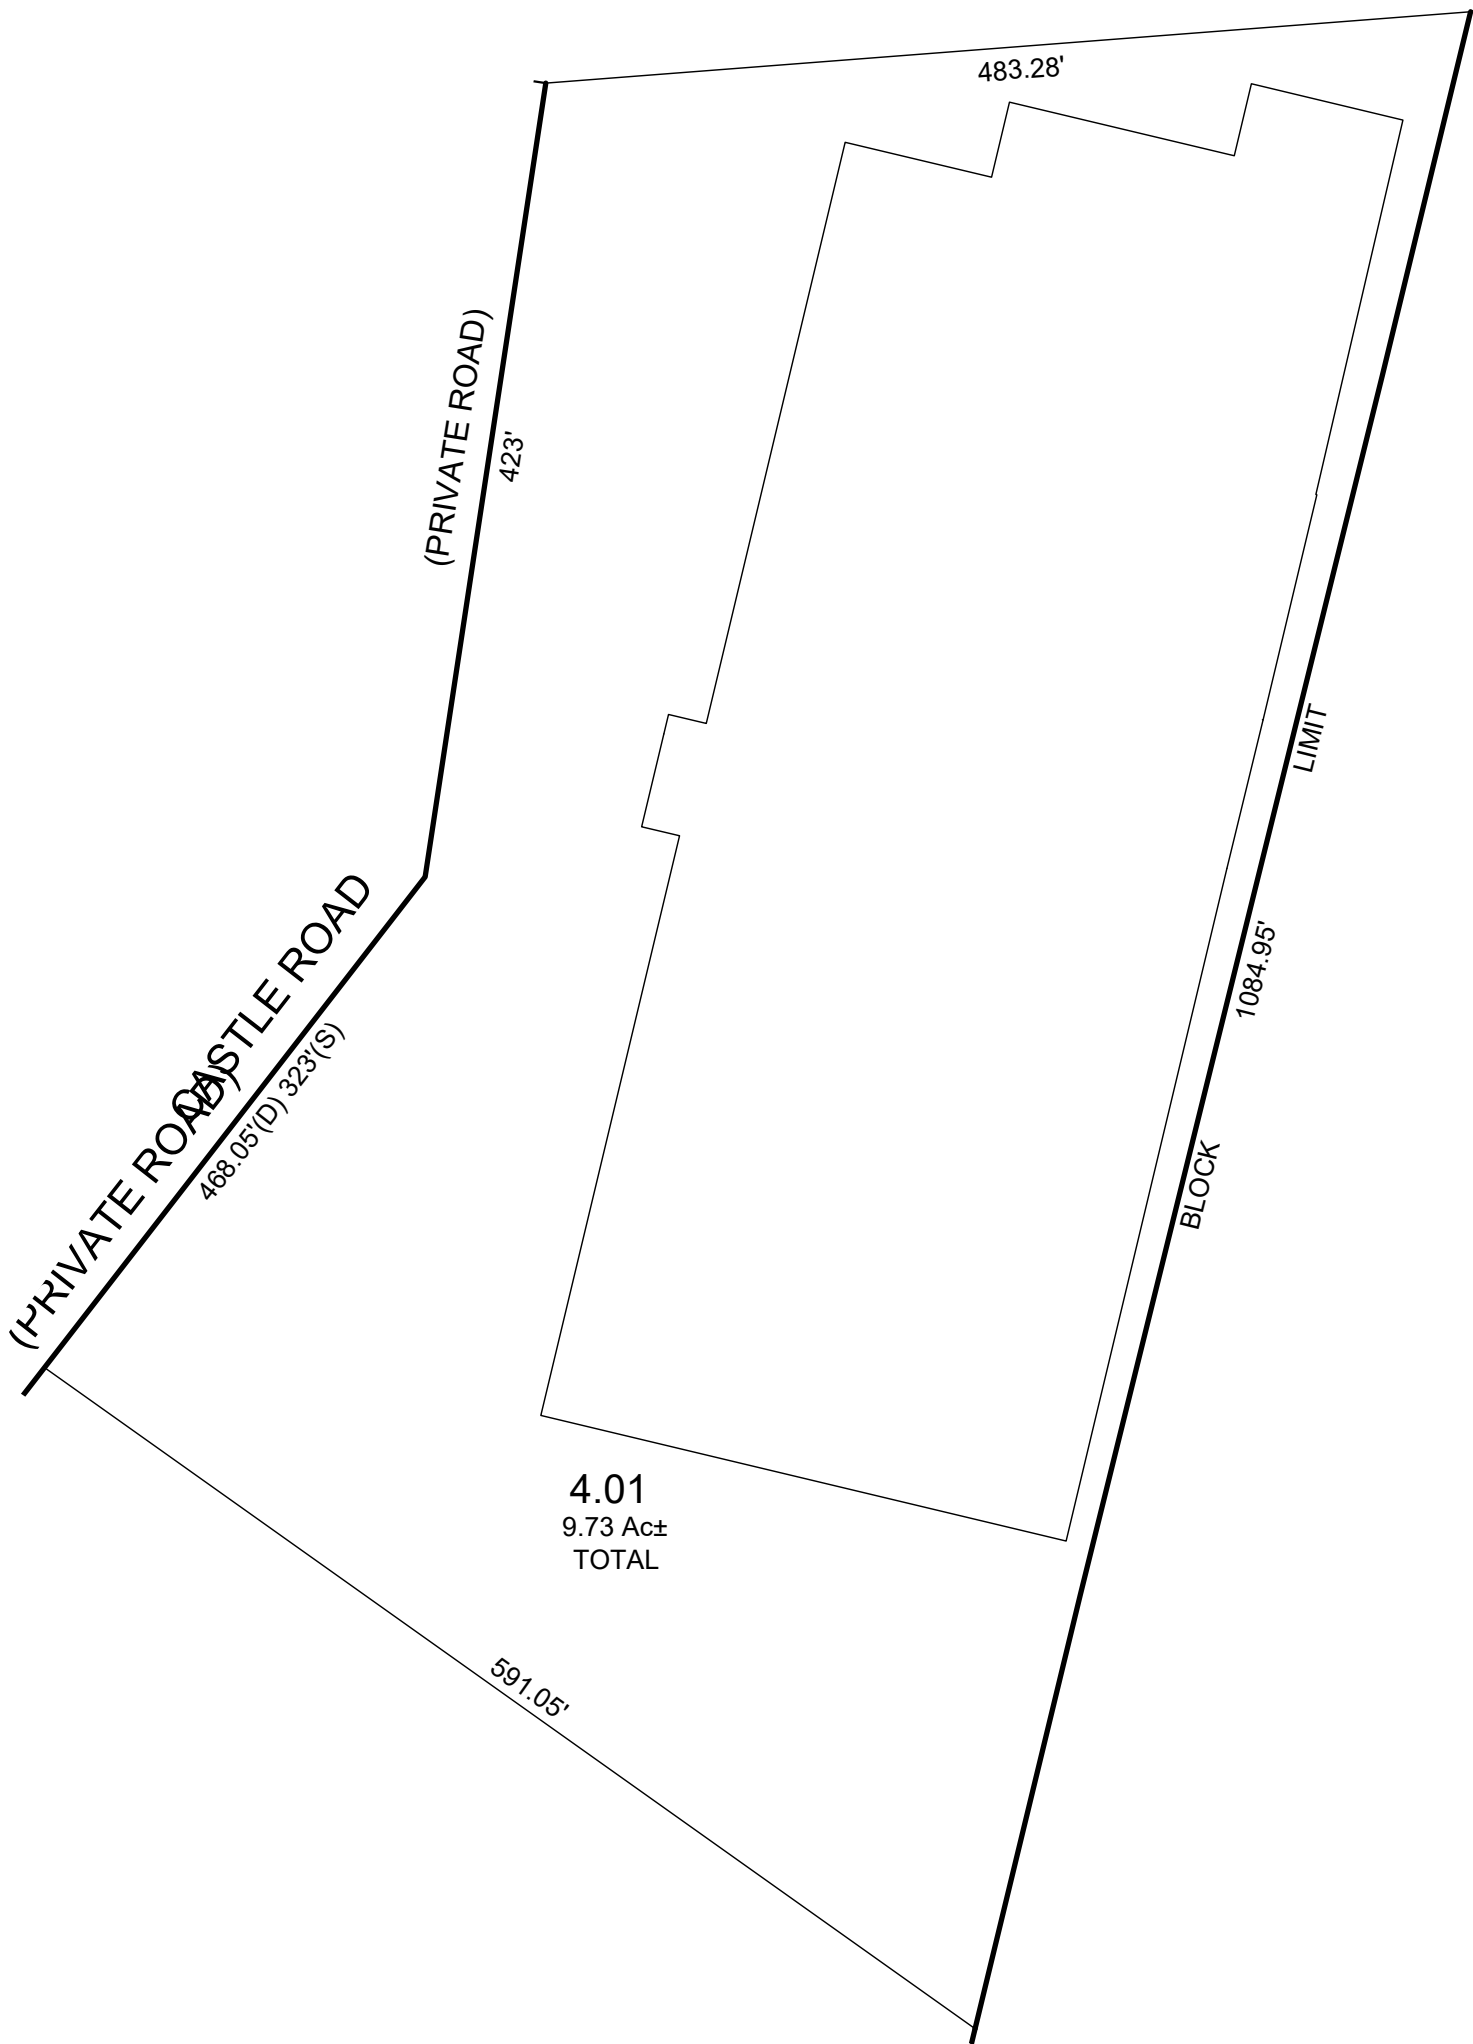

SCALE: 1" = 100'
9.73 Ac± TOTAL

QUAL	FLOOR	UNIT	SQ_FT
C0001	1-2	A	104092
C0002	1-2	B	102456

* THIS SHEET HAS BEEN DRAWN USING COMPUTER AIDED DRAFTING/
DESIGN (CAD/D) AND COORDINATE GEOMETRY (COGO).

REVISIONS				
DATE	BY	LIC.NO	BLOCK	LOT

THIS MAP HAS BEEN GIVEN
A FORMAL CERTIFICATION
BY THE DIVISION OF TAXATION
ON FEBRUARY 1, 2022, SIGNED
BY JESSICA LARNED AND
LATOYA ROBERTSON AND
ASSIGNED SERIAL NUMBER 1127

TAX MAP
TOWN OF SECAUCUS


HUDSON COUNTY
SCALE: AS NOTED

NEW JERSEY
DATE: JUNE 2021

ED CLAY

LICENSED LAND SURVEYOR
NEW JERSEY LICENSE NO. 34842
215 BELLEVUE AVENUE
HAMMONTON, NEW JERSEY 08037
CO.# 24GA27973300

TO SHOW CONDITIONS AS OF JULY 2021

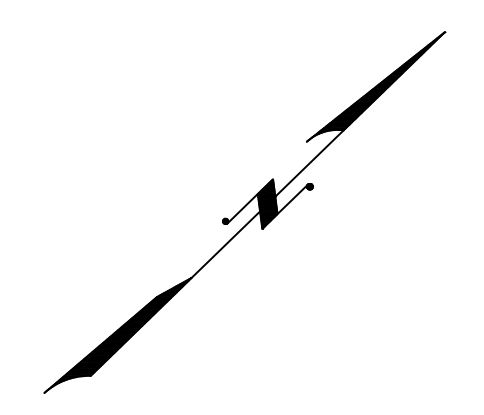


SHEET 11

SHEET 17

SHEET 17

SHEET 18

SHEET 7

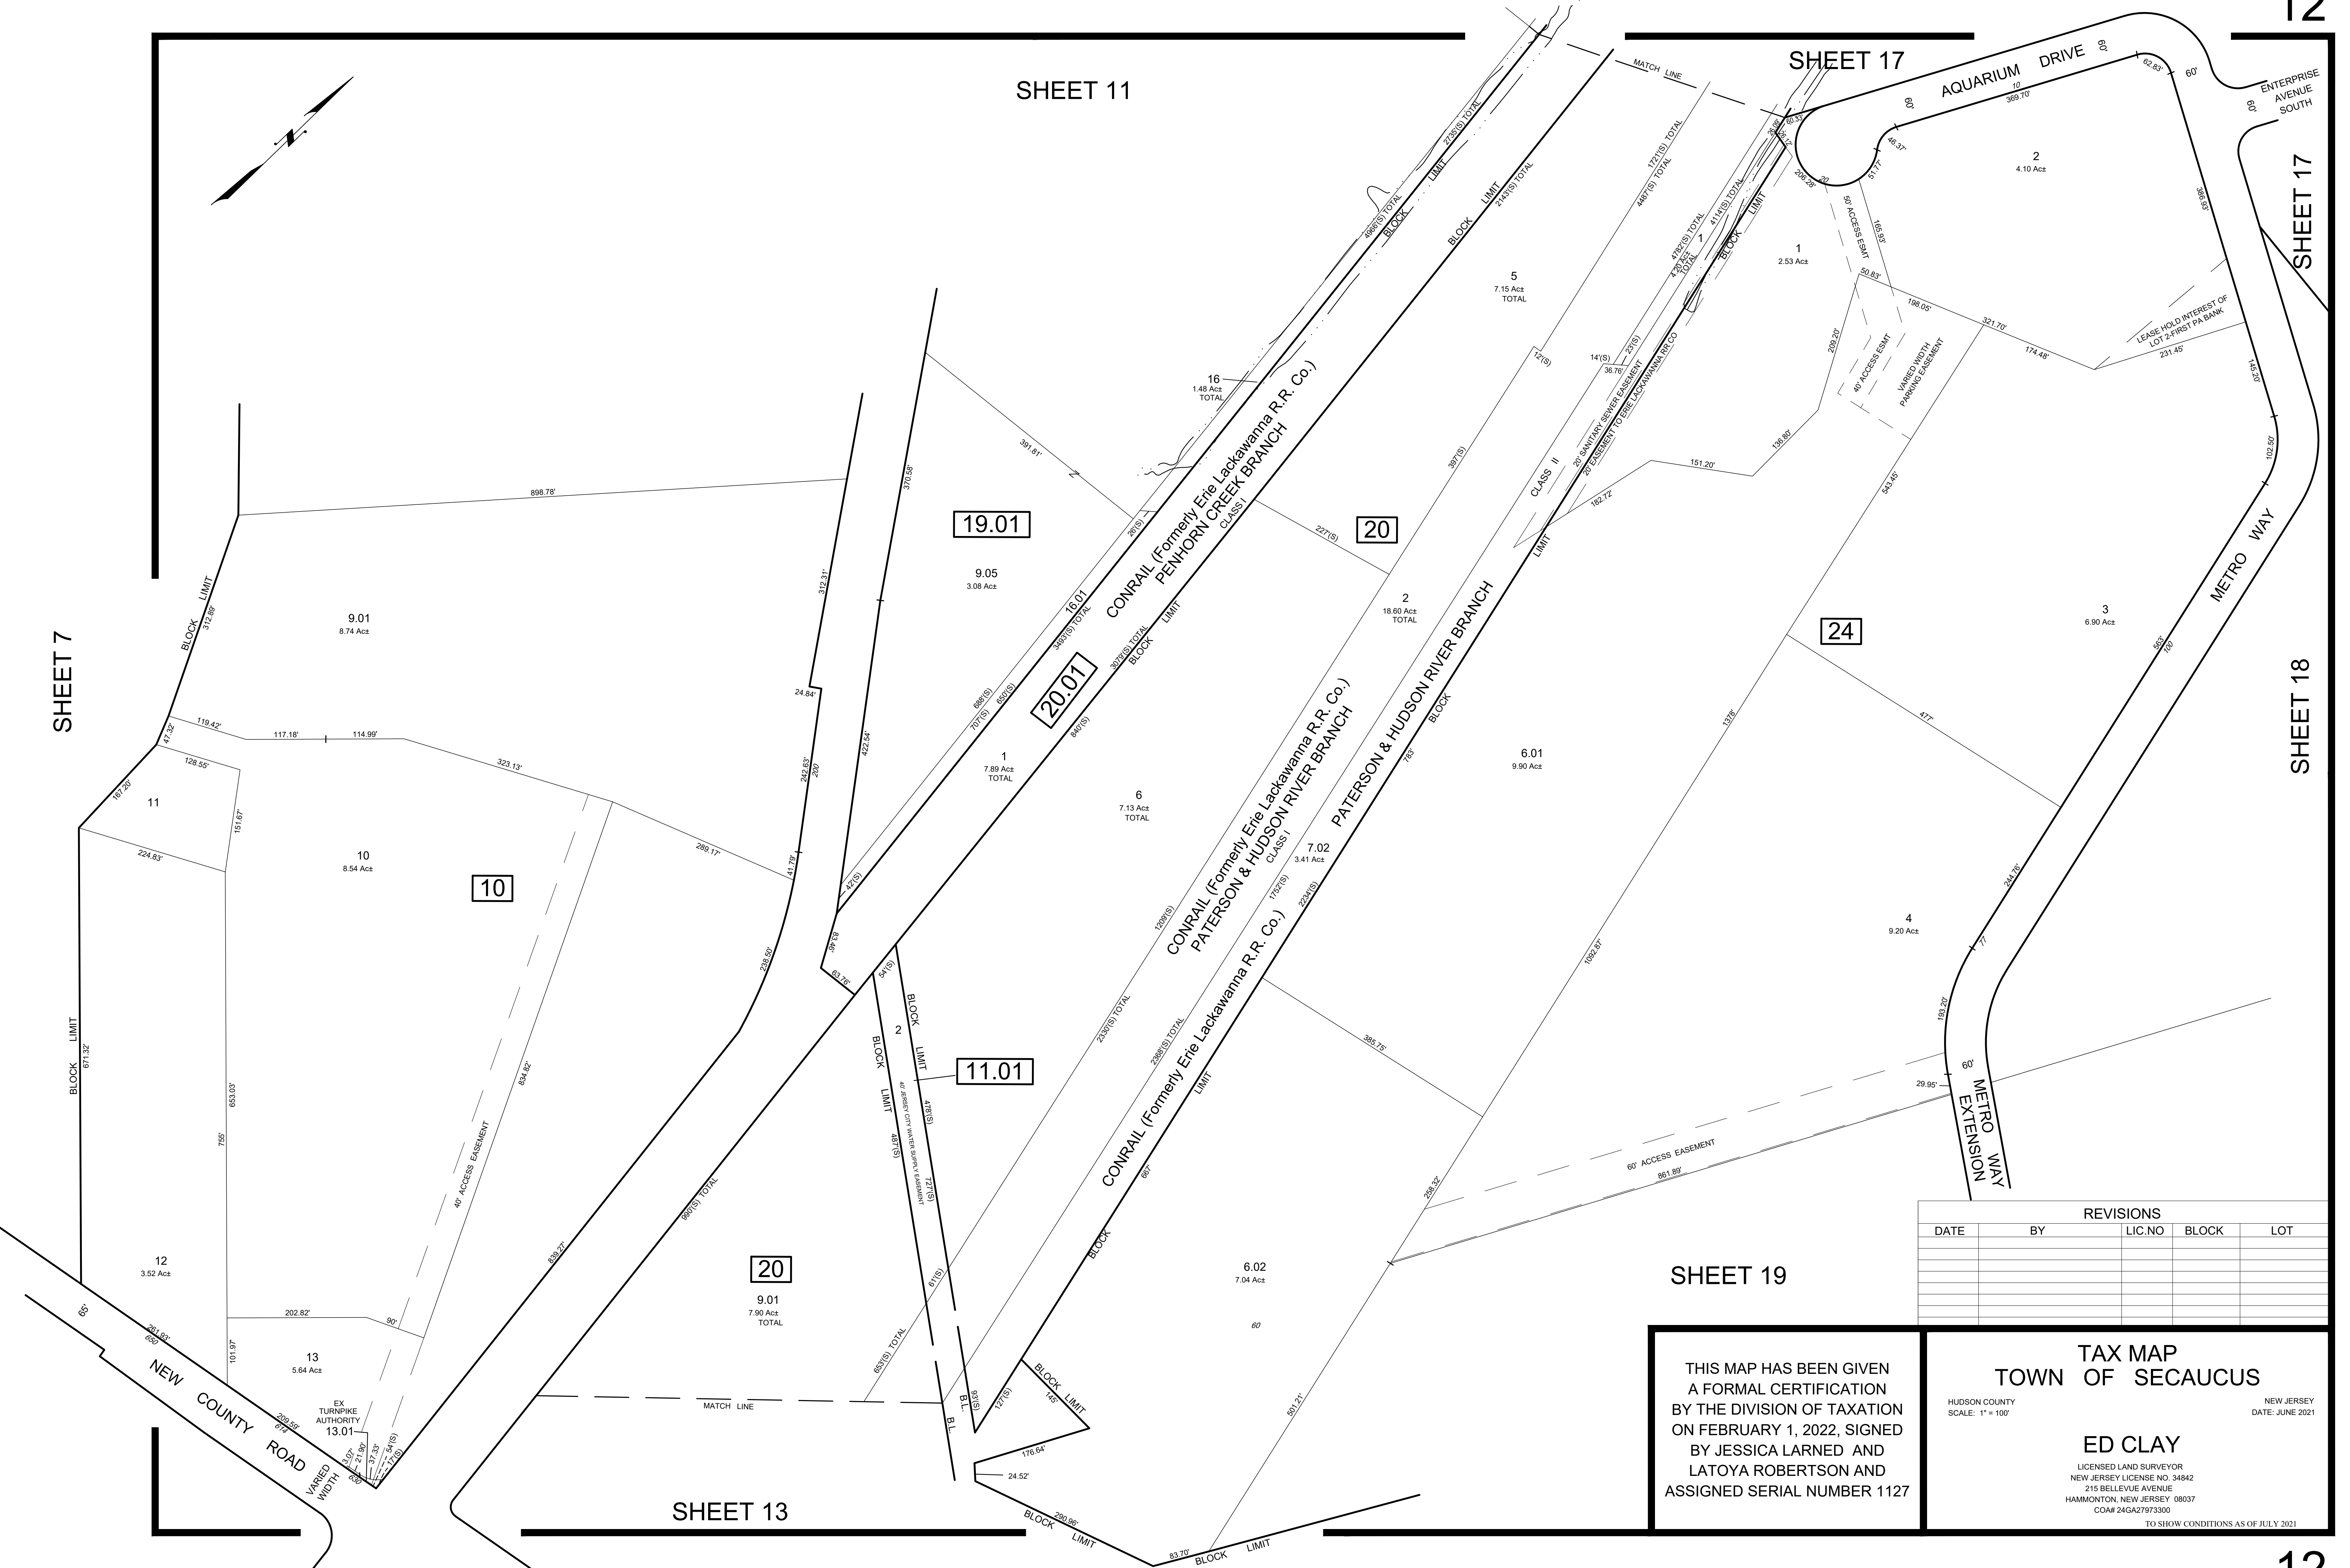

REVISIONS				
DATE	BY	LIC.NO	BLOCK	LOT

SHEET 19

THIS MAP HAS BEEN GIVEN
A FORMAL CERTIFICATION
ON FEBRUARY 1, 2022, SIGNED
BY JESSICA LARNED AND
LATOYA ROBERTSON AND
ASSIGNED SERIAL NUMBER 1127

TAX MAP
TOWN OF SECAUCUS


HUDSON COUNTY
SCALE: 1" = 100'

NEW JERSEY
DATE: JUNE 2021

ED CLAY

LICENSED LAND SURVEYOR
NEW JERSEY LICENSE NO. 34842
215 BELLEVUE AVENUE
HAMMONTON, NEW JERSEY 08037
CO# 24GA27973300

TO SHOW CONDITIONS AS OF JULY 2021

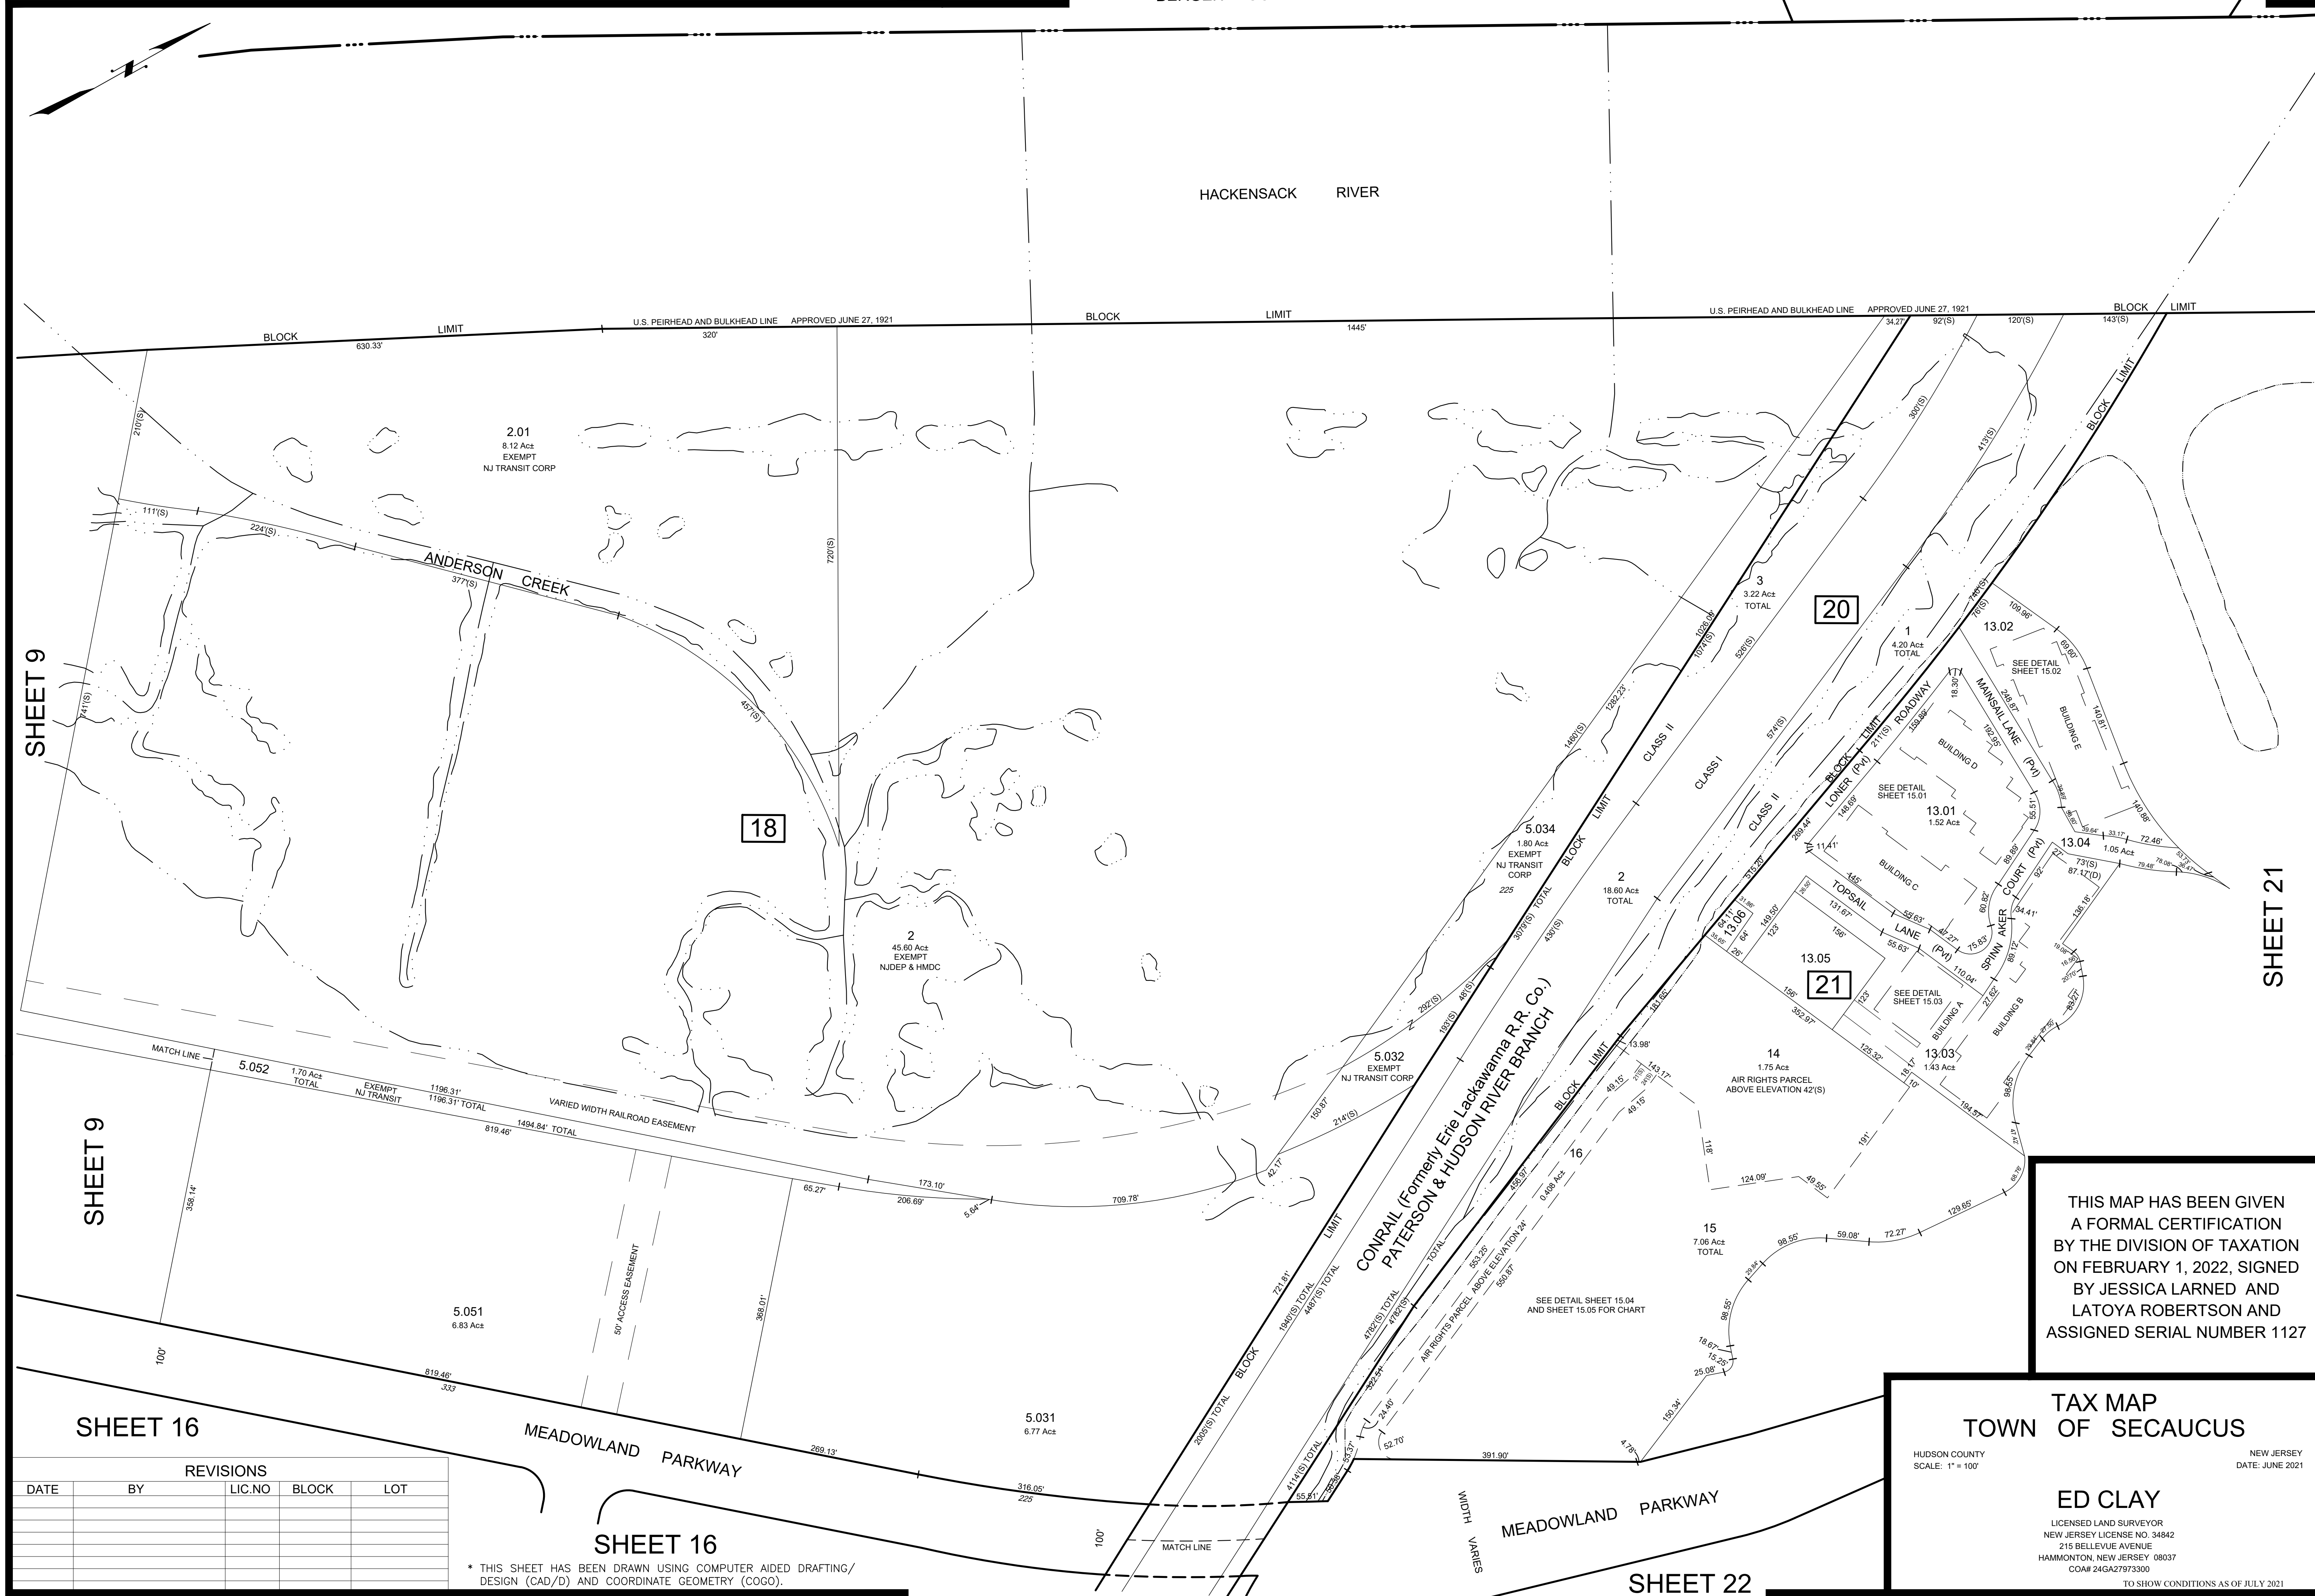

SHEET 9

SHEET 21

SHEET 9

SHEET 16

SHEET 16

SHEET 22

REVISIONS				
DATE	BY	LIC.NO	BLOCK	LOT

* THIS SHEET HAS BEEN DRAWN USING COMPUTER AIDED DRAFTING/ DESIGN (CAD/D) AND COORDINATE GEOMETRY (COGO).

THIS MAP HAS BEEN GIVEN
A FORMAL CERTIFICATION
BY THE DIVISION OF TAXATION
ON FEBRUARY 1, 2022, SIGNED
BY JESSICA LARNED AND
LATOYA ROBERTSON AND
ASSIGNED SERIAL NUMBER 1127

TAX MAP
TOWN OF SECAUCUS


HUDSON COUNTY
SCALE: 1" = 100'

NEW JERSEY
DATE: JUNE 2021


ED CLAY

LICENSED LAND SURVEYOR
NEW JERSEY LICENSE NO. 34842
215 BELLEVUE AVENUE
HAMMONTON, NEW JERSEY 08037
CO.# 24GA27973300

TO SHOW CONDITIONS AS OF JULY 2021

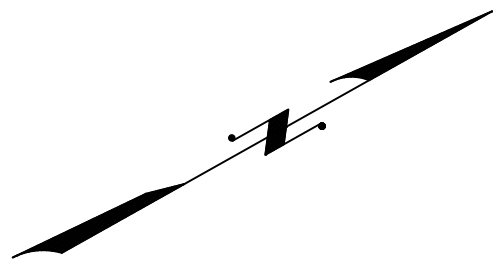

HARMON COVE IV CONDOMINIUMS
BLOCK 21 - LOT 13.01

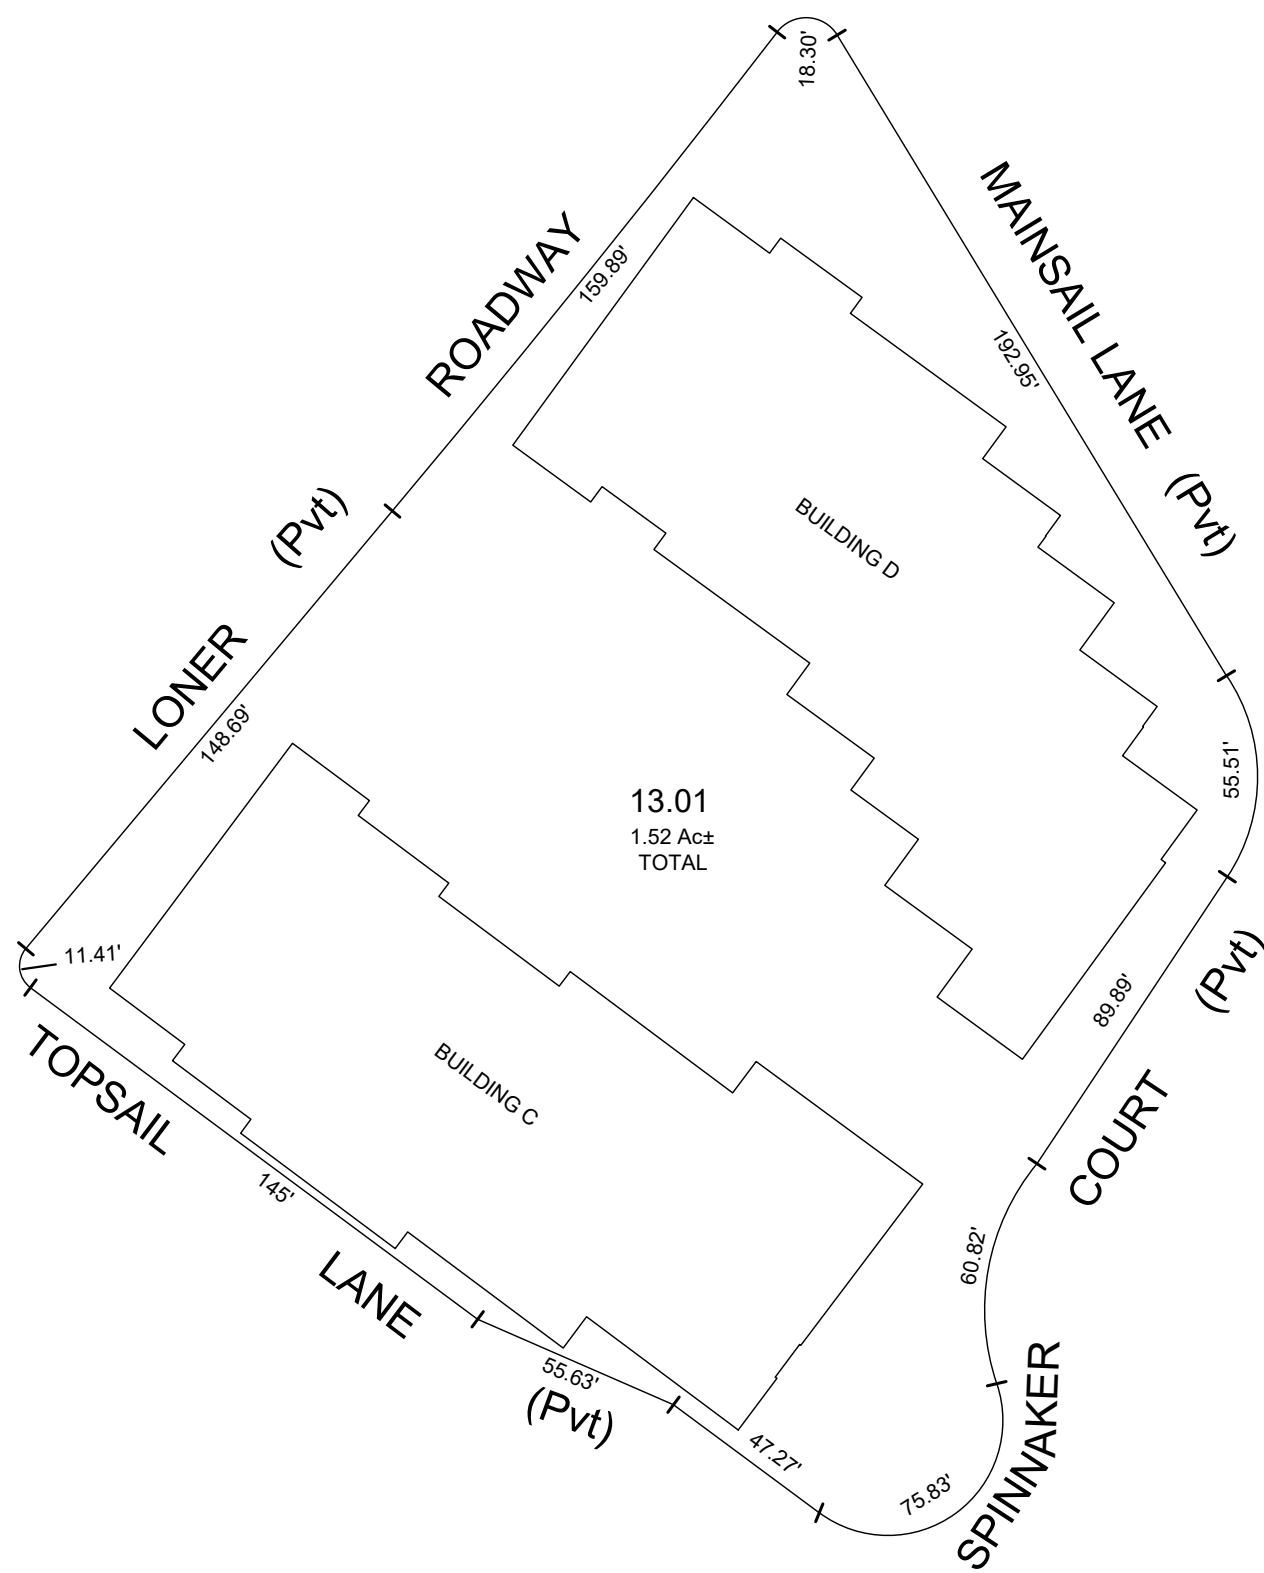

BUILDING C			
QUAL	FLOOR	UNIT	SQ. FT
C0311	1	1A	784
C0312	2	1B	1319
C0313	2	1C	1704
C0321	1	2A	784
C0322	2	2B	1319
C0323	2	2C	1704
C0331	1	3A	784
C0332	2	3B	1319
C0333	2	3C	1704
C0341	1	4A	784
C0342	2	4B	1319
C0343	2	4C	1704
C0351	1	5A	784
C0352	2	5B	1319
C0353	2	5C	1704
C0361	1	6A	784
C0362	2	6B	1319
C0363	2	6C	1704
C0371	1	7A	784
C0372	2	7B	1319
C0373	2	7C	1704
C0381	1	8A	784
C0382	2	8B	1319
C0383	2	8C	1704

BUILDING D			
QUAL	FLOOR	UNIT	SQ. FT
C0411	1	1A	784
C0412	2	1B	1319
C0413	2	1C	1704
C0421	1	2A	784
C0422	2	2B	1319
C0423	2	2C	1704
C0431	1	3A	784
C0432	2	3B	1319
C0433	2	3C	1704
C0441	1	4A	784
C0442	2	4B	1319
C0443	2	4C	1704
C0451	1	5A	784
C0452	2	5B	1319
C0453	2	5C	1704
C0461	1	6A	784
C0462	2	6B	1319
C0463	2	6C	1704
C0471	1	7A	784
C0472	2	7B	1319
C0473	2	7C	1704
C0481	1	8A	784
C0482	2	8B	1319
C0483	2	8C	1704

* THIS SHEET HAS BEEN DRAWN USING COMPUTER AIDED DRAFTING/
DESIGN (CAD/D) AND COORDINATE GEOMETRY (COGO).

REVISIONS				
DATE	BY	LIC.NO	BLOCK	LOT

THIS MAP HAS BEEN GIVEN
A FORMAL CERTIFICATION
BY THE DIVISION OF TAXATION
ON FEBRUARY 1, 2022, SIGNED
BY JESSICA LARNED AND
LATOYA ROBERTSON AND
ASSIGNED SERIAL NUMBER 1127

TAX MAP
TOWN OF SECAUCUS



HUDSON COUNTY
SCALE: 1" = 50'

ED CLAY
LICENSED LAND SURVEYOR
NEW JERSEY LICENSE NO. 34842
215 BELLEVUE AVENUE
HAMMONTON, NEW JERSEY 08037
COA# 24GA27973300

NEW JERSEY
DATE: JUNE 2021

TO SHOW CONDITIONS AS OF JULY 2021

HARMON COVE IV CONDOMINIUMS
BLOCK 21 - LOT 13.02

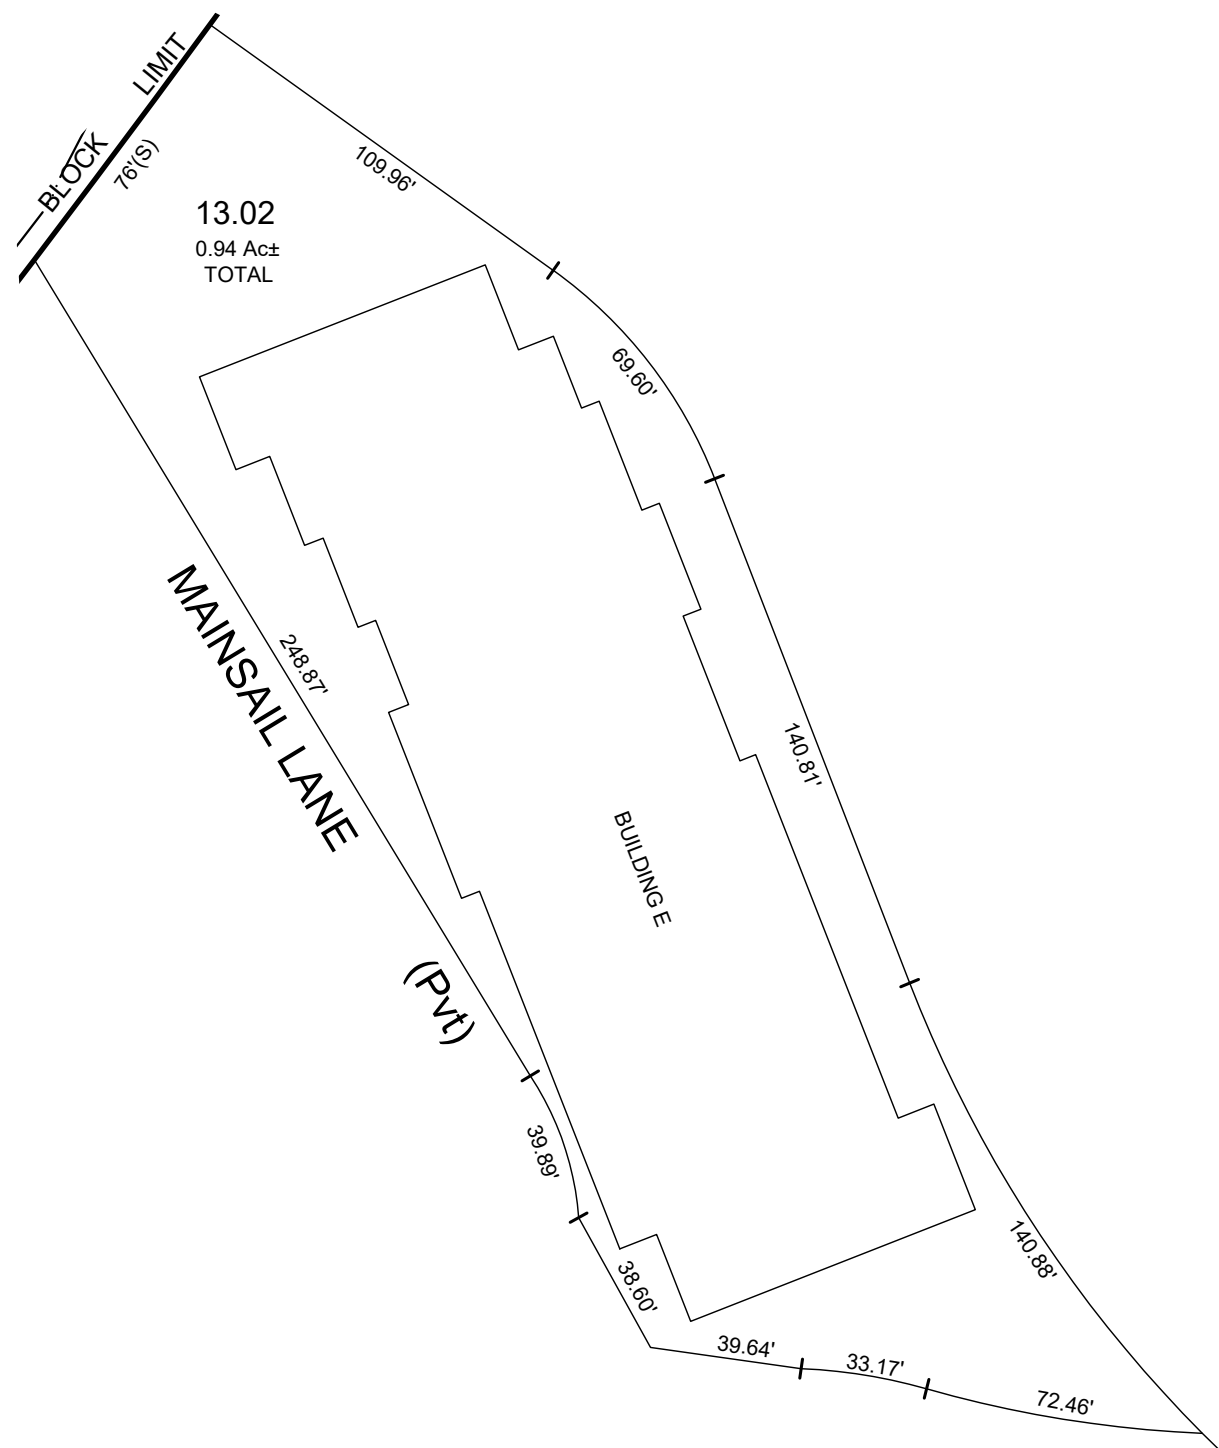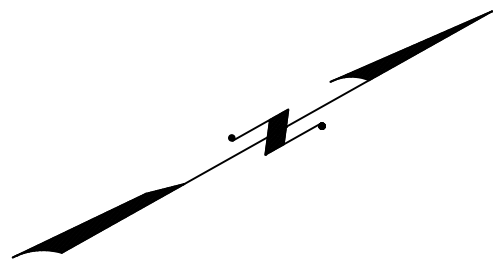

QUAL	FLOOR	UNIT	SQ. FT
C0511	1		784
C0512	2		1319
C0513	2		1704
C0521	1		784
C0522	2		1319
C0523	2		1704
C0531	1		784
C0532	2		1319
C0533	2		1704
C0541	1		784
C0542	2		1319
C0543	2		1704
C0551	1		784
C0552	2		1319
C0553	2		1704
C0561	1		784
C0562	2		1319
C0563	2		1704
C0571	1		784
C0572	2		1319
C0573	2		1704
C0581	1		784
C0582	2		1319
C0583	2		1704
C0591	1		784
C0592	2		1319
C0593	2		1704
C5101	1		784
C5102	2		1319
C5103	2		1704
C5111	1		784
C5112	2		1319
C5113	2		1704

* THIS SHEET HAS BEEN DRAWN USING COMPUTER AIDED DRAFTING/
DESIGN (CAD/D) AND COORDINATE GEOMETRY (COGO).

REVISIONS				
DATE	BY	LIC.NO	BLOCK	LOT

THIS MAP HAS BEEN GIVEN
A FORMAL CERTIFICATION
BY THE DIVISION OF TAXATION
ON FEBRUARY 1, 2022, SIGNED
BY JESSICA LARNED AND
LATOYA ROBERTSON AND
ASSIGNED SERIAL NUMBER 1127

TAX MAP
TOWN OF SECAUCUS


HUDSON COUNTY
SCALE: 1" = 50'

NEW JERSEY
DATE: JUNE 2021


ED CLAY

LICENSED LAND SURVEYOR
NEW JERSEY LICENSE NO. 34842
215 BELLEVUE AVENUE
HAMMONTON, NEW JERSEY 08037
CO.# 24GA27973300

TO SHOW CONDITIONS AS OF JULY 2021

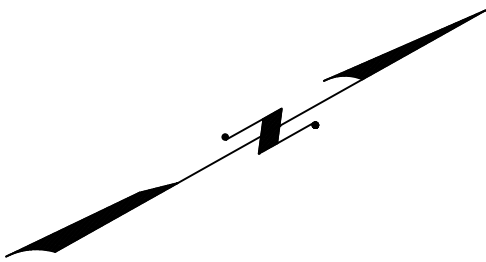

HARMON COVE IV CONDOMINIUMS
BLOCK 21 - LOT 13.03

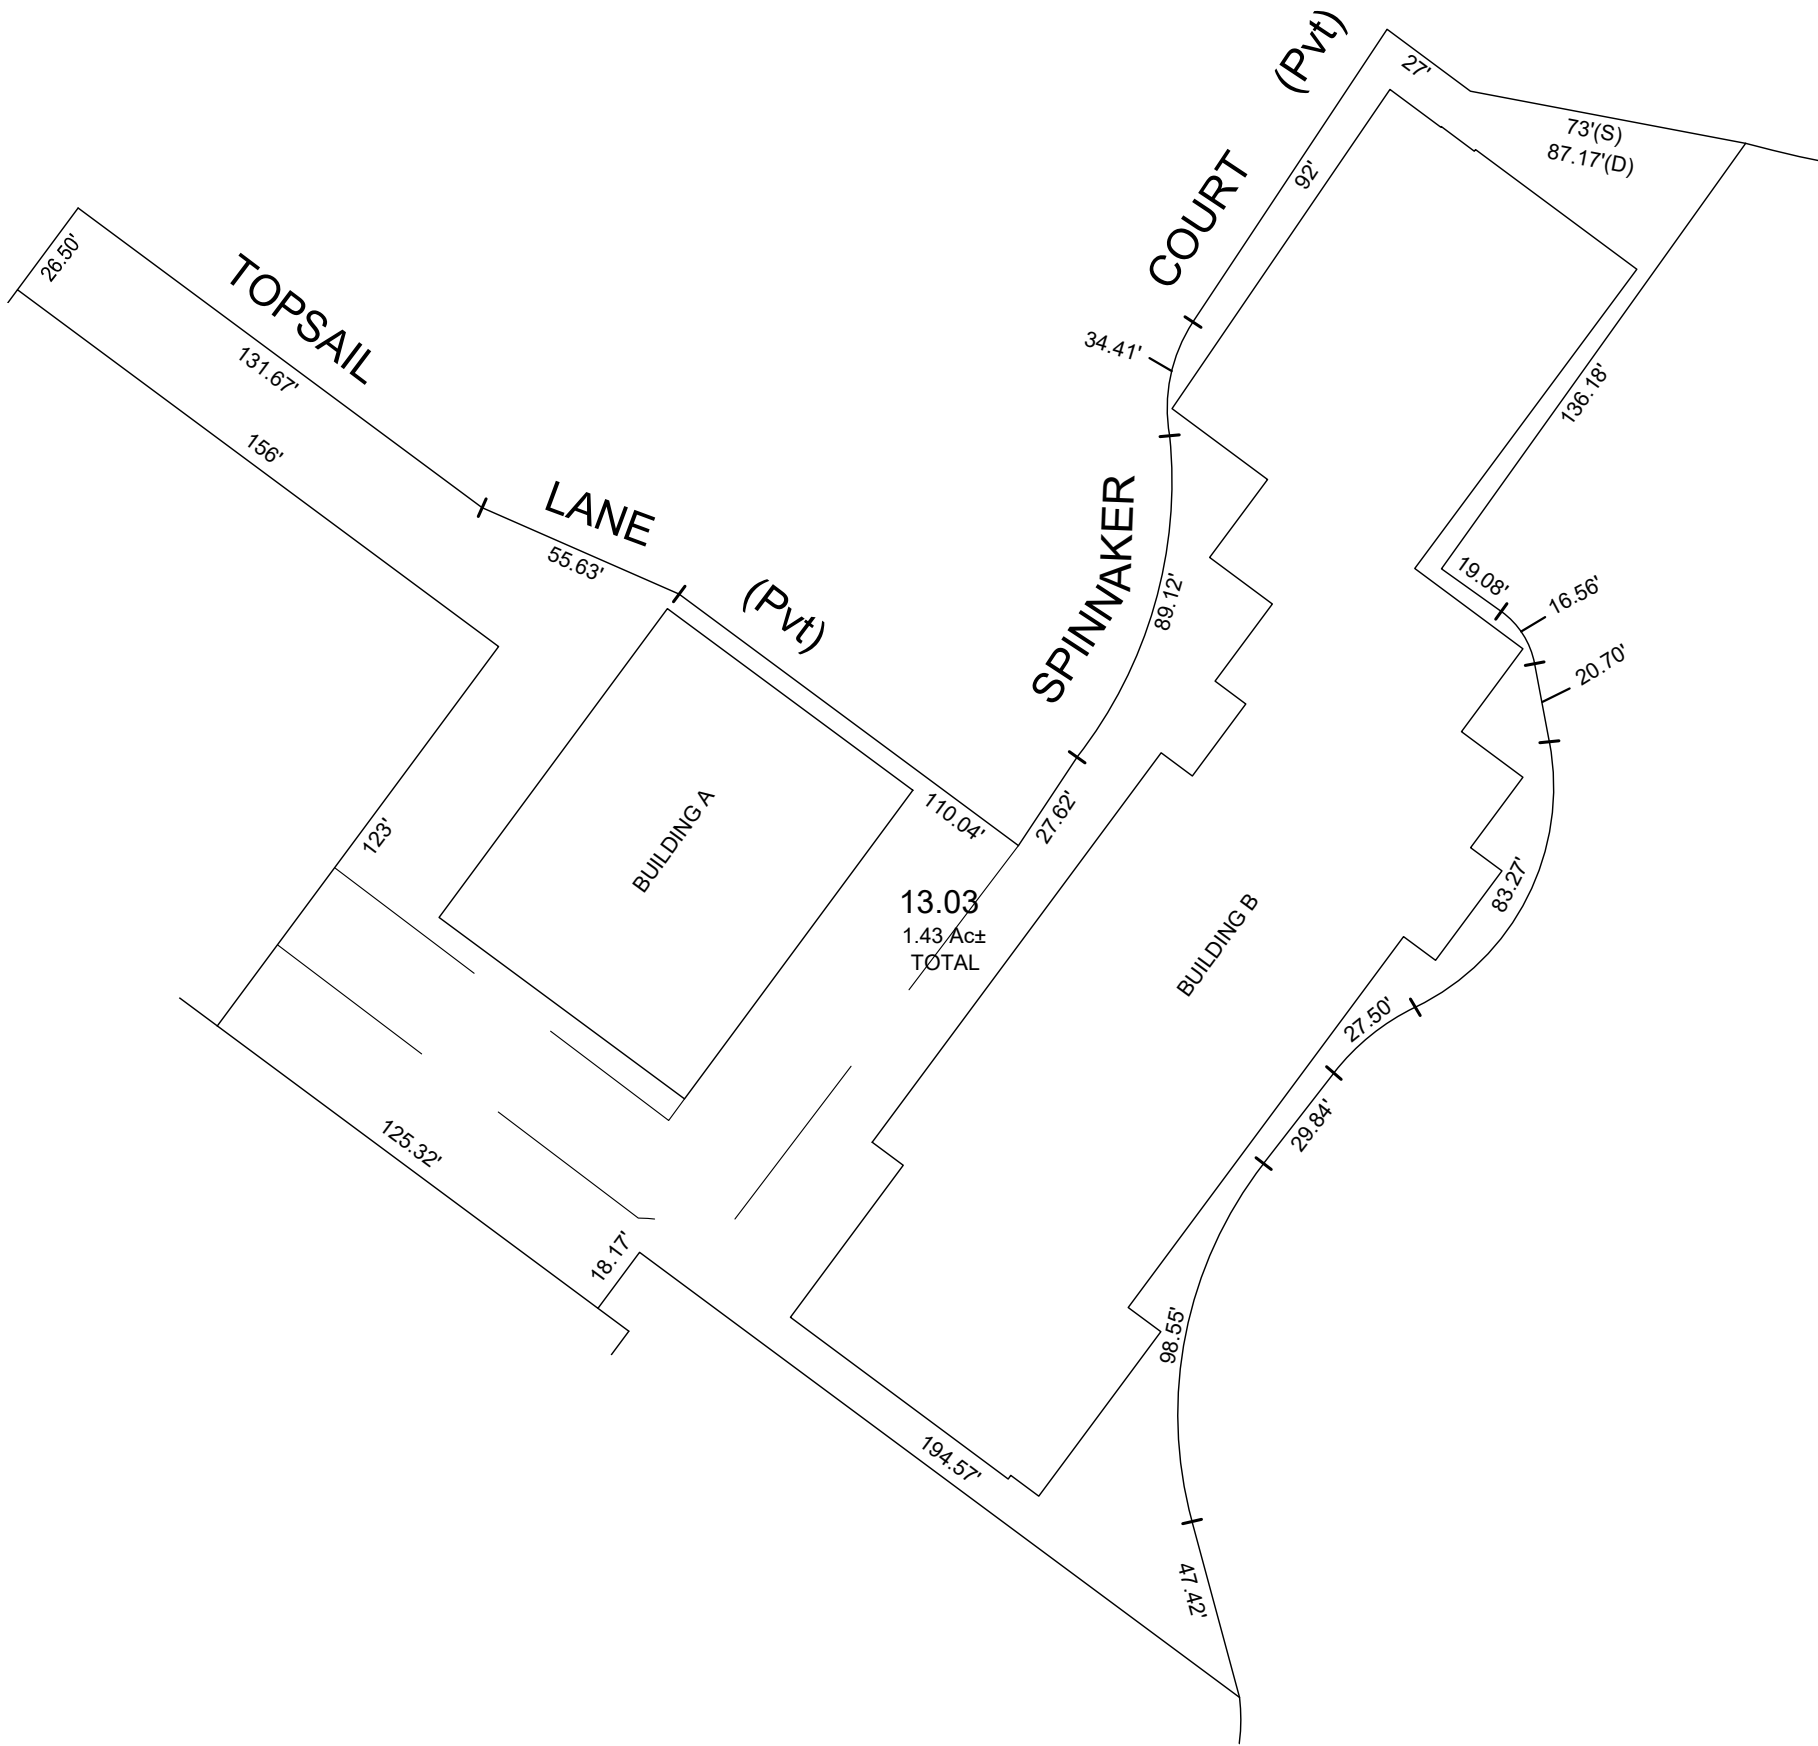

QUAL	FLOOR	UNIT	SQ. FT
C0111	1	1A	784
C0112	2	1B	1319
C0113	2	1C	1704
C0121	1	2A	784
C0122	2	2B	1319
C0123	2	2C	1704
C0131	1	3A	784
C0132	2	3B	1319
C0133	2	3C	1704
C0141	1	4A	784
C0142	2	4B	1319
C0143	2	4C	1704
C0211	1	1A	784
C0212	2	1B	1319
C0213	2	1C	1704
C0221	1	2A	784
C0222	2	2B	1319
C0223	2	2C	1704
C0231	1	3A	784
C0232	2	3B	1319
C0233	2	3C	1704
C0241	1	4A	784
C0242	2	4B	1319
C0243	2	4C	1704
C0251	1	5A	784
C0252	2	5B	1319
C0253	2	5C	1704
C0261	1	6A	784
C0262	2	6B	1319
C0263	2	6C	1704
C0271	1	7A	784
C0272	2	7B	1319
C0273	2	7C	1704
C0281	1	8A	784
C0282	2	8B	1319
C0283	2	8C	1704
C0291	1	9A	784
C0292	2	9B	1319
C0293	2	9C	1704
C2101	1	10A	784
C2102	2	10B	1319
C2103	2	10C	1704
C2111	1	11A	784
C2112	2	11B	1319
C2113	2	11C	1704
C2121	1	12A	784
C2122	2	12B	1319
C2123	2	12C	1704
C2131	1	13A	784
C2132	2	13B	1319
C2133	2	13C	1704
C2141	1	14A	784
C2142	2	14B	1319
C2143	2	14C	1704

* THIS SHEET HAS BEEN DRAWN USING COMPUTER AIDED DRAFTING/
DESIGN (CAD/D) AND COORDINATE GEOMETRY (COGO).

REVISIONS				
DATE	BY	LIC.NO	BLOCK	LOT

THIS MAP HAS BEEN GIVEN
A FORMAL CERTIFICATION
BY THE DIVISION OF TAXATION
ON FEBRUARY 1, 2022, SIGNED
BY JESSICA LARNED AND
LATOYA ROBERTSON AND
ASSIGNED SERIAL NUMBER 1127

TAX MAP
TOWN OF SECAUCUS

HUDSON COUNTY
SCALE: 1" = 50'



NEW JERSEY
DATE: JUNE 2021

ED CLAY

LICENSED LAND SURVEYOR
NEW JERSEY LICENSE NO. 34842
215 BELLEVUE AVENUE
HAMMONTON, NEW JERSEY 08037
COA# 24GA27973300

TO SHOW CONDITIONS AS OF JULY 2021

HARMON COVE TOWERS I
CONDOMINIUMS
BLOCK 21 - LOT 15

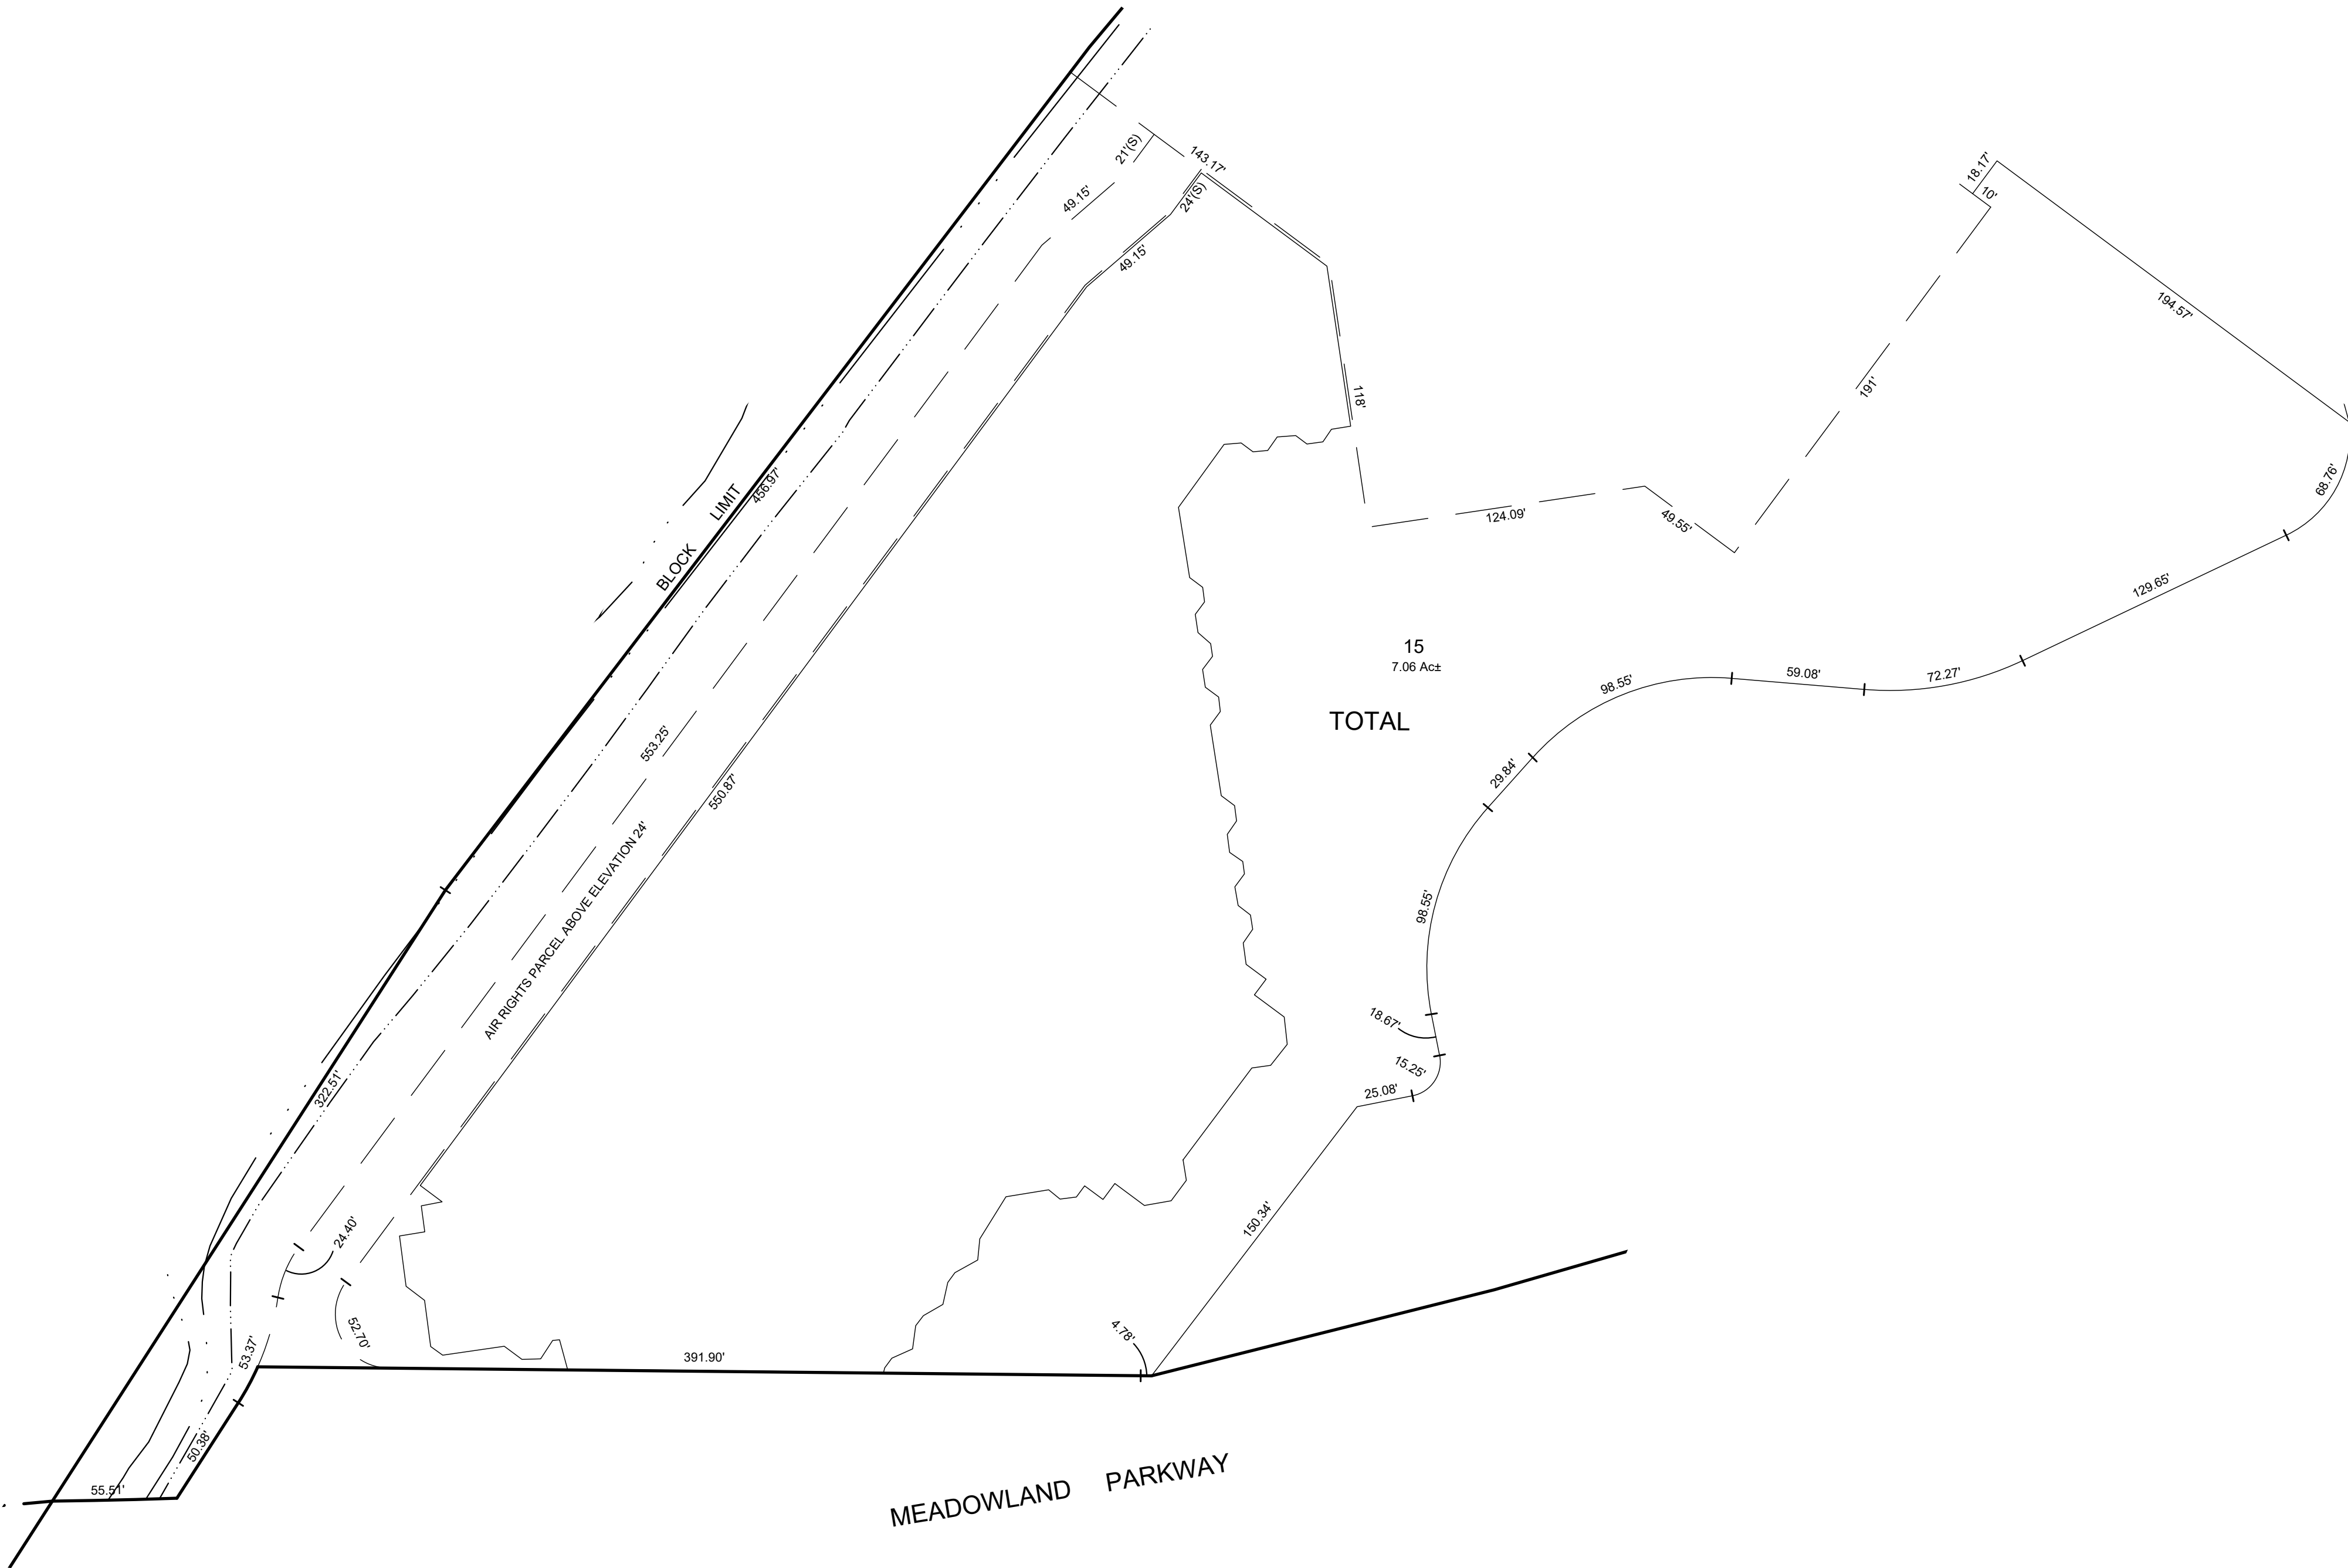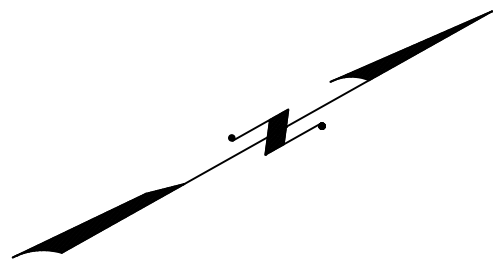

* THIS SHEET HAS BEEN DRAWN USING COMPUTER AIDED DRAFTING/
DESIGN (CAD/D) AND COORDINATE GEOMETRY (COGO).

REVISIONS				
DATE	BY	LIC.NO	BLOCK	LOT

THIS MAP HAS BEEN GIVEN
A FORMAL CERTIFICATION
BY THE DIVISION OF TAXATION
ON FEBRUARY 1, 2022, SIGNED
BY JESSICA LARNED AND
LATOYA ROBERTSON AND
ASSIGNED SERIAL NUMBER 1127

TAX MAP
TOWN OF SECAUCUS

ED CLAY

LICENSED LAND SURVEYOR
NEW JERSEY LICENSE NO. 34842
215 BELLEVUE AVENUE
HAMMONTON, NEW JERSEY 08037
CO.# 24GA27973300

HUDSON COUNTY
SCALE: 1" = 50'

NEW JERSEY
DATE: JUNE 2021

TO SHOW CONDITIONS AS OF JULY 2021


QUAL	FLOOR	UNIT	SQ_FT
C0101	1	101	2366
C0102	1	102	1340
C0103	1	103	1853
C0105	1	105	1357
C0107	1	107	1686
C0108	1	108	1490
C0109	1	109	1011
C0110	1	110	1361
C0111	1	111	687
C0112	1	112	1686
C0113	1	113	687
C0114	1	114	1011
C0115	1	115	925
C0116	1	116	687
C0117	1	117	2068
C0118	1	118	687
C0119	1	119	1085
C0121	1	121	1361
C0123	1	123	1379
C0124	1	124	1379
C0125	1	125	1379
C0126	1	126	1379
C0127	1	127	1379
C0128	1	128	1379
C0129	1	129	1793
C0130	1	130	1361
C0131	1	131	1793
C0132	1	132	1340
C0133	1	133	649
C0135	1	135	1541
C0138	1	138	1490
C0140	1	140	703
C0202	2	202	1525
C0204	2	204	815
C0205	2	205	1357
C0206	2	206	815
C0207	2	207	1686
C0208	2	208	1525
C0209	2	209	1011
C0210	2	210	1361
C0211	2	211	687
C0212	2	212	1687
C0213	2	213	687
C0214	2	214	1011
C0215	2	215	925
C0216	2	216	687
C0217	2	217	2068
C0218	2	218	687
C0219	2	219	1085
C0220	2	220	1446
C0221	2	221	1361
C0222	2	222	1446
C0223	2	223	1379
C0224	2	224	1379
C0225	2	225	1379
C0226	2	226	1379
C0227	2	227	1379
C0228	2	228	1379
C0230	2	230	1361
C0232	2	232	1525
C0233	2	233	649
C0234	2	234	815
C0235	2	235	1541
C0236	2	236	815
C0238	2	238	1525
C0240	2	240	703
C0302	3	302	1525
C0304	3	304	774
C0305	3	305	1357
C0306	3	306	774
C0307	3	307	1686

QUAL	FLOOR	UNIT	SQ_FT
C0308	3	308	1525
C0309	3	309	1011
C0310	3	310	1361
C0311	3	311	687
C0312	3	312	1686
C0313	3	313	687
C0314	3	314	1011
C0315	3	315	925
C0316	3	316	687
C0317	3	317	2068
C0318	3	318	687
C0319	3	319	1085
C0320	3	320	1446
C0321	3	321	1361
C0322	3	322	1446
C0323	3	323	1379
C0324	3	324	1379
C0325	3	325	1379
C0326	3	326	1379
C0327	3	327	1379
C0328	3	328	1379
C0330	3	330	1361
C0332	3	332	1525
C0333	3	333	649
C0334	3	334	774
C0335	3	335	1541
C0336	3	336	774
C0338	3	338	1525
C0340	3	340	703
C0401	4	401	2366
C0402	4	402	1525
C0403	4	403	1853
C0405	4	405	1357
C0406	4	406	1008
C0407	4	407	1686
C0408	4	408	1367
C0409	4	409	1011
C0410	4	410	1361
C0411	4	411	687
C0412	4	412	1686
C0413	4	413	687
C0414	4	414	1011
C0415	4	415	925
C0416	4	416	687
C0417	4	417	2068
C0418	4	418	687
C0419	4	419	1085
C0421	4	421	1361
C0423	4	423	1379
C0424	4	424	1379
C0425	4	425	1379
C0426	4	426	1379
C0427	4	427	1379
C0428	4	428	1379
C0429	4	429	1793
C0430	4	430	1361
C0431	4	431	1793
C0432	4	432	1525
C0433	4	433	649
C0435	4	435	1541
C0436	4	436	1008
C0438	4	438	1367
C0440	4	440	703
C0501	5	501	2366
C0502	5	502	1367
C0503	5	503	1853
C0504	5	504	1832
C0505	5	505	1357
C0506	5	506	1008
C0507	5	507	1686
C0508	5	508	1367

QUAL	FLOOR	UNIT	SQ_FT
C0509	5	509	1011
C0510	5	510	1361
C0511	5	511	687
C0512	5	512	1686
C0513	5	513	687
C0514	5	514	1011
C0515	5	515	925
C0516	5	516	687
C0517	5	517	2068
C0518	5	518	687
C0519	5	519	1085
C0521	5	521	1361
C0523	5	523	1379
C0524	5	524	1379
C0525	5	525	1379
C0526	5	526	1379
C0527	5	527	1379
C0528	5	528	1379
C0529	5	529	1793
C0530	5	530	1361
C0531	5	531	1793
C0532	5	532	1367
C0533	5	533	649
C0534	5	534	1832
C0535	5	535	1541
C0536	5	536	1008
C0538	5	538	1367
C0540	5	540	703
C0602	6	602	1525
C0605	6	605	1357
C0607	6	607	1686
C0608	6	608	1525
C0609	6	609	1011
C0610	6	610	1361
C0611	6	611	687
C0612	6	612	1686
C0613	6	613	687
C0614	6	614	1011
C0615	6	615	925
C0616	6	616	687
C0617	6	617	2068
C0618	6	618	687
C0619	6	619	1085
C0620	6	620	1446
C0621	6	621	1361
C0622	6	622	1446
C0623	6	623	1379
C0624	6	624	1379
C0625	6	625	1379
C0626	6	626	1379
C0627	6	627	1379
C0628	6	628	1379
C0630	6	630	1361
C0632	6	632	1525
C0633	6	633	649
C0635	6	635	1541
C0638	6	638	1525
C0640	6	640	703
C0702	7	702	1367
C0704	7	704	1842
C0705	7	705	1357
C0706	7	706	1842
C0707	7	707	1686
C0708	7	708	1367
C0709	7	709	1011
C0710	7	710	1361
C0711	7	711	687
C0712	7	712	1686
C0713	7	713	687
C0714	7	714	1011
C0715	7	715	925

QUAL	FLOOR	UNIT	SQ_FT
C0716	7	716	687
C0717	7	717	2068
C0718	7	718	687
C0719	7	719	1085
C0720	7	720	1446
C0721	7	721	1361
C0722	7	722	1446
C0723	7	723	1379
C0724	7	724	1379
C0725	7	725	1379
C0726	7	726	1379
C0727	7	727	1379
C0728	7	728	1379
C0730	7	730	1361
C0732	7	732	1367
C0733	7	733	649
C0734	7	734	1842
C0735	7	735	1541
C0736	7	736	1842
C0738	7	738	1367
C0740	7	740	703
C0801	8	801	2366
C0802	8	802	1367
C0803	8	803	1853
C0804	8	804	1842
C0805	8	805	1357
C0806	8	806	1842
C0807	8	807	1686
C0808	8	808	1367
C0809	8	809	1011
C0810	8	810	1361
C0811	8	811	687
C0812	8	812	1686
C0813	8	813	687
C0814	8	814	1011
C0815	8	815	925
C0816	8	816	687
C0817	8	817	2068
C0818	8	818	687
C0819	8	819	1085
C0821	8	821	1361
C0823	8	823	1379
C0824	8	824	1379
C0825	8	825	1379
C0826	8	826	1379
C0827	8	827	1379
C0828	8	828	1379
C0829	8	829	1793
C0830	8	830	1361
C0831	8	831	1793
C0832	8	832	1367
C0833	8	833	649
C0834	8	834	1842
C0835	8	835	1541
C0836	8	836	1842
C0838	8	838	1367
C0840	8	840	703
C0901	9	901	2366
C0902	9	902	1525
C0903	9	903	1853
C0905	9	905	1357
C0907	9	907	1686
C0908	9	908	1525
C0909	9	909	1011
C0910	9	910	1361
C0911	9	911	687
C0912	9	912	1686
C0913	9	913	687
C0914	9	914	1011
C0915	9	915	925
C0916	9	916	687

QUAL	FLOOR	UNIT	SQ_FT
C0917	9	917	2068
C0918	9	918	687
C0919	9	919	1085
C0921	9	921	1361
C0923	9	923	1379
C0924	9	924	1379
C0925	9	925	1379
C0926	9	926	1379
C0927	9	927	1379
C0928	9	928	1379
C0929	9	929	1793
C0930	9	930	1361
C0931	9	931	1793
C0932	9	932	1525
C0933	9	933	649
C0935	9	935	1541
C0938	9	938	1525
C0940	9	940	703
C1002	10	1002	1525
C1005	10	1005	1357
C1007	10	1007	1686
C1008	10	1008	1525
C1009	10	1009	1011
C1010	10	1010	1361
C1011	10	1011	687
C1012	10	1012	1686
C1013	10	1013	687
C1014	10	1014	1011
C1015	10	1015	1300
C1016	10	1016	687
C1018	10	1018	687
C1019	10	1019	1300
C1020	10	1020	1446
C1021	10	1021	1361
C1022	10	1022	1446
C1023	10	1023	1379
C1024	10	1024	1379
C1025	10	1025	1379
C1026	10	1026	1379
C1027	10	1027	1379
C1028	10	1028	1379
C1030	10	1030	1361
C1032	10	1032	1525
C1033	10	1033	649
C1034	10	1034	858
C1035	10	1035	1541
C1036	10	1036	858
C1038	10	1038	1525
C1040	10	1040	703
C1102	11	1102	1367
C1104	11	1104	1842

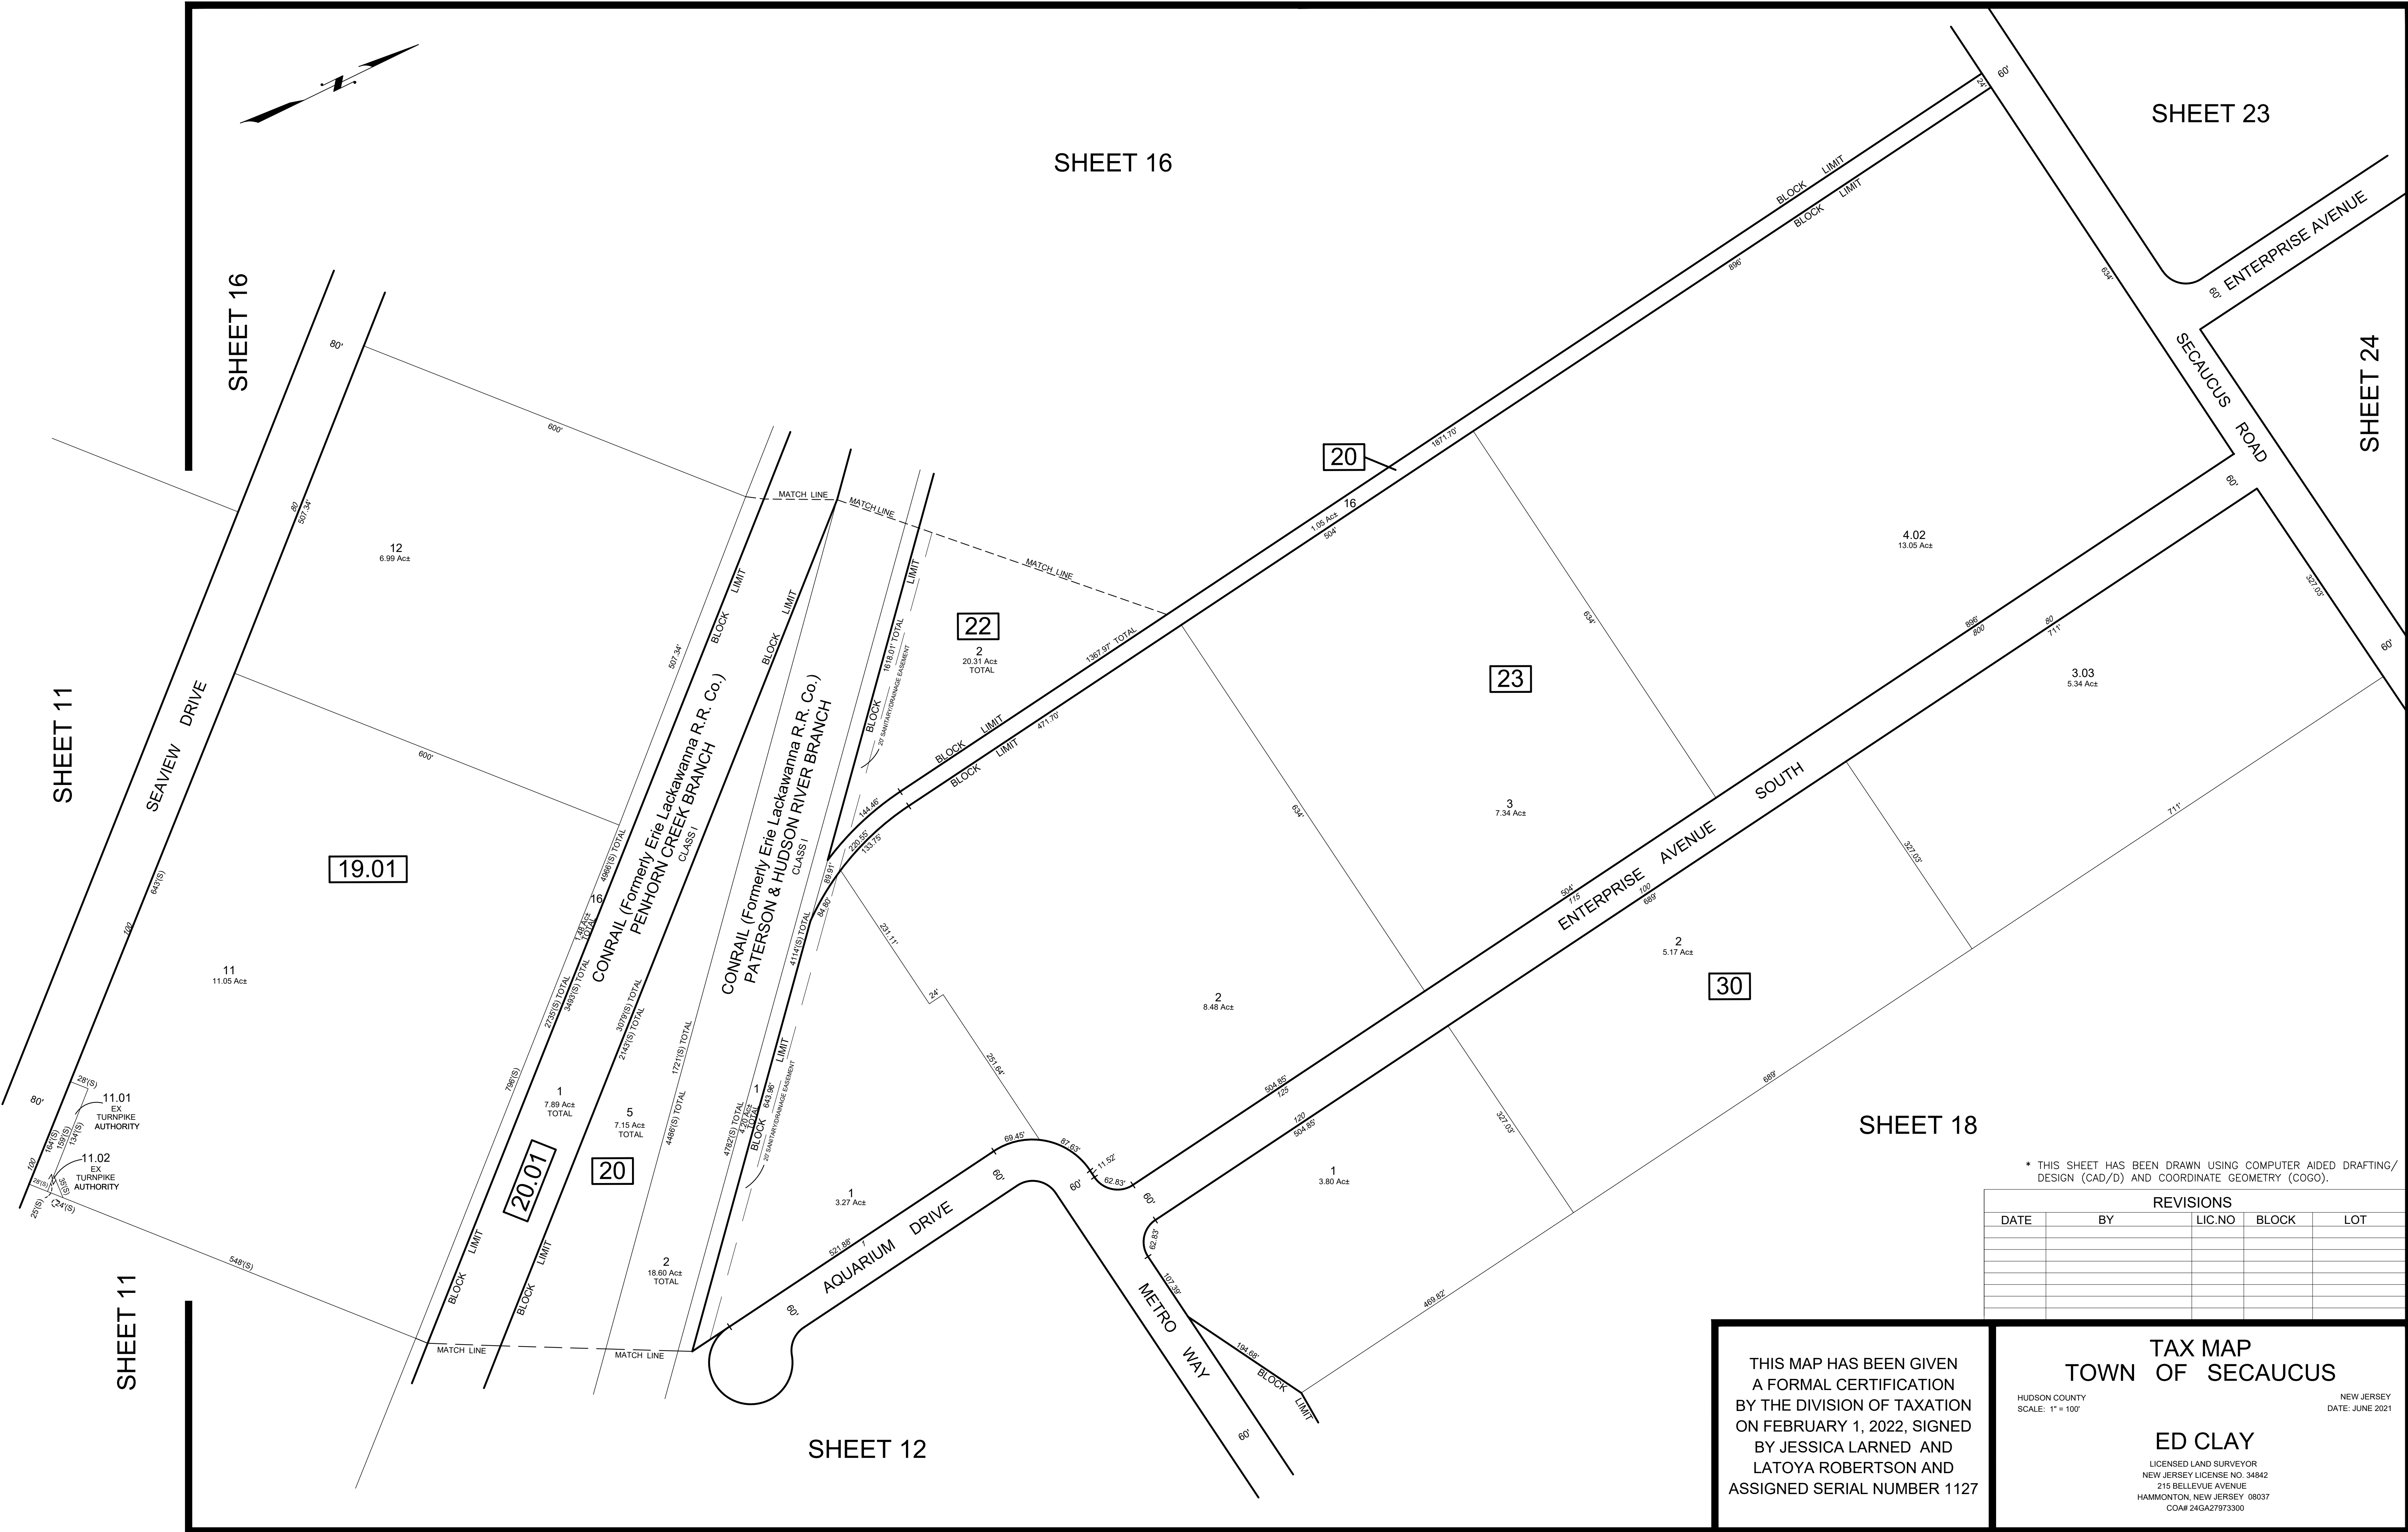

* THIS SHEET HAS BEEN DRAWN USING COMPUTER AIDED DRAFTING/ DESIGN (CAD/D) AND COORDINATE GEOMETRY (COGO).

REVISIONS				
DATE	BY	LIC.NO	BLOCK	LOT

THIS MAP HAS BEEN GIVEN
A FORMAL CERTIFICATION
BY THE DIVISION OF TAXATION
ON FEBRUARY 1, 2022, SIGNED
BY JESSICA LARNED AND
LATOYA ROBERTSON AND
ASSIGNED SERIAL NUMBER 1127


TAX MAP
TOWN OF SECAUCUS

HUDSON COUNTY
SCALE: 1" = 100'

ED CLAY

LICENSED LAND SURVEYOR
NEW JERSEY LICENSE NO. 34842
215 BELLEVUE AVENUE
HAMMONTON, NEW JERSEY 08037
CON# 24GA27973300

NEW JERSEY
DATE: JUNE 2021

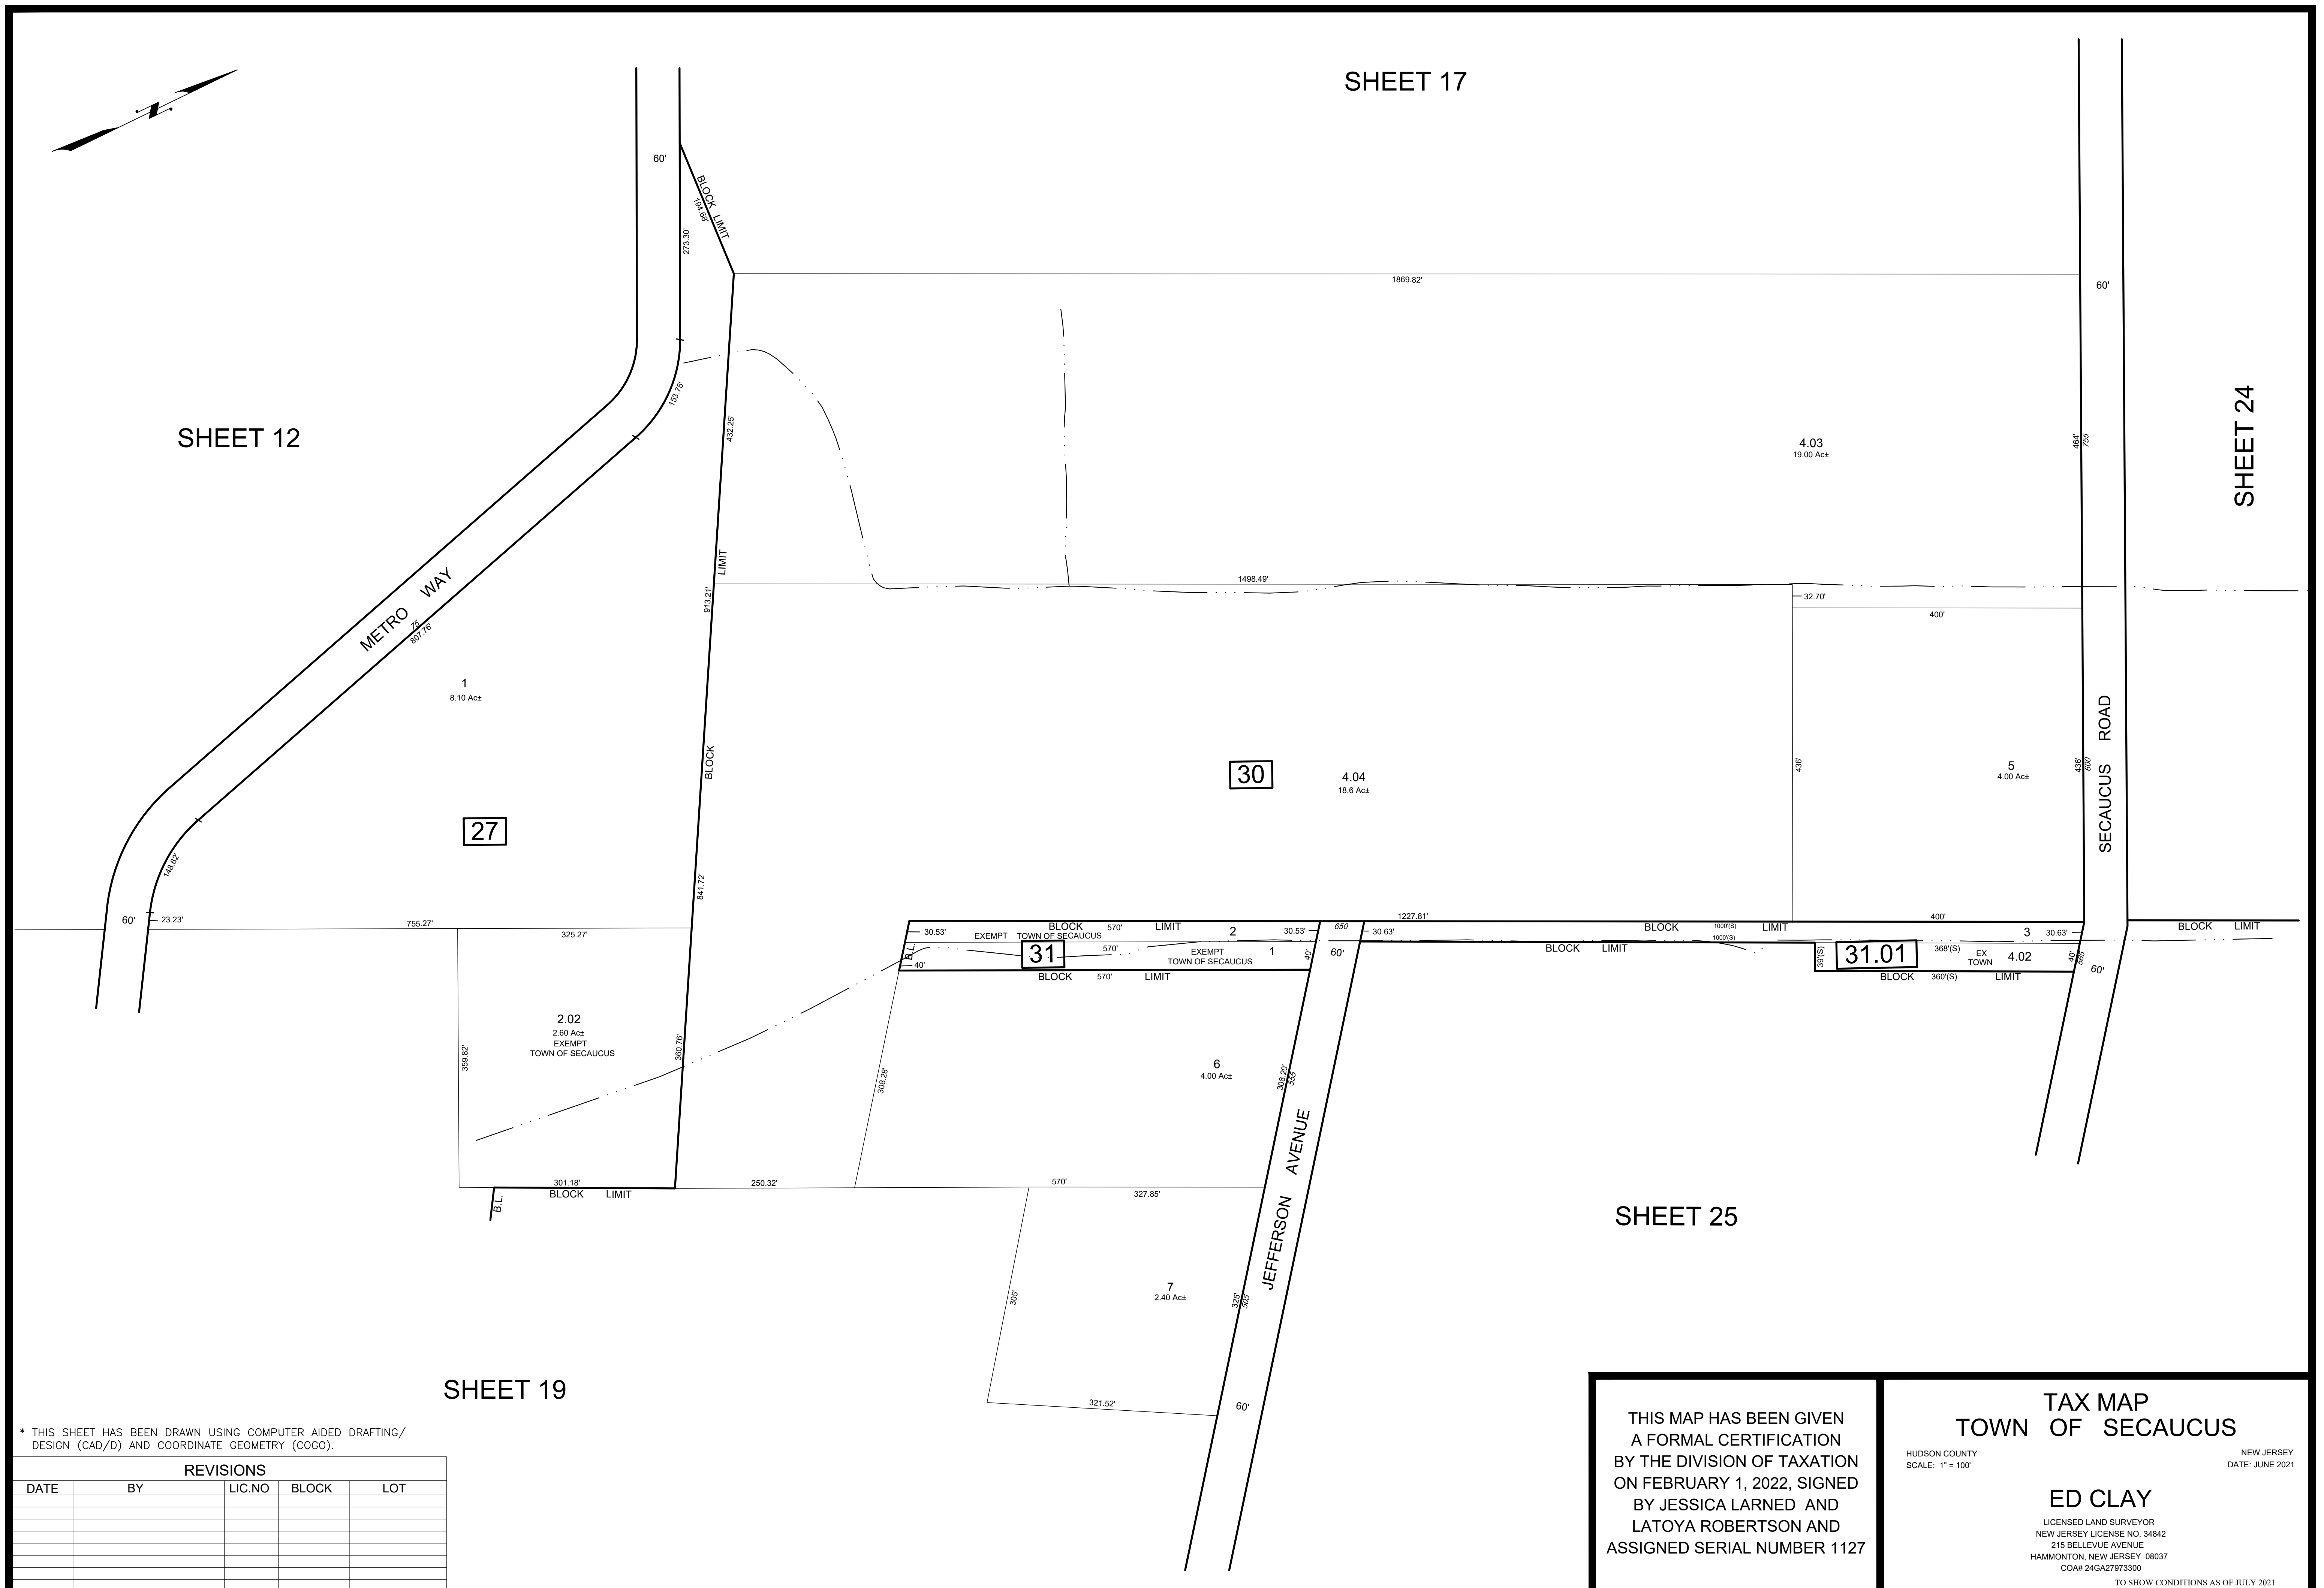

TAX MAP
TOWN OF SECAUCUS

HUDSON COUNTY
SCALE: 1" = 100'

NEW JERSEY
DATE: JUNE 2021

ED CLAY

LICENSED LAND SURVEYOR
NEW JERSEY LICENSE NO. 34842
215 BELLEVUE AVENUE
HAMMONTON, NEW JERSEY 08037
COA# 24GA27973300

TO SHOW CONDITIONS AS OF JULY 2021

THIS MAP HAS BEEN GIVEN
A FORMAL CERTIFICATION
BY THE DIVISION OF TAXATION
ON FEBRUARY 1, 2022, SIGNED
BY JESSICA LARNED AND
LATOYA ROBERTSON AND
ASSIGNED SERIAL NUMBER 1127

SHEET 18

SHEET 25

SHEET 12

SHEET 26

SHEET 13



SHEET 26

SHEET 20


SHEET 14

* THIS SHEET HAS BEEN DRAWN USING COMPUTER AIDED DRAFTING/
DESIGN (CAD/D) AND COORDINATE GEOMETRY (COGO).

REVISIONS				
DATE	BY	LIC.NO	BLOCK	LOT

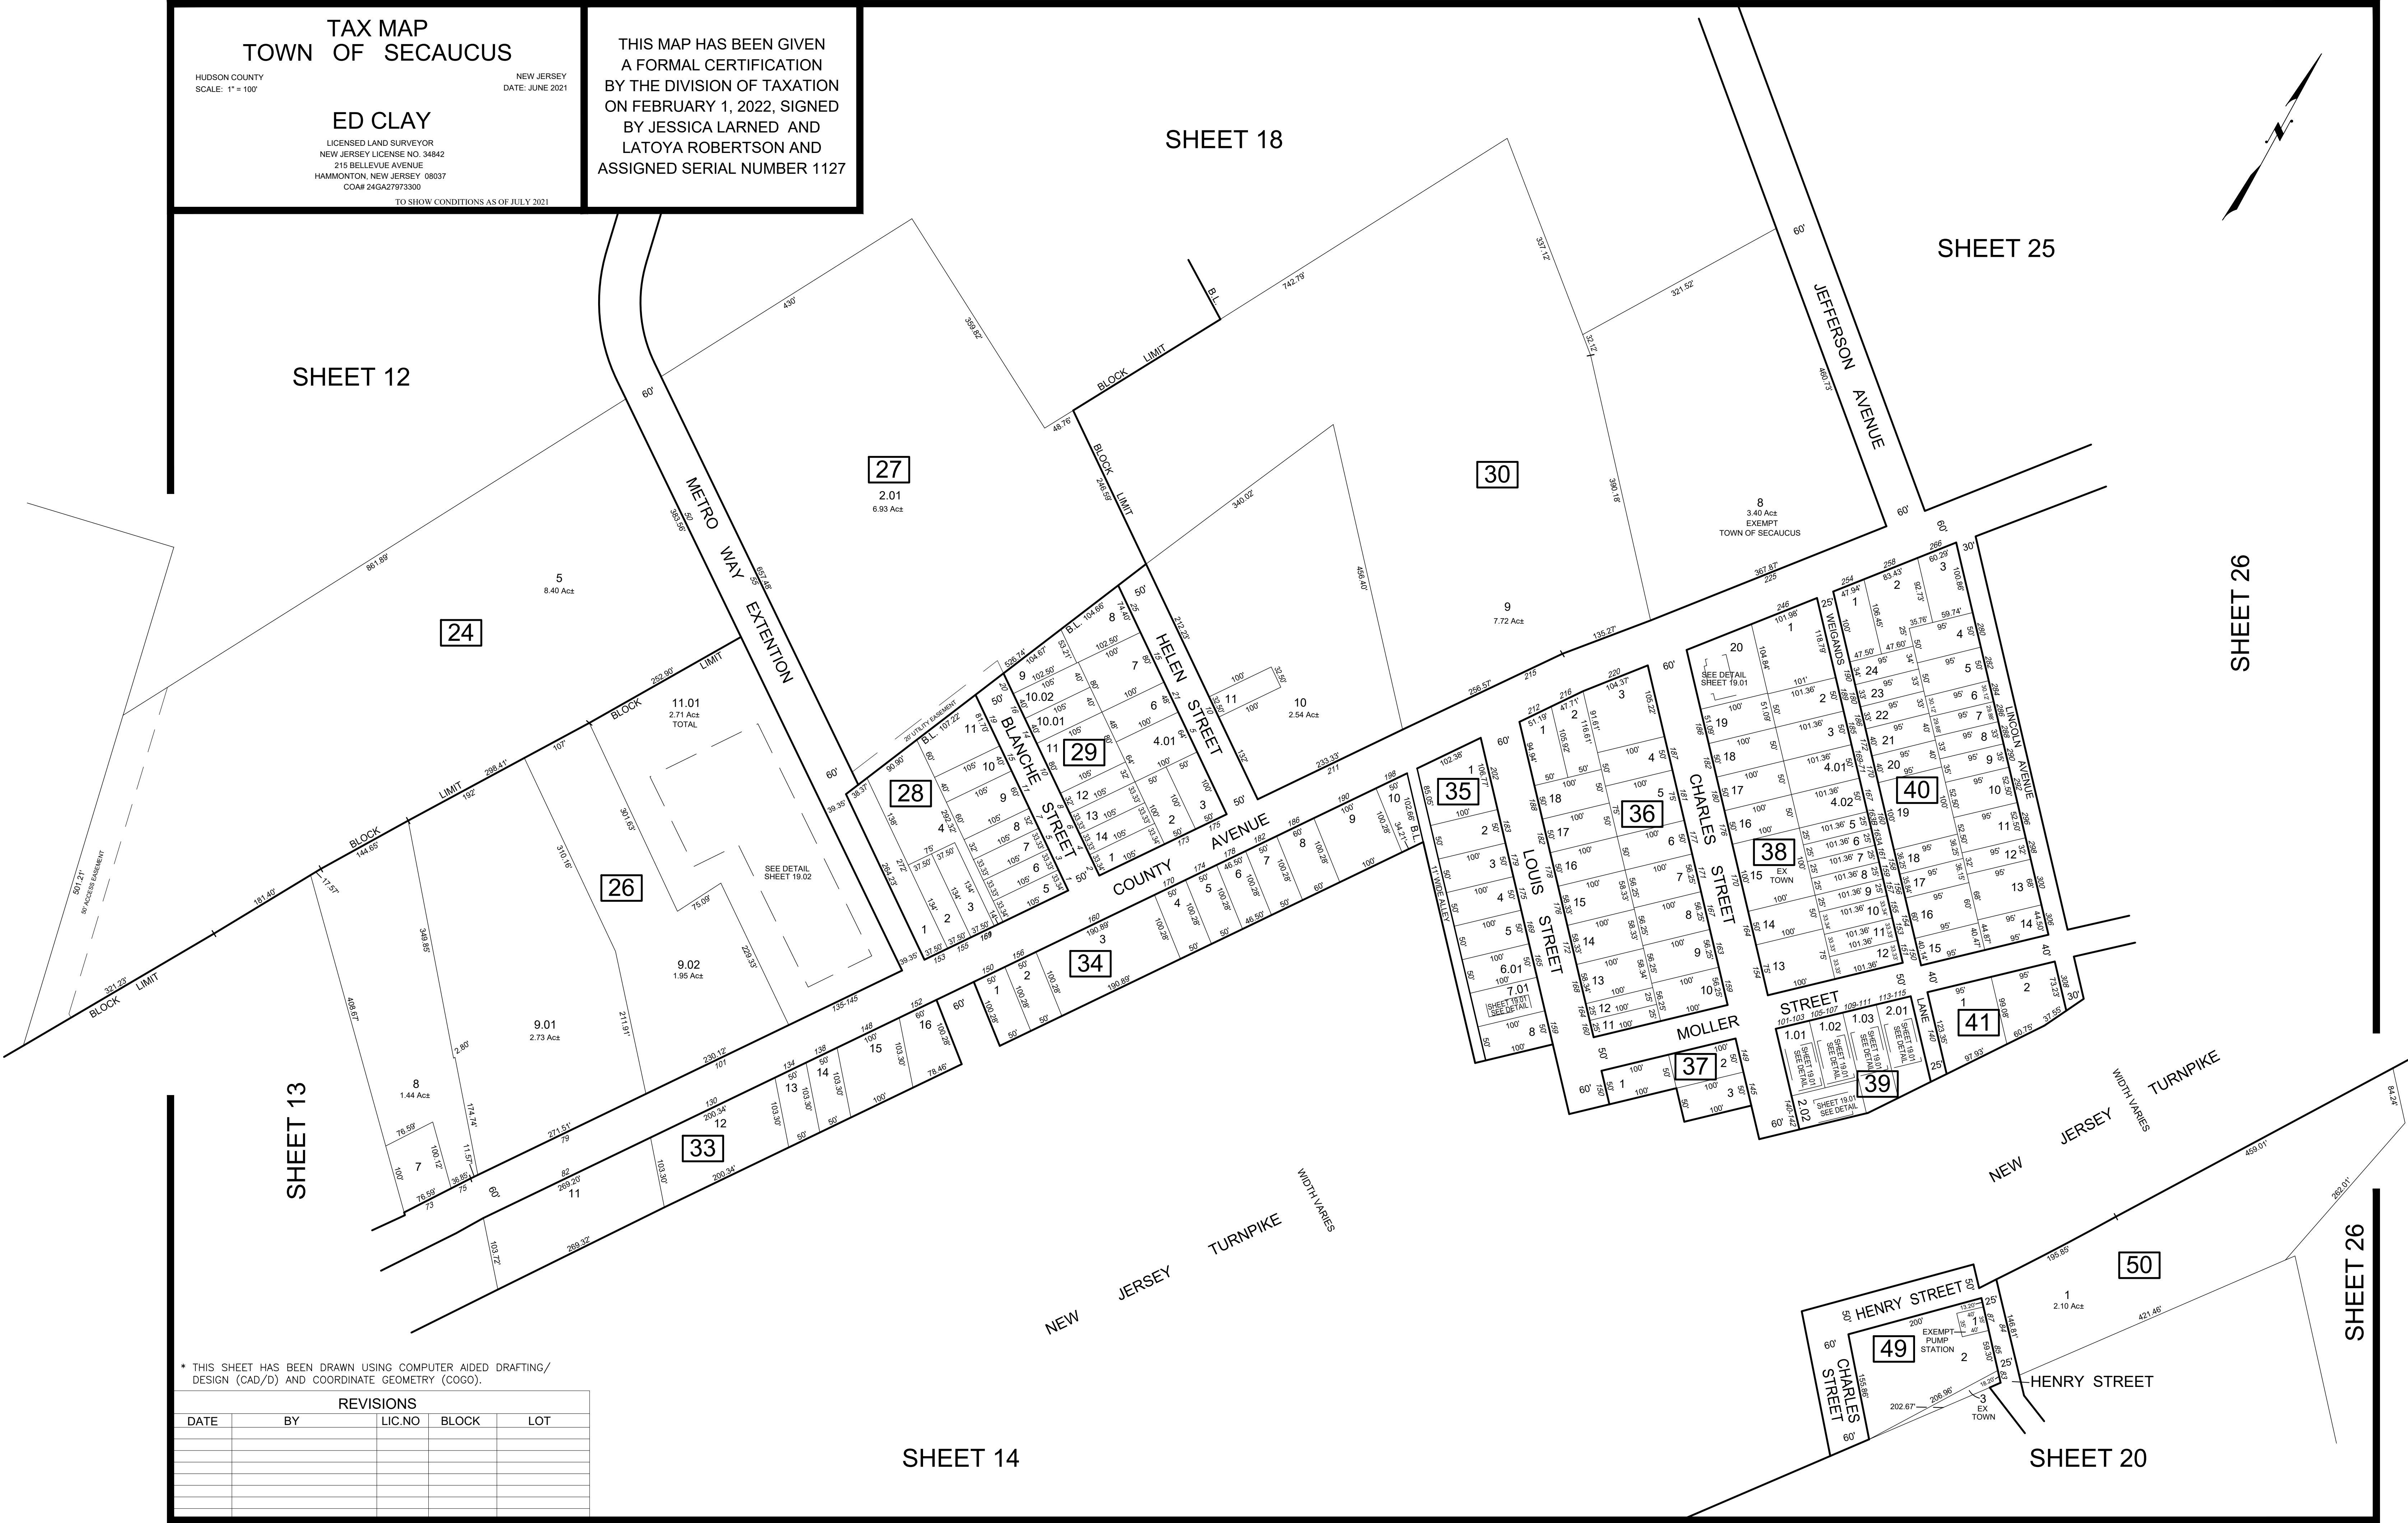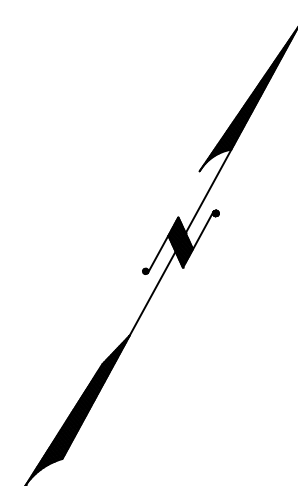


THE PORT IMPERIAL CONDOMINIUMS
BLOCK 35 - LOT 7.01

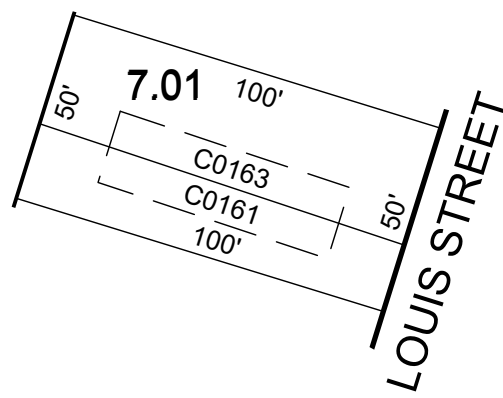

SCALE: 1" = 50'
0.17 Ac± TOTAL

QUAL	FLOOR	SQ_FT
C0161	1-2	2684
C0163	1-2	2684


CHARLES STREET CONDOMINIUMS
BLOCK 38 - LOT 20

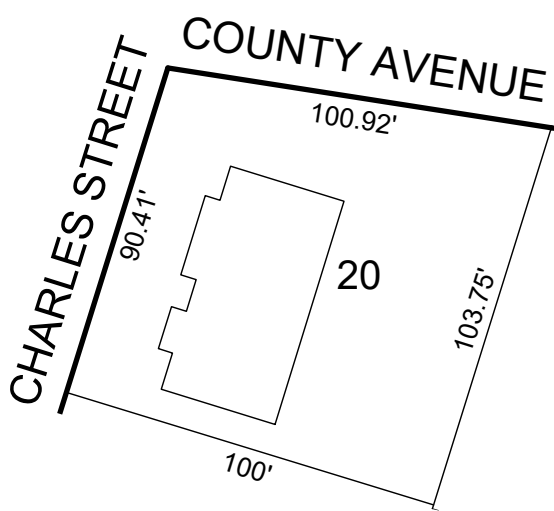

SCALE: 1" = 50'
0.22 Ac± TOTAL

QUAL	FLOOR	SQ_FT
C0011	1st	1408
C0014	1st	1408
C0022	1st	567
C0023	2nd	844


101-103 MOLLER STREET CONDOMINIUM
BLOCK 39 - LOT 1.01

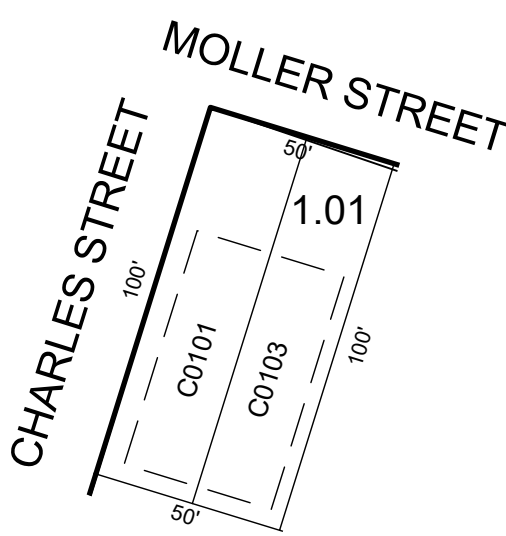

SCALE: 1" = 50'
0.11 Ac± TOTAL

QUAL	FLOOR	SQ_FT
C0101	1-2	2684
C0103	1-2	2684


105-107 MOLLER STREET CONDOMINIUM
BLOCK 39 - LOT 1.02

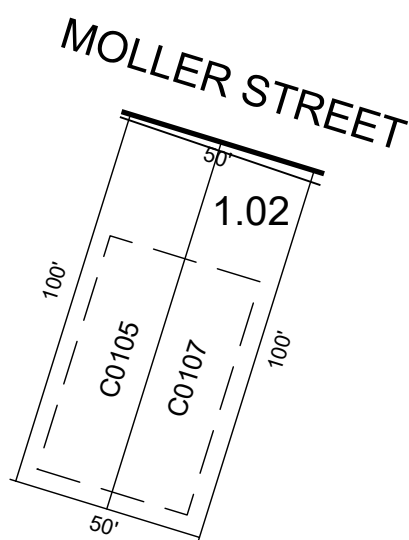

SCALE: 1" = 50'
0.11 Ac± TOTAL

QUAL	FLOOR	SQ_FT
C0105	1-2	2684
C0107	1-2	2684


140-142 CHARLES STREET CONDOMINIUM
BLOCK 39 - LOT 1.03

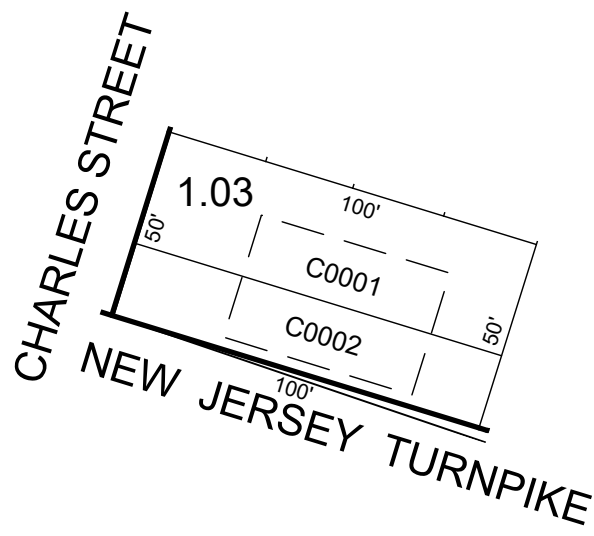

SCALE: 1" = 50'
0.11 Ac± TOTAL

QUAL	FLOOR	SQ_FT
C0001	1-2	2684
C0002	1-2	2684


109-111 MOLLER STREET CONDOMINIUM
BLOCK 39 - LOT 2.01

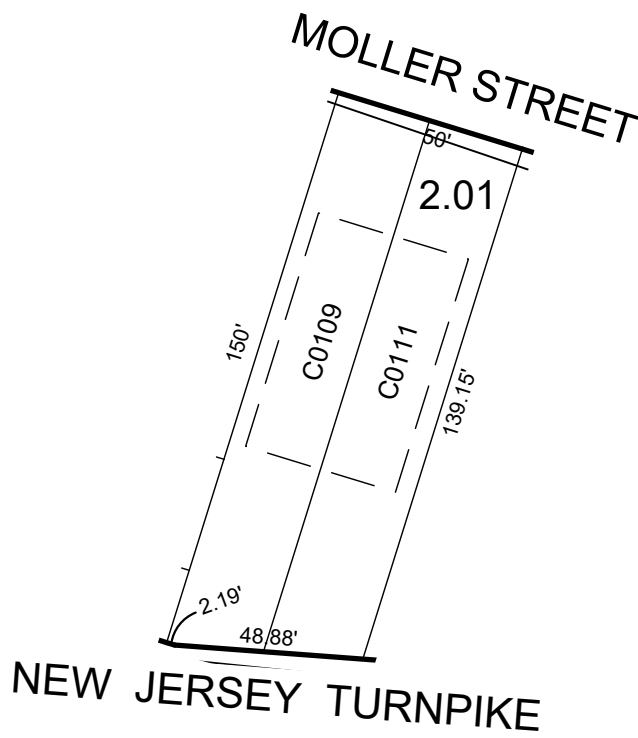

SCALE: 1" = 50'
0.17 Ac± TOTAL

QUAL	FLOOR	SQ_FT
C0109	1-2	2684
C0111	1-2	2684

113-115 MOLLER STREET CONDOMINIUMS
BLOCK 39 - LOT 2.02

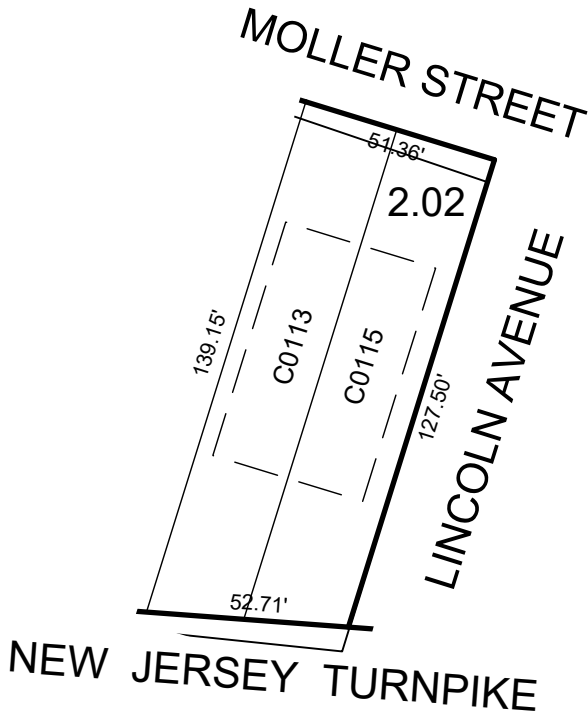

SCALE: 1" = 50'
0.16 Ac± TOTAL

QUAL	FLOOR	SQ_FT
C0113	1-2	2684
C0115	1-2	2684

* THIS SHEET HAS BEEN DRAWN USING COMPUTER AIDED DRAFTING/
DESIGN (CAD/D) AND COORDINATE GEOMETRY (COGO).

REVISIONS				
DATE	BY	LIC.NO	BLOCK	LOT

THIS MAP HAS BEEN GIVEN
A FORMAL CERTIFICATION
BY THE DIVISION OF TAXATION
ON FEBRUARY 1, 2022, SIGNED
BY JESSICA LARNED AND
LATOYA ROBERTSON AND
ASSIGNED SERIAL NUMBER 1127

TAX MAP
TOWN OF SECAUCUS

HUDSON COUNTY
SCALE: AS NOTED

NEW JERSEY
DATE: JUNE 2021

ED CLAY

LICENSED LAND SURVEYOR
NEW JERSEY LICENSE NO. 34842
215 BELLEVUE AVENUE
HAMMONTON, NEW JERSEY 08037
CD# 24GA27973300

TO SHOW CONDITIONS AS OF JULY 2021

METRO PLAZA CONDOMINIUMS
BLOCK 26 - LOT 11.01



SCALE: 1" = 50'
2.71 Ac± TOTAL

QUAL	FLOOR	SQ_FT
C0001	1	21600
C0002	1	10508

* THIS SHEET HAS BEEN DRAWN USING COMPUTER AIDED DRAFTING/
DESIGN (CAD/D) AND COORDINATE GEOMETRY (COGO).

REVISIONS				
DATE	BY	LIC.NO	BLOCK	LOT

THIS MAP HAS BEEN GIVEN
A FORMAL CERTIFICATION
BY THE DIVISION OF TAXATION
ON FEBRUARY 1, 2022, SIGNED
BY JESSICA LARNED AND
LATOYA ROBERTSON AND
ASSIGNED SERIAL NUMBER 1127

TAX MAP
TOWN OF SECAUCUS


HUDSON COUNTY
SCALE: AS NOTED

NEW JERSEY
DATE: JUNE 2021

ED CLAY

LICENSED LAND SURVEYOR
NEW JERSEY LICENSE NO. 34842
215 BELLEVUE AVENUE
HAMMONTON, NEW JERSEY 08037
COA# 24GA27973300

TO SHOW CONDITIONS AS OF JULY 2021

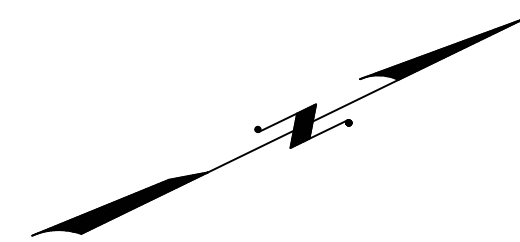

SHEET 19

SHEET 26

SHEET 14

NEW JERSEY TURNPIKE

WIDTH VARIES

CHARLES STREET

HENRY STREET

SECAUCUS ROAD

PENHORN AVENUE

CITY OF JERSEY CITY
HUDSON COUNTY

NORTH BERGEN TOWNSHIP
HUDSON COUNTY

PENNSYLVANIA TUNNEL &
TERMINAL RAILROAD
CLASS

* THIS SHEET HAS BEEN DRAWN USING COMPUTER AIDED DRAFTING/
DESIGN (CAD/D) AND COORDINATE GEOMETRY (COGO).

REVISIONS				
DATE	BY	LIC.NO	BLOCK	LOT

THIS MAP HAS BEEN GIVEN
A FORMAL CERTIFICATION
BY THE DIVISION OF TAXATION
ON FEBRUARY 1, 2022, SIGNED
BY JESSICA LARNED AND
LATOYA ROBERTSON AND
ASSIGNED SERIAL NUMBER 1127

TAX MAP
TOWN OF SECAUCUS

HUDSON COUNTY
SCALE: 1" = 100'


NEW JERSEY
DATE: JUNE 2021

ED CLAY

LICENSED LAND SURVEYOR
NEW JERSEY LICENSE NO. 34842
215 BELLEVUE AVENUE
HAMMONTON, NEW JERSEY 08037
CO# 24GA27973300

TO SHOW CONDITIONS AS OF JULY 2021

HARMON COVE I CONDOMINIUMS
BLOCK 21 - LOT 9

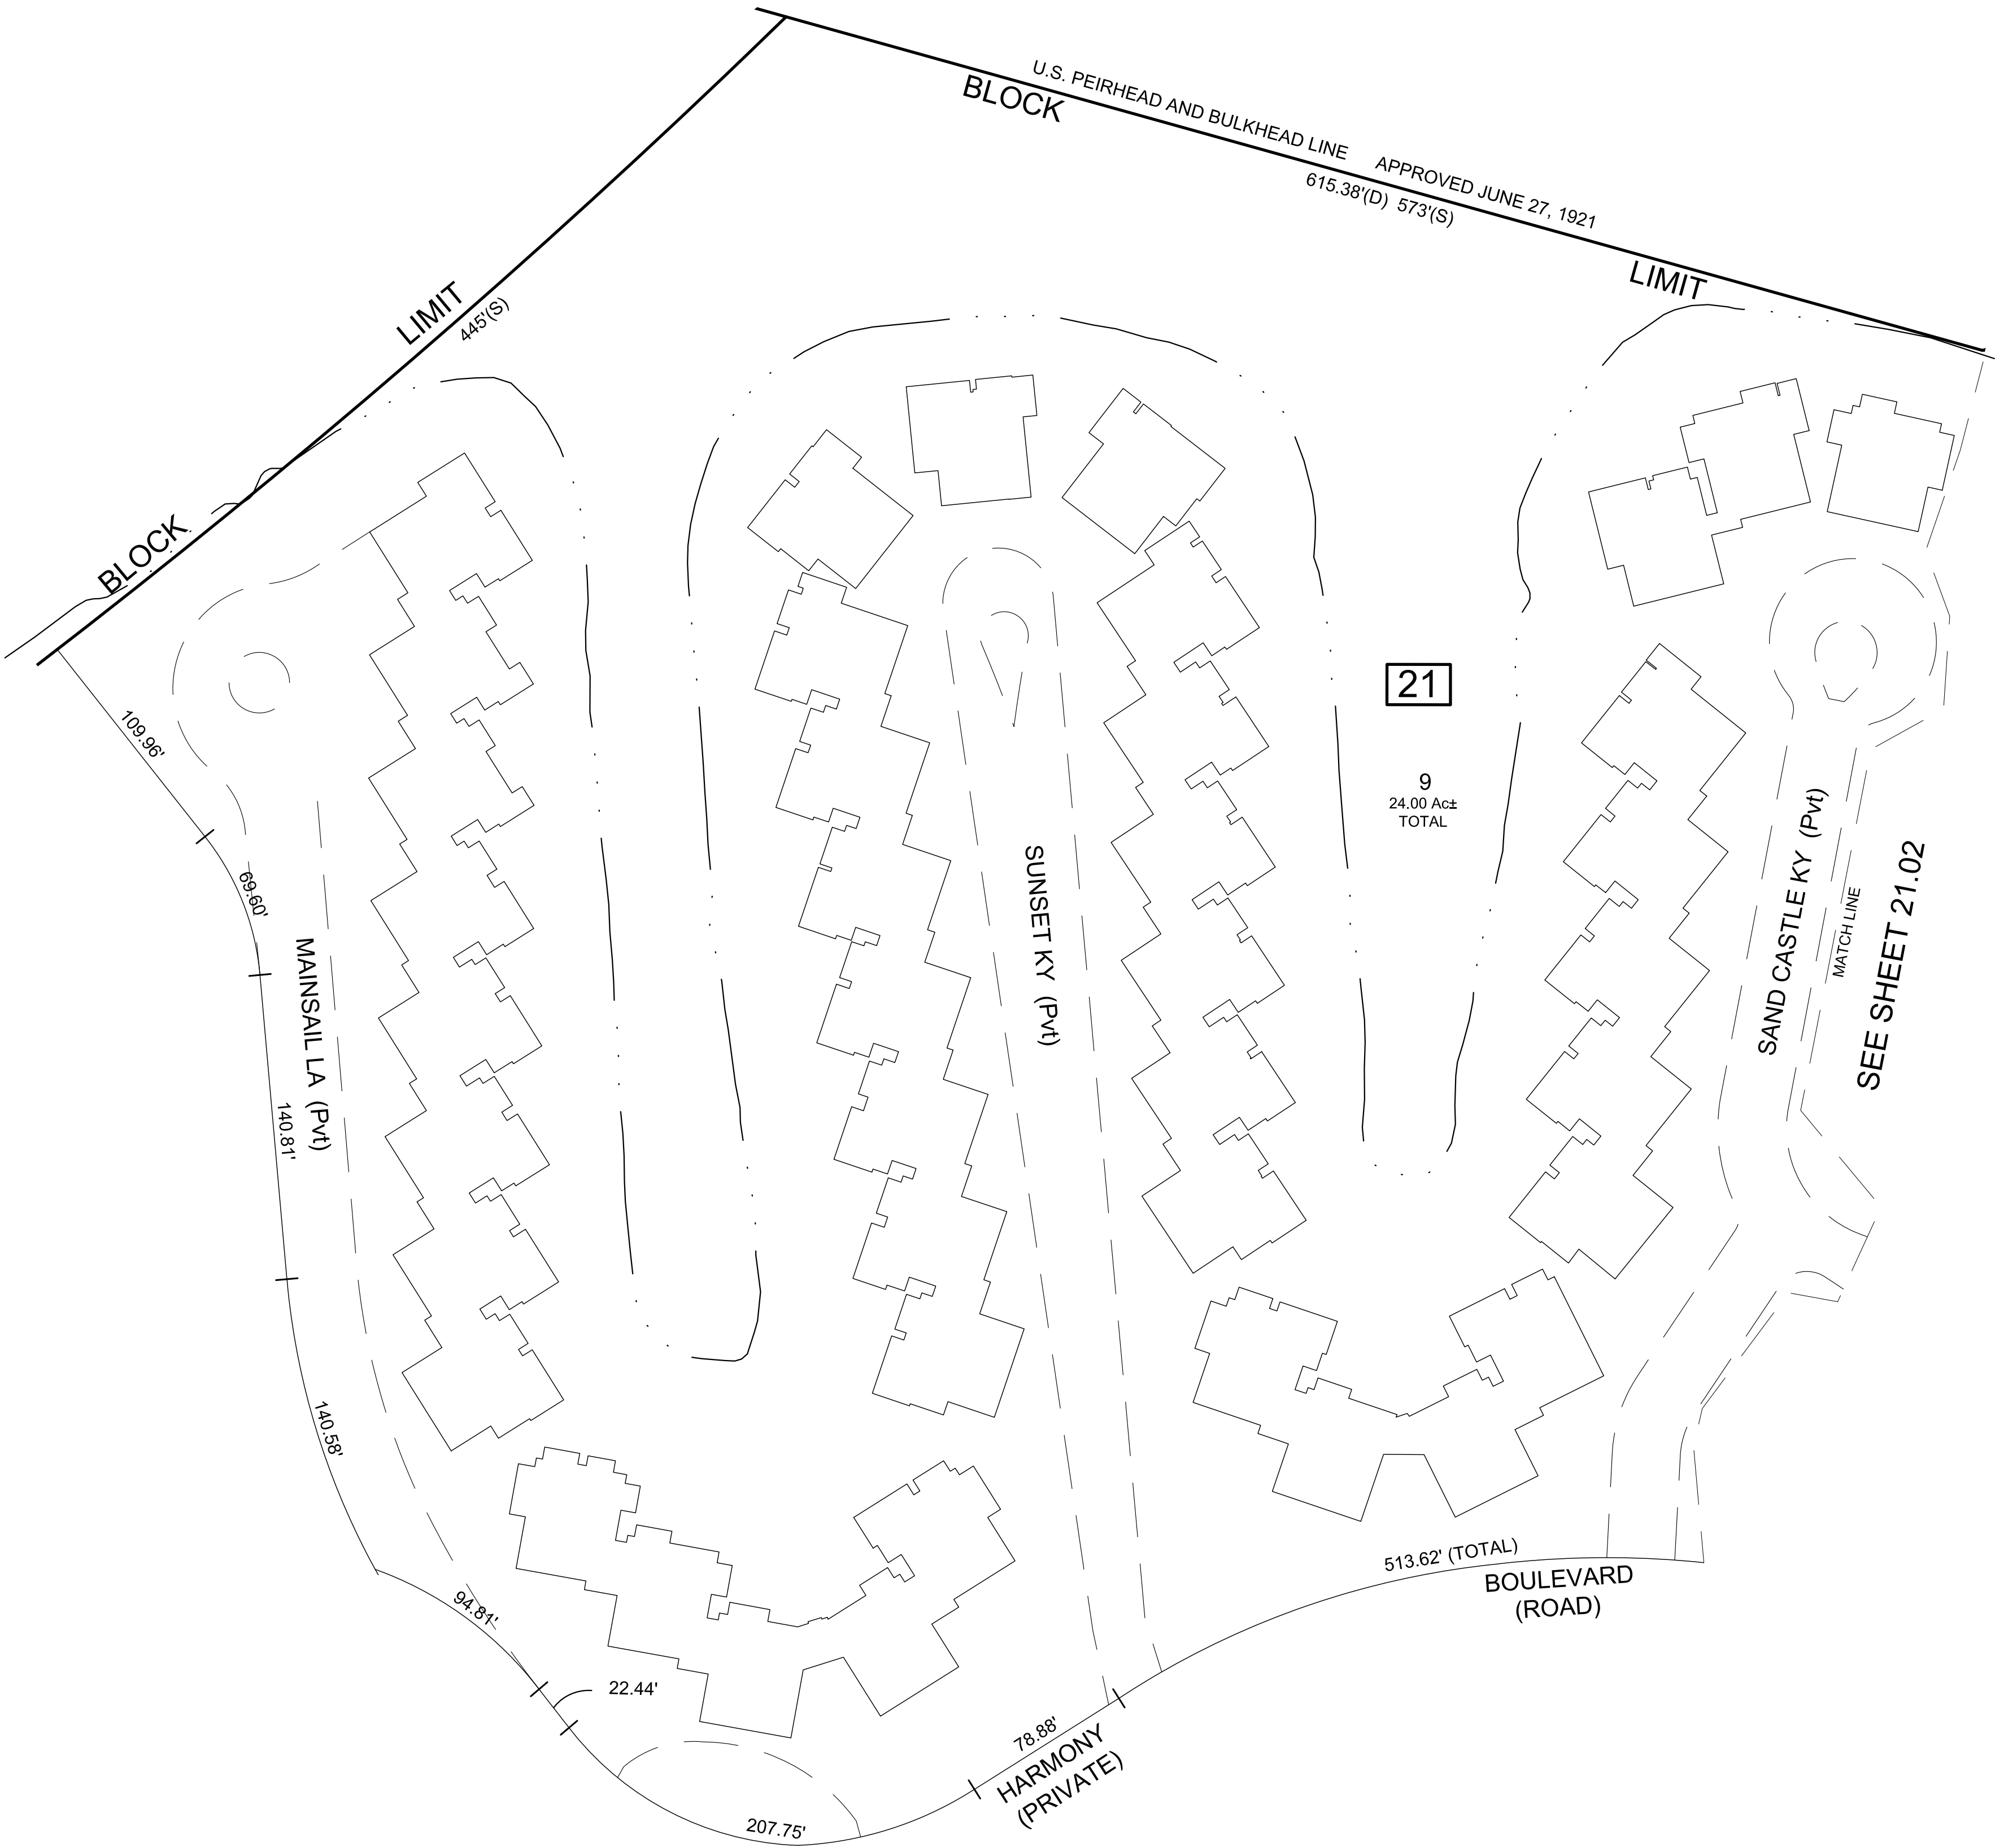

QUAL	UNIT	FLOOR	SQ_FT
C0117		1	1006
C0118		1	1780
C0119		1	1452
C0120		1	1006
C0130		1	1006
C0131		1	1780
C0132		1	1452
C0133		1	1006
C0158		1	1006
C0159		1	836
C0160		1	1780
C0161		1	1452
C0162		1	1006
C0163		1	1006
C0164		1	1780
C0165		1	1452
C0166		1	1006
C0167		1	1780
C0168		1	1452
C0169		1	1006
C0170		1	1006
C0171		1	1780
C0172		1	1452
C0173		1	1006
C0174		1	1006
C0175		1	1780
C0176		1	1452
C0177		1	1006
C0178		1	1006
C0179		1	1780
C0180		1	1452
C0181		1	1006
C0182		1	1006
C0183		1	1452
C0184		1	1452
C0185		1	1006
C0186		1	1006
C0187		1	1780
C0188		1	1452
C0189		1	1006
C0190		1	1953
C0191		1	1452
C0192		1	1452
C0193		1	1953
C0194		1	1452
C0195		1	1452
C0231		1	1006
C0232		1	836
C0233		1	1780
C0234		1	1452
C0235		1	1006
C0236		1	1006
C0237		1	1780
C0238		1	1452
C0239		1	1006
C0240		1	1006
C0241		1	1780
C0242		1	1452
C0243		1	1006
C0244		1	1780
C0245		1	1452
C0246		1	1006
C0247		1	1006
C0248		1	1780
C0249		1	1452
C0250		1	1006
C0251		1	1006
C0252		1	1780
C0253		1	1452
C0254		1	1006
C0255		1	1006
C0256		1	1780
C0257		1	1452
C0258		1	1006
C0259		1	1006
C0260		1	1780
C0261		1	1452
C0262		1	1006

QUAL	UNIT	FLOOR	SQ_FT
C0263		1	1006
C0264		1	1006
C0265		1	1780
C0266		1	1452
C0267		1	1006
C0268		1	1006
C0269		1	1780
C0270		1	1452
C0271		1	1006
C0272		1	1006
C0273		1	1452
C0274		1	1780
C0275		1	1006
C0276		1	1780
C0277		1	1452
C0278		1	1006
C0279		1	1006
C0280		1	1780
C0281		1	1452
C0282		1	1006
C0283		1	1006
C0284		1	1780
C0285		1	1452
C0286		1	1006
C0287		1	1006
C0288		1	1780
C0289		1	1452
C0290		1	1006
C0291		1	1006
C0292		1	1780
C0293		1	1452
C0294		1	1006
C0295		1	1006
C0296		1	1006
C0297		1	1780
C0298		1	1452
C0299		1	1006
C0300		1	836
C0301		1	1780
C0302		1	1452
C0303		1	1006
C0304		1	1780
C0305		1	1452
C0306		1	1006
C0307		1	1006
C0308		1	1780
C0309		1	1452
C0310		1	1006
C0311		1	1006
C0312		1	1780
C0313		1	1452
C0314		1	1006
C0315		1	1006
C0316		1	1780
C0317		1	1452
C0318		1	1006
C0319		1	1006
C0320		1	1006
C0321		1	1780
C0322		1	1452
C0323		1	1006
C0324		1	1006
C0325		1	1780
C0326		1	1452
C0327		1	1006
C0328		1	1780
C0329		1	1452
C0330		1	1006
C0331		1	1006
C0332		1	1780
C0333		1	1452
C0334		1	1006
C0335		1	1006
C0336		1	1006
C0337		1	1452
C0338		1	1780
C0339		1	1006
C0340		1	1006

QUAL	UNIT	FLOOR	SQ_FT
C0341		1	1780
C0342		1	1452
C0343		1	1006
C0344		1	1452
C0345		1	1780
C0346		1	836

REVISIONS				
DATE	BY	LIC.NO	BLOCK	LOT

THIS MAP HAS BEEN GIVEN
A FORMAL CERTIFICATION
BY THE DIVISION OF TAXATION
ON FEBRUARY 1, 2022, SIGNED
BY JESSICA LARNED AND
LATOYA ROBERTSON AND
ASSIGNED SERIAL NUMBER 1127

TAX MAP
TOWN OF SECAUCUS

HUDSON COUNTY
SCALE: 1" = 50'

NEW JERSEY
DATE: JUNE 2021


ED CLAY

LICENSED LAND SURVEYOR
NEW JERSEY LICENSE NO. 34842
215 BELLEVUE AVENUE
HAMMONTON, NEW JERSEY 08037
CO# 24GA27973300

TO SHOW CONDITIONS AS OF JULY 2021

* THIS SHEET HAS BEEN DRAWN USING COMPUTER AIDED DRAFTING/
DESIGN (CAD/D) AND COORDINATE GEOMETRY (COGO).

HARMON COVE I CONDOMINIUMS
BLOCK 21 - LOT 9

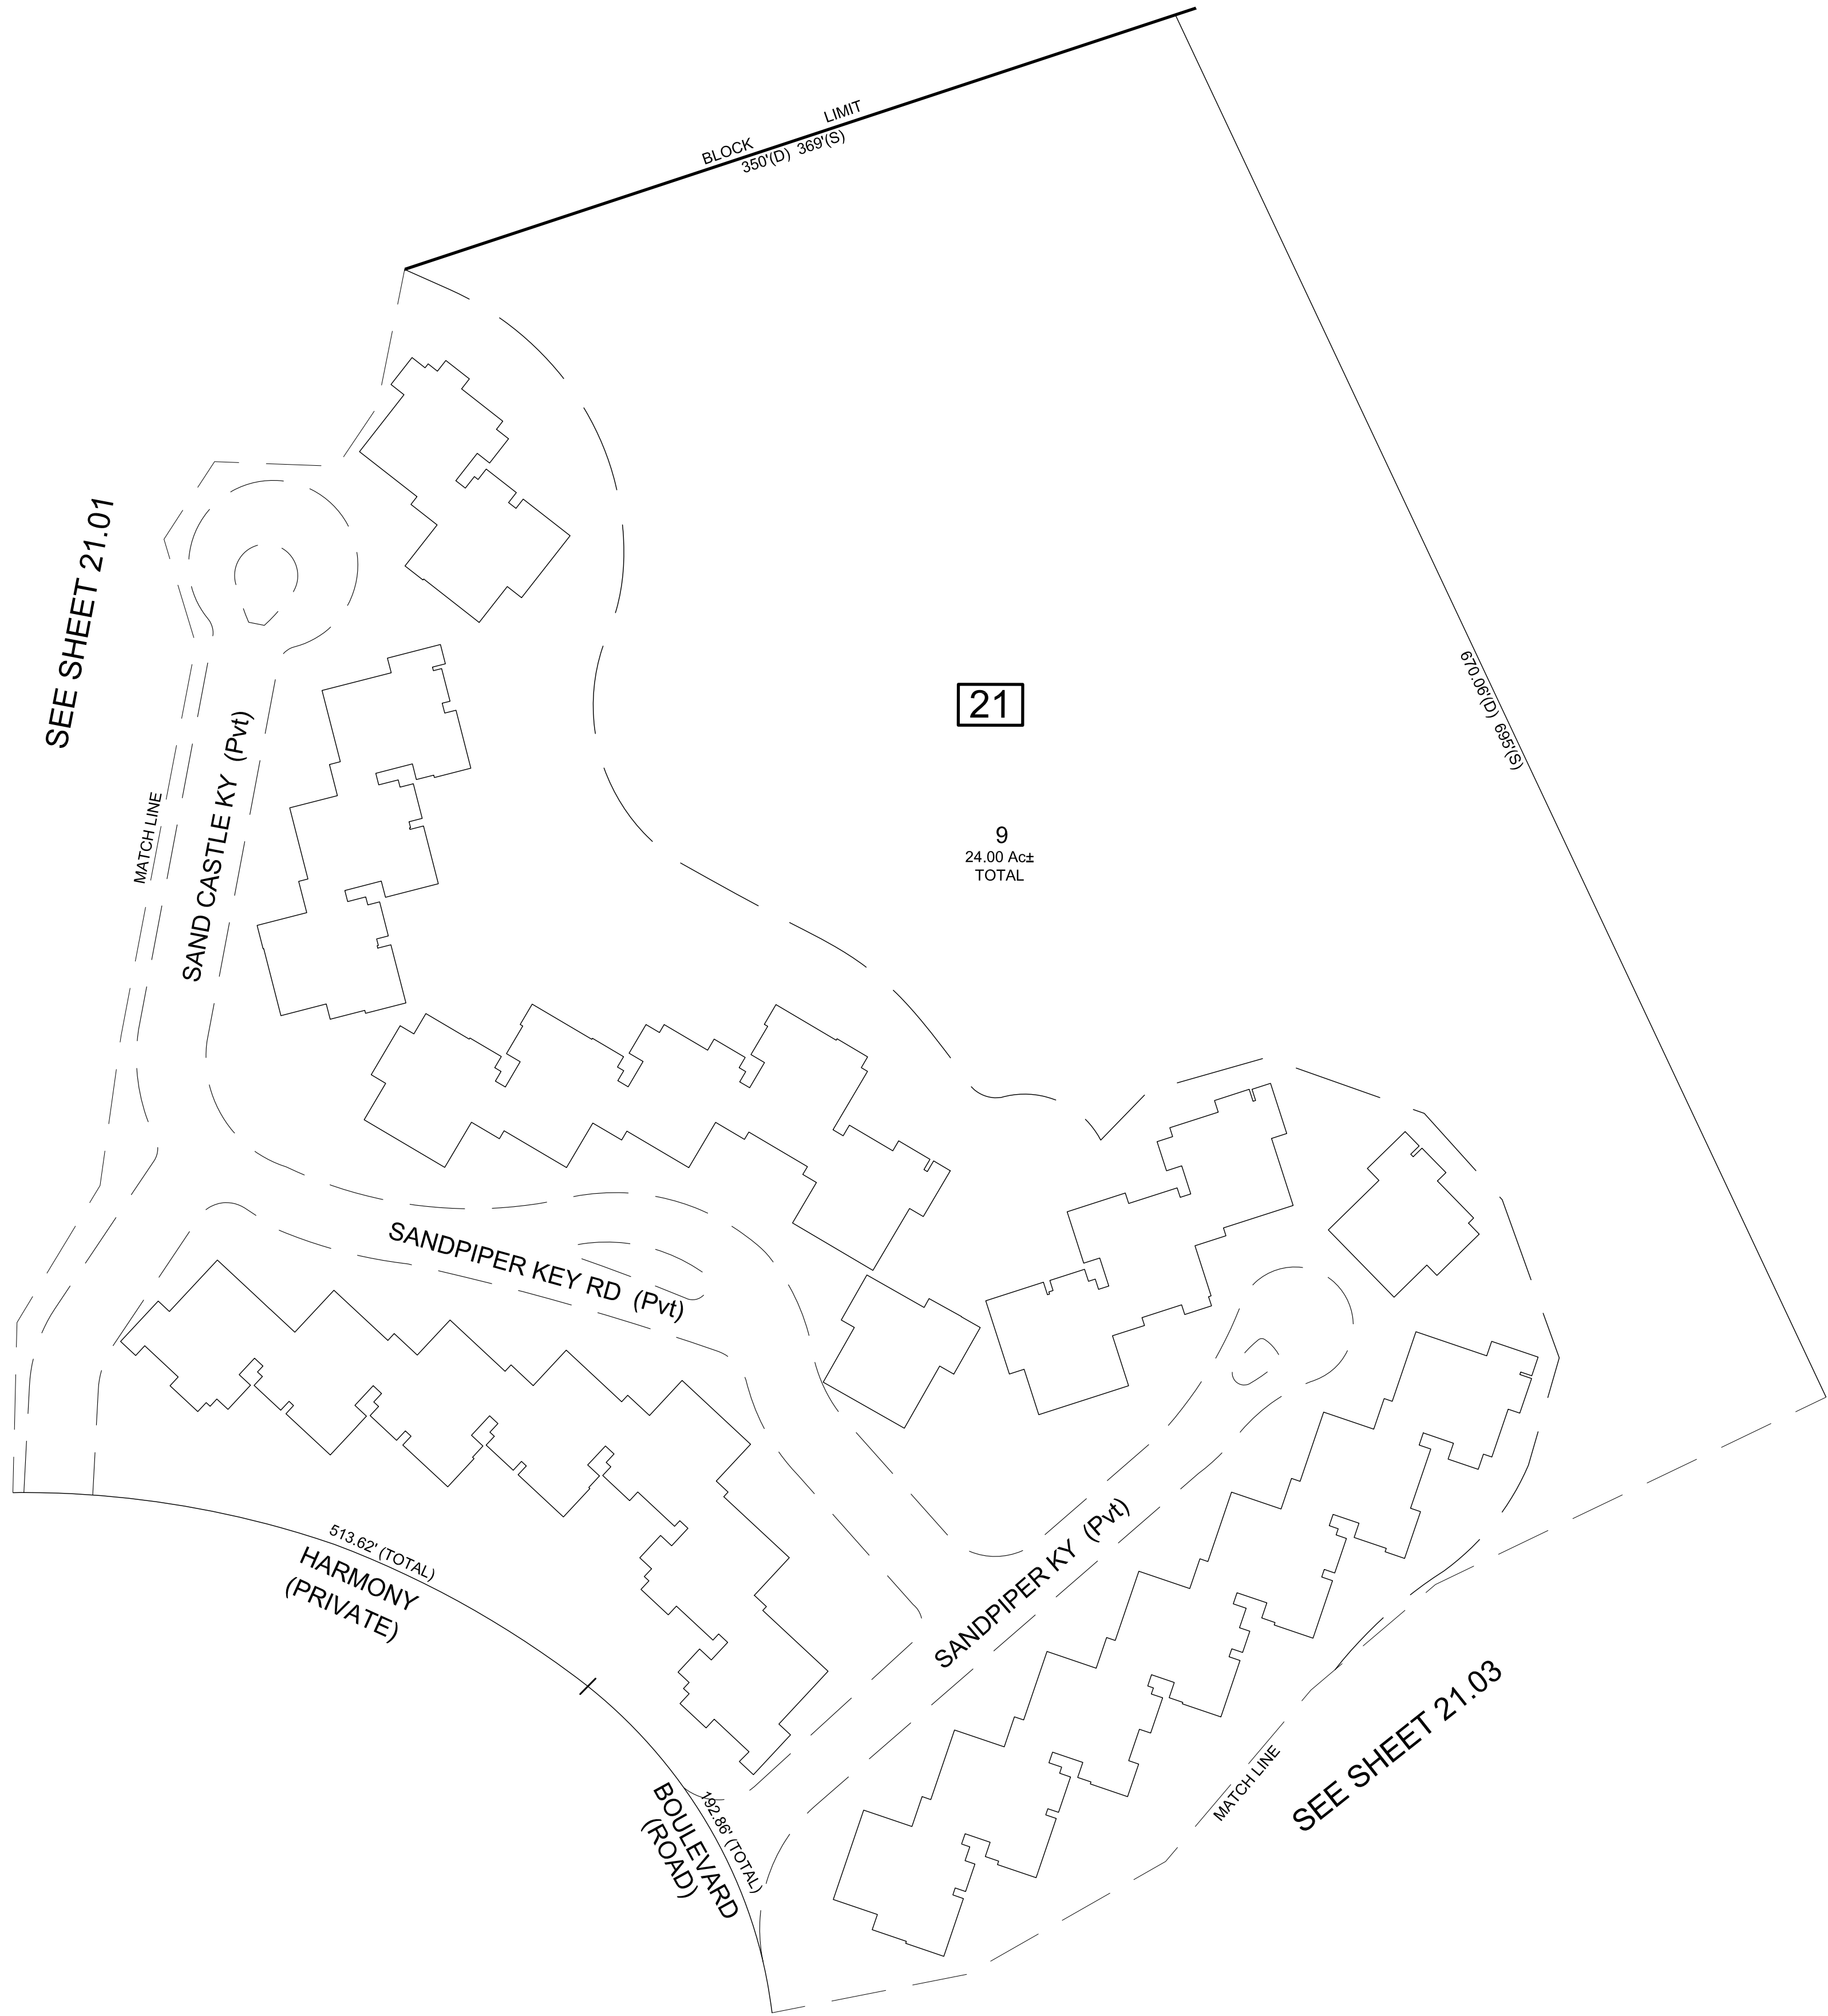

QUAL	FLOOR	UNIT	SQ_FT
C0097	1		1006
C0098	1		836
C0099	1		1780
C0100	1		1452
C0101	1		1006
C0102	1		836
C0103	1		1780
C0104	1		1452
C0105	1		1006
C0106	1		1780
C0107	1		1452
C0108	1		1006
C0109	1		1006
C0110	1		1780
C0111	1		1452
C0112	1		1006
C0113	1		1006
C0114	1		1452
C0115	1		1452
C0116	1		1006
C0121	1		1953
C0122	1		1452
C0123	1		1452
C0124	1		1953
C0125	1		1452
C0126	1		1452
C0127	1		1953
C0128	1		1452
C0129	1		1452
C0134	1		1006
C0135	1		1452
C0136	1		1452
C0137	1		1006
C0138	1		1006
C0139	1		1780
C0140	1		1452
C0141	1		1006
C0142	1		1006
C0143	1		1780
C0144	1		1452
C0145	1		1006
C0146	1		1006
C0147	1		1780
C0148	1		1452
C0149	1		1006
C0150	1		1006
C0151	1		1780
C0152	1		1452
C0153	1		1006
C0154	1		1006
C0155	1		1780
C0156	1		1452
C0157	1		1006
C0196	1		1953
C0197	1		1452
C0198	1		1452
C0199	1		1006

QUAL	FLOOR	UNIT	SQ_FT
C0200	1		1780
C0201	1		1452
C0202	1		1006
C0203	1		1006
C0204	1		1452
C0205	1		1452
C0206	1		1006
C0207	1		1006
C0208	1		1780
C0209	1		1452
C0210	1		1006
C0211	1		1006
C0212	1		1780
C0213	1		1452
C0214	1		1006
C0215	1		1006
C0216	1		1780
C0217	1		1452
C0218	1		1006
C0219	1		1006
C0220	1		1780
C0221	1		1452
C0222	1		1006
C0223	1		1006
C0224	1		836
C0225	1		1780
C0226	1		1452
C0227	1		1006
C0228	1		836
C0229	1		1780
C0230	1		1452
C0347	1		1006
C0348	1		1780
C0349	1		1452
C0350	1		1006
C0351	1		1006
C0352	1		1780
C0353	1		1452
C0354	1		1006
C0355	1		1006
C0356	1		1006
C0357	1		1780
C0358	1		1452
C0359	1		1006
C0360	1		836
C0361	1		1780
C0362	1		1452
C0363	1		1006
C0364	1		836
C0365	1		1780
C0366	1		1452
C0367	1		1006
C0368	1		836
C0369	1		1780
C0370	1		1452

* THIS SHEET HAS BEEN DRAWN USING COMPUTER AIDED DRAFTING/
DESIGN (CAD/D) AND COORDINATE GEOMETRY (COGO).

REVISIONS				
DATE	BY	LIC.NO	BLOCK	LOT

THIS MAP HAS BEEN GIVEN
A FORMAL CERTIFICATION
BY THE DIVISION OF TAXATION
ON FEBRUARY 1, 2022, SIGNED
BY JESSICA LARNED AND
LATOYA ROBERTSON AND
ASSIGNED SERIAL NUMBER 1127

TAX MAP
TOWN OF SECAUCUS

HUDSON COUNTY
SCALE: 1" = 50'

ED CLAY

LICENSED LAND SURVEYOR
NEW JERSEY LICENSE NO. 34842
215 BELLEVUE AVENUE
HAMMONTON, NEW JERSEY 08037
CO# 24GAZ7973300

NEW JERSEY
DATE: JUNE 2021

TO SHOW CONDITIONS AS OF JULY 2021

HARMON COVE I CONDOMINIUMS
BLOCK 21 - LOT 9



QUAL	FLOOR	UNIT	SQ. FT
C0001	1		1006
C0002	1		836
C0003	1		1780
C0004	1		1452
C0005	1		1953
C0006	1		1780
C0007	1		1452
C0008	1		1006
C0009	1		836
C0010	1		1780
C0011	1		1452
C0012	1		1953
C0013	1		1780
C0014	1		1452
C0015	1		1006
C0016	1		836
C0017	1		1780
C0018	1		1452
C0019	1		1006
C0020	1		836
C0021	1		1780
C0022	1		1452
C0023	1		1953
C0024	1		1452
C0025	1		1452
C0026	1		1006
C0027	1		836
C0028	1		1780
C0029	1		1452
C0030	1		1006
C0031	1		836
C0032	1		1780
C0033	1		1452
C0034	1		1006
C0035	1		836
C0036	1		1780
C0037	1		1452
C0038	1		1006
C0039	1		836
C0040	1		1780
C0041	1		1452
C0042	1		1006
C0043	1		836
C0044	1		1780
C0045	1		1452
C0046	1		1006
C0047	1		836
C0048	1		1780
C0049	1		1452

QUAL	FLOOR	UNIT	SQ. FT
C0050	1		1006
C0051	1		836
C0052	1		1780
C0053	1		1452
C0054	1		1006
C0055	1		836
C0056	1		1780
C0057	1		1452
C0058	1		1006
C0059	1		836
C0060	1		1780
C0061	1		1452
C0062	1		1006
C0063	1		836
C0064	1		1780
C0065	1		1452
C0066	1		1006
C0067	1		836
C0068	1		1780
C0069	1		1452
C0070	1		1953
C0071	1		1780
C0072	1		1452
C0073	1		1953
C0074	1		1452
C0075	1		1452
C0076	1		1953
C0077	1		1780
C0078	1		1452
C0079	1		1953
C0080	1		1780
C0081	1		1452
C0082	1		1006
C0083	1		836
C0084	1		1780
C0085	1		1452
C0086	1		1953
C0087	1		1780
C0088	1		1452
C0089	1		1006
C0090	1		836
C0091	1		1780
C0092	1		1452
C0093	1		1006
C0094	1		836
C0095	1		1780
C0096	1		1452

* THIS SHEET HAS BEEN DRAWN USING COMPUTER AIDED DRAFTING/
DESIGN (CAD/D) AND COORDINATE GEOMETRY (COGO).

REVISIONS				
DATE	BY	LIC.NO	BLOCK	LOT

THIS MAP HAS BEEN GIVEN
A FORMAL CERTIFICATION
BY THE DIVISION OF TAXATION
ON FEBRUARY 1, 2022, SIGNED
BY JESSICA LARNED AND
LATOYA ROBERTSON AND
ASSIGNED SERIAL NUMBER 1127

TAX MAP
TOWN OF SECAUCUS

HUDSON COUNTY
SCALE: 1" = 50'


ED CLAY
LICENSED LAND SURVEYOR
NEW JERSEY LICENSE NO. 34842
215 BELLEVUE AVENUE
HAMMONTON, NEW JERSEY 08037
CO# 24GAZ7973300

NEW JERSEY
DATE: JUNE 2021

TO SHOW CONDITIONS AS OF JULY 2021

QUAL	FLOOR	UNIT	SQ_FT
C0494	1		2444
C0496	1		2444
C0497	1		1129
C0498	1		2444
C0499	1		1090
C0500	1		1718
C0501	1		1129
C0502	1		1861
C0503	1		1090
C0504	1		1718
C0505	1		1129
C0506	1		1861
C0507	1		1090
C0508	1		1718
C0509	1		1129
C0510	1		1861
C0511	1		1090
C0512	1		1718
C0513	1		1129
C0514	1		1861
C0515	1		1090
C0516	1		1718
C0517	1		1129
C0518	1		1861
C0519	1		936
C0520	1		1718
C0521	1		1090
C0522	1		1718
C0523	1		1129
C0524	1		1861
C0525	1		1090
C0526	1		1718
C0527	1		1129
C0528	1		1861
C0529	1		1090
C0530	1		1718
C0531	1		1129
C0532	1		1861
C0533	1		1129
C0534	1		1861
C0535	1		1090
C0536	1		1718
C0537	1		1129
C0538	1		1861
C0539	1		1090
C0540	1		1718
C0541	1		1090
C0542	1		1718
C0543	1		1129
C0544	1		1861
C0545	1		1090
C0546	1		1718
C0547	1		1129
C0548	1		1861
C0549	1		1090
C0550	1		1718
C0551	1		1129
C0552	1		1861
C0553	1		1090
C0554	1		1718
C0555	1		1129
C0556	1		2444
C0557	1		2207
C0558	1		2444
C0559	1		936
C0560	1		1718

QUAL	FLOOR	UNIT	SQ_FT
C0561	1		1090
C0562	1		1718
C0563	1		1129
C0564	1		1861
C0565	1		1090
C0566	1		1718
C0567	1		1129
C0568	1		2444
C0569	1		2207
C0570	1		2444
C0571	1		2207
C0572	1		2444
C0573	1		1129
C0574	1		2444
C0575	1		1090
C0576	1		1718
C0577	1		1129
C0578	1		1861
C0579	1		1090
C0580	1		1718
C0581	1		1129
C0582	1		1861
C0583	1		1183
C0584	1		1836
C0585	1		1347
C0586	1		1836
C0587	1		1882
C0588	1		1882
C0589	1		1347
C0590	1		1836
C0591	1		1183
C0592	1		1836
C0593	1		1129
C0594	1		1861
C0595	1		1129
C0596	1		1861
C0597	1		1090
C0598	1		1718
C0599	1		1129
C0600	1		1861
C0601	1		1090
C0602	1		1718
C0603	1		1129
C0604	1		1861
C0605	1		1090
C0606	1		1718
C0607	1		1129
C0608	1		1861
C0609	1		1090
C0610	1		1718
C0611	1		1129
C0612	1		1861
C0613	1		936
C0614	1		1718
C0615	1		1090
C0616	1		1718
C0617	1		1129
C0618	1		2444
C0619	1		2207
C0620	1		2444
C0621	1		2207
C0622	1		2444
C0623	1		1129
C0624	1		2444
C0625	1		1090
C0626	1		1718

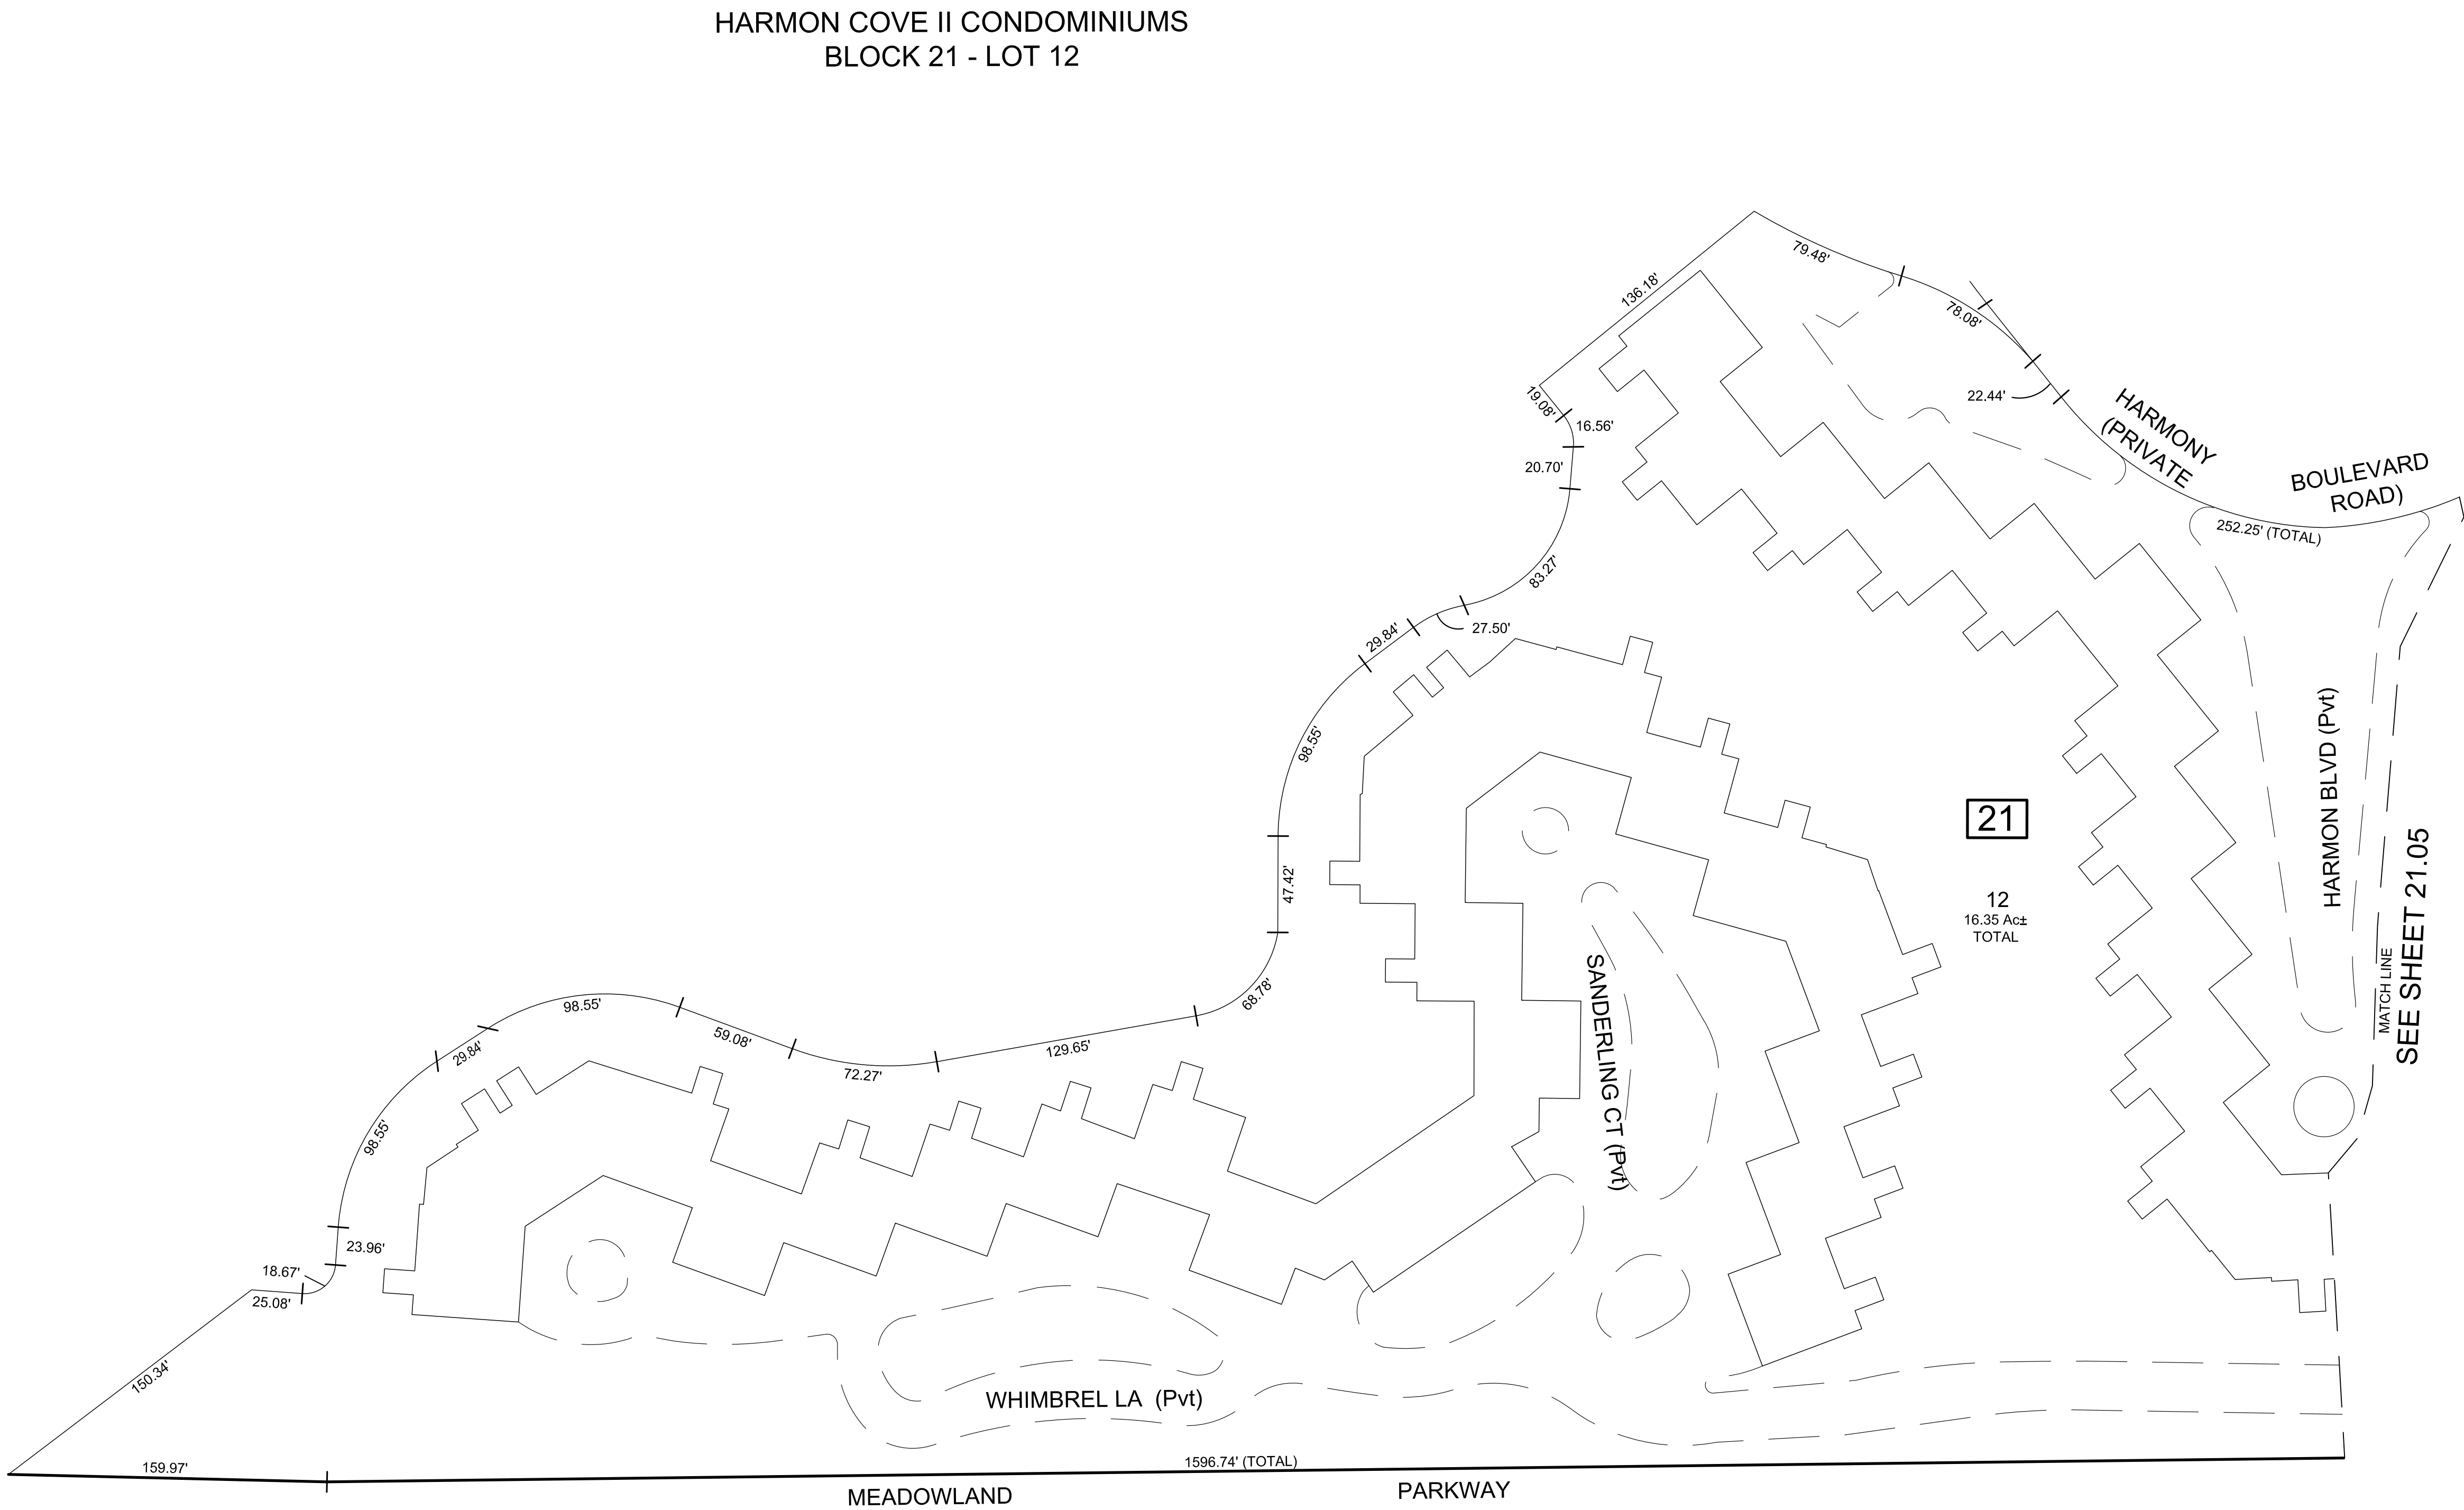

* THIS SHEET HAS BEEN DRAWN USING COMPUTER AIDED DRAFTING/
DESIGN (CAD/D) AND COORDINATE GEOMETRY (COGO).

REVISIONS				
DATE	BY	LIC.NO	BLOCK	LOT

THIS MAP HAS BEEN GIVEN
A FORMAL CERTIFICATION
BY THE DIVISION OF TAXATION
ON FEBRUARY 1, 2022, SIGNED
BY JESSICA LARNED AND
LATOYA ROBERTSON AND
ASSIGNED SERIAL NUMBER 1127

TAX MAP
TOWN OF SECAUCUS

HUDSON COUNTY
SCALE: 1" = 50'


NEW JERSEY
DATE: JUNE 2021

ED CLAY

LICENSED LAND SURVEYOR
NEW JERSEY LICENSE NO. 34842
215 BELLEVUE AVENUE
HAMMONTON, NEW JERSEY 08037
COA# 24GA27973300

TO SHOW CONDITIONS AS OF JULY 2021

HARMON COVE II CONDOMINIUMS
BLOCK 21 - LOT 12

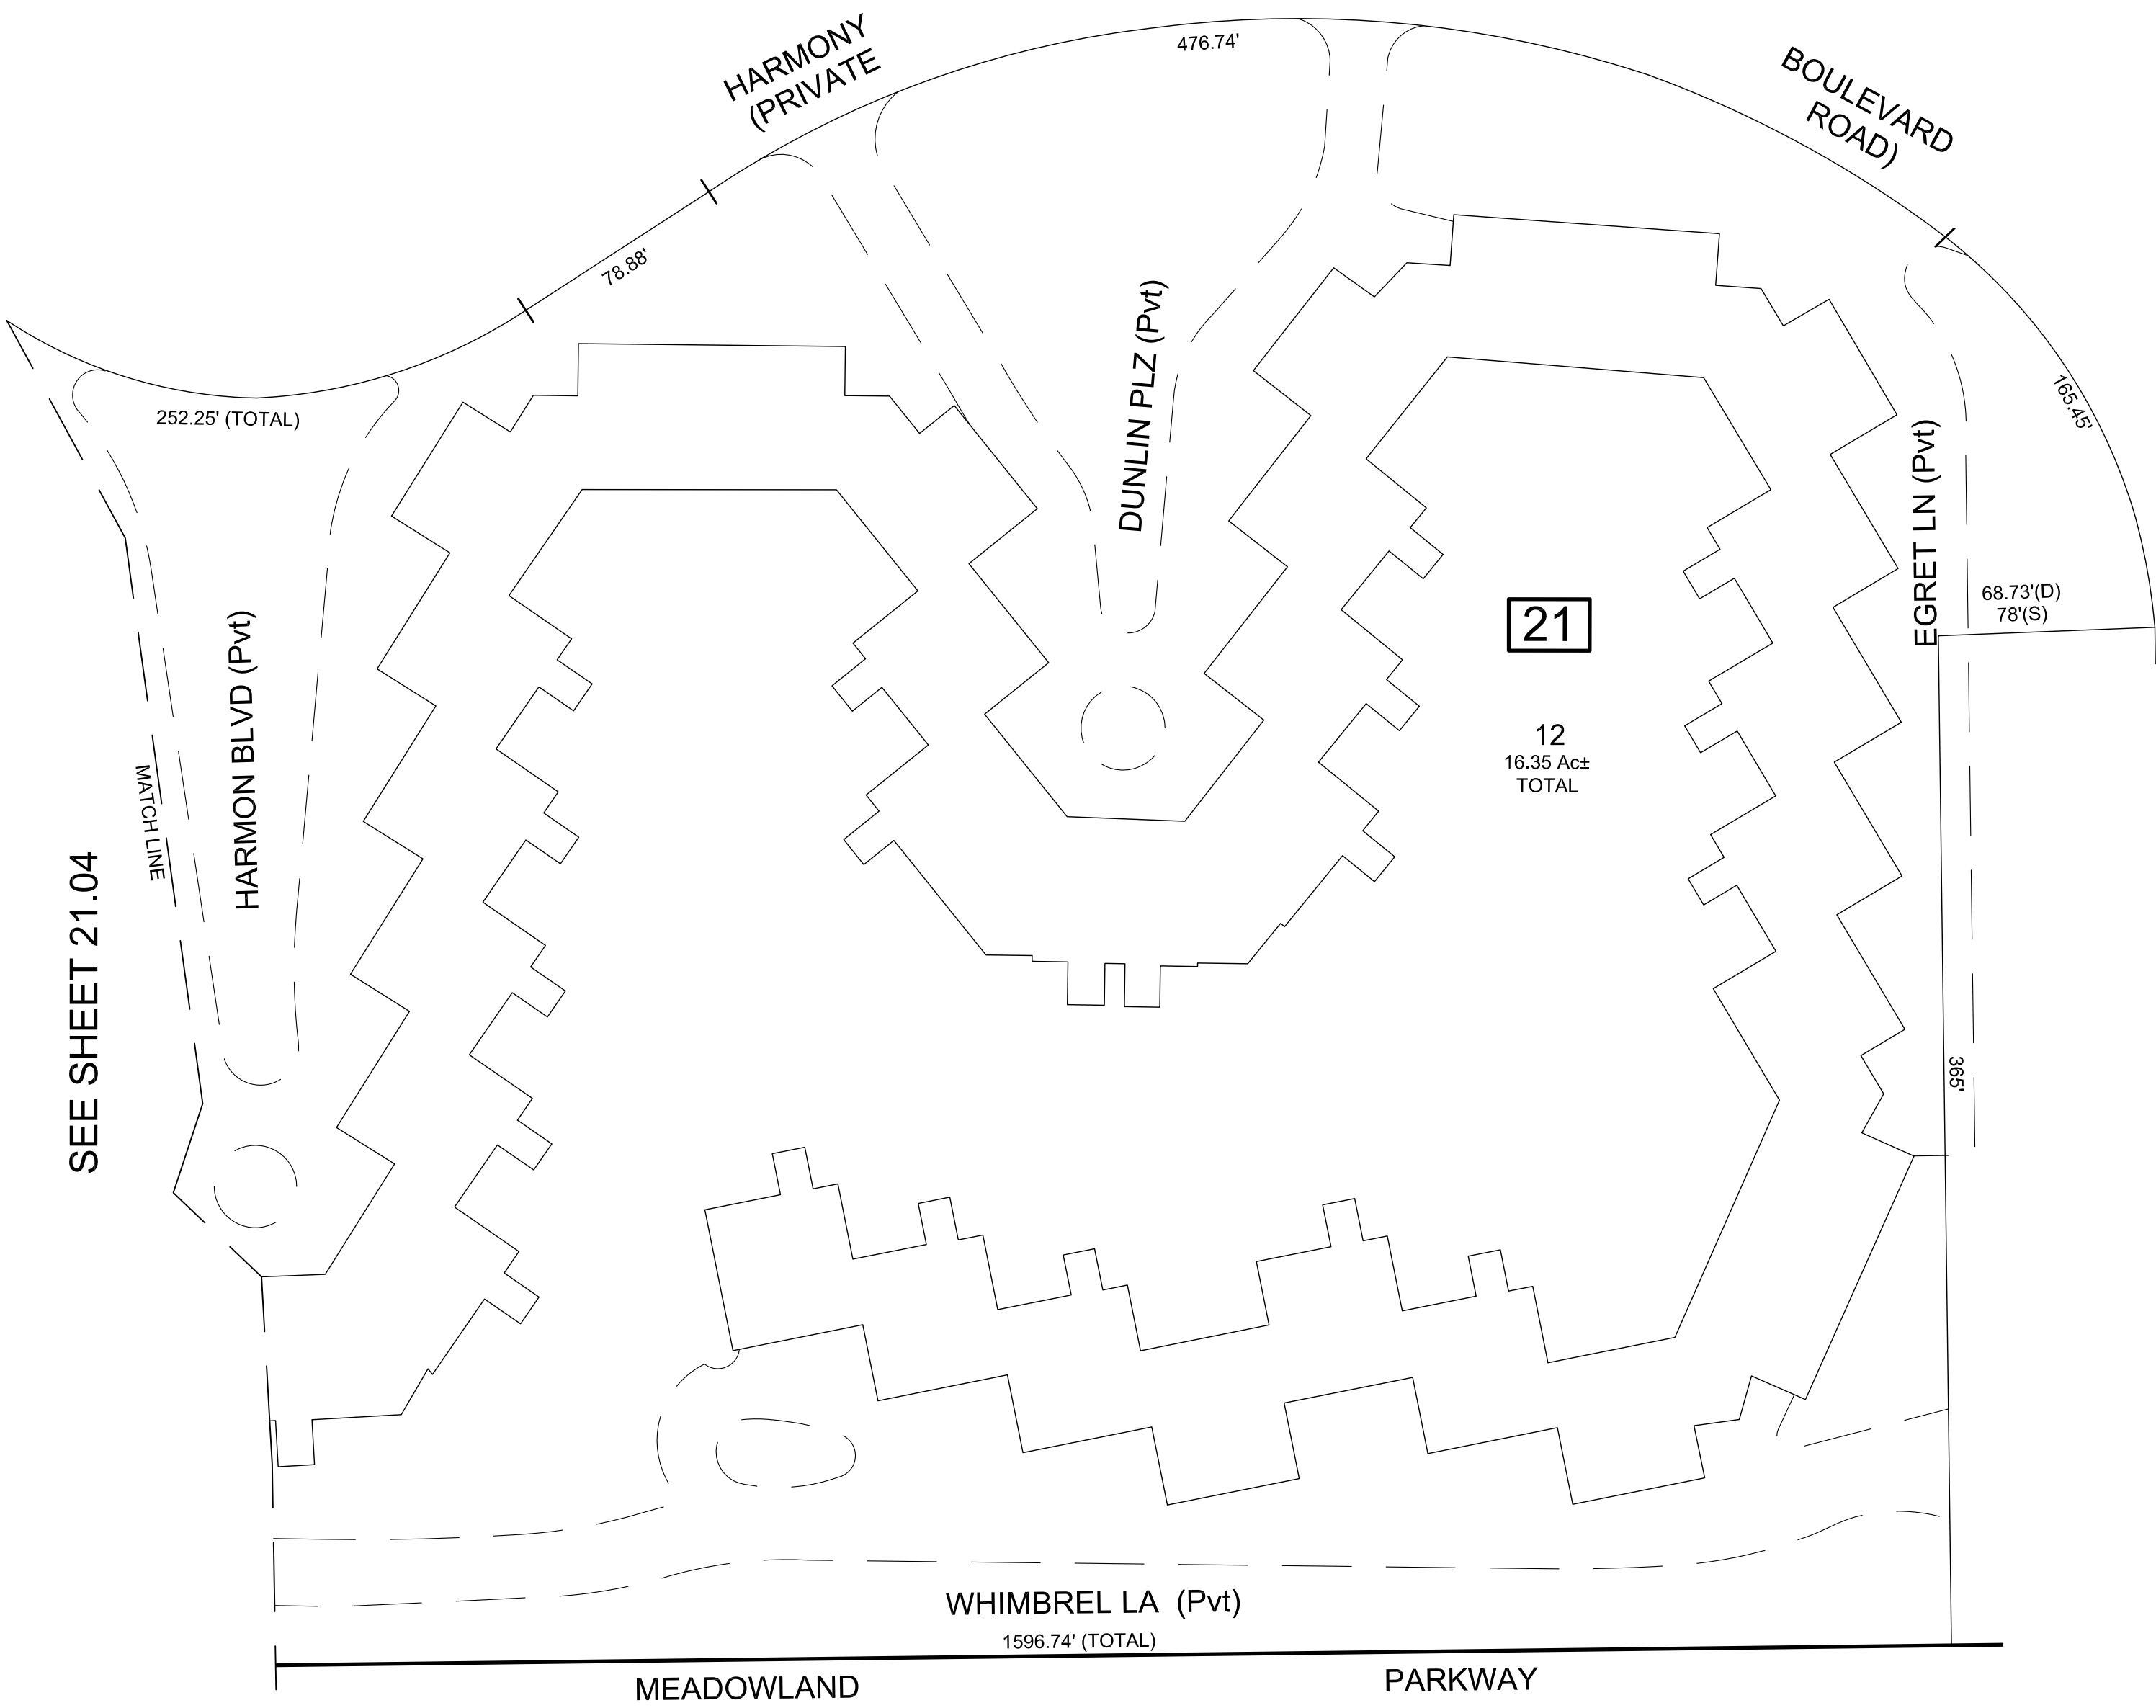

QUAL	FLOOR	UNIT	SQ_FT
C0371	1		1129
C0372	1		1861
C0373	1		1090
C0374	1		1718
C0375	1		1129
C0376	1		1861
C0377	1		1090
C0378	1		1718
C0379	1		1129
C0380	1		1861
C0381	1		1090
C0382	1		1718
C0383	1		1129
C0384	1		1861
C0385	1		936
C0386	1		1718
C0387	1		1129
C0388	1		1861
C0389	1		1090
C0390	1		1718
C0391	1		1129
C0392	1		1861
C0393	1		1090
C0394	1		1718
C0395	1		1129
C0396	1		1861
C0397	1		1183
C0398	1		1836
C0399	1		1347
C0400	1		1836
C0401	1		1882
C0402	1		1882
C0403	1		1347
C0404	1		1836
C0405	1		1183
C0406	1		1836
C0407	1		1129
C0408	1		1861
C0409	1		1129
C0410	1		1861
C0411	1		1090
C0412	1		1718

QUAL	FLOOR	UNIT	SQ_FT
C0413	1		1129
C0414	1		1861
C0415	1		1090
C0416	1		1718
C0417	1		1129
C0418	1		1861
C0419	1		1090
C0420	1		1718
C0421	1		1129
C0422	1		1861
C0423	1		1183
C0424	1		1836
C0425	1		1347
C0426	1		1836
C0427	1		1882
C0428	1		1882
C0429	1		1347
C0430	1		1836
C0431	1		1183
C0432	1		1836
C0433	1		1129
C0434	1		1861
C0435	1		1090
C0436	1		1718
C0437	1		1129
C0438	1		1861
C0439	1		1090
C0440	1		1718
C0441	1		1129
C0442	1		1861
C0443	1		1090
C0444	1		1718
C0445	1		1129
C0446	1		2444
C0447	1		2207
C0448	1		2444
C0449	1		2207
C0450	1		2444
C0451	1		1129
C0452	1		2444
C0453	1		1090
C0454	1		1718

QUAL	FLOOR	UNIT	SQ_FT
C0455	1		1129
C0456	1		1861
C0457	1		1090
C0458	1		1718
C0459	1		1129
C0460	1		1861
C0461	1		1183
C0462	1		1836
C0463	1		1347
C0464	1		1836
C0465	1		1882
C0466	1		1882
C0467	1		1347
C0468	1		1836
C0469	1		1183
C0470	1		1836
C0471	1		1129
C0472	1		1861
C0473	1		1090
C0474	1		1718
C0475	1		1129
C0476	1		1861
C0477	1		1090
C0478	1		1718
C0479	1		1129
C0480	1		1861
C0481	1		1090
C0482	1		1718
C0483	1		1129
C0484	1		1861
C0485	1		1090
C0486	1		1718
C0487	1		1129
C0488	1		1861
C0489	1		1090
C0490	1		1718
C0491	1		1129
C0492	1		2444
C0493	1		2207
C0495	1		2207

* THIS SHEET HAS BEEN DRAWN USING COMPUTER AIDED DRAFTING/
DESIGN (CAD/D) AND COORDINATE GEOMETRY (COCO).

REVISIONS				
DATE	BY	LIC.NO	BLOCK	LOT

THIS MAP HAS BEEN GIVEN
A FORMAL CERTIFICATION
BY THE DIVISION OF TAXATION
ON FEBRUARY 1, 2022, SIGNED
BY JESSICA LARNED AND
LATOYA ROBERTSON AND
ASSIGNED SERIAL NUMBER 1127

TAX MAP
TOWN OF SECAUCUS


HUDSON COUNTY
SCALE: 1" = 50'



NEW JERSEY
DATE: JUNE 2021

ED CLAY

LICENSED LAND SURVEYOR
NEW JERSEY LICENSE NO. 34842
215 BELLEVUE AVENUE
HAMMONTON, NEW JERSEY 08037
CO# 24GA27973300

TO SHOW CONDITIONS AS OF JULY 2021

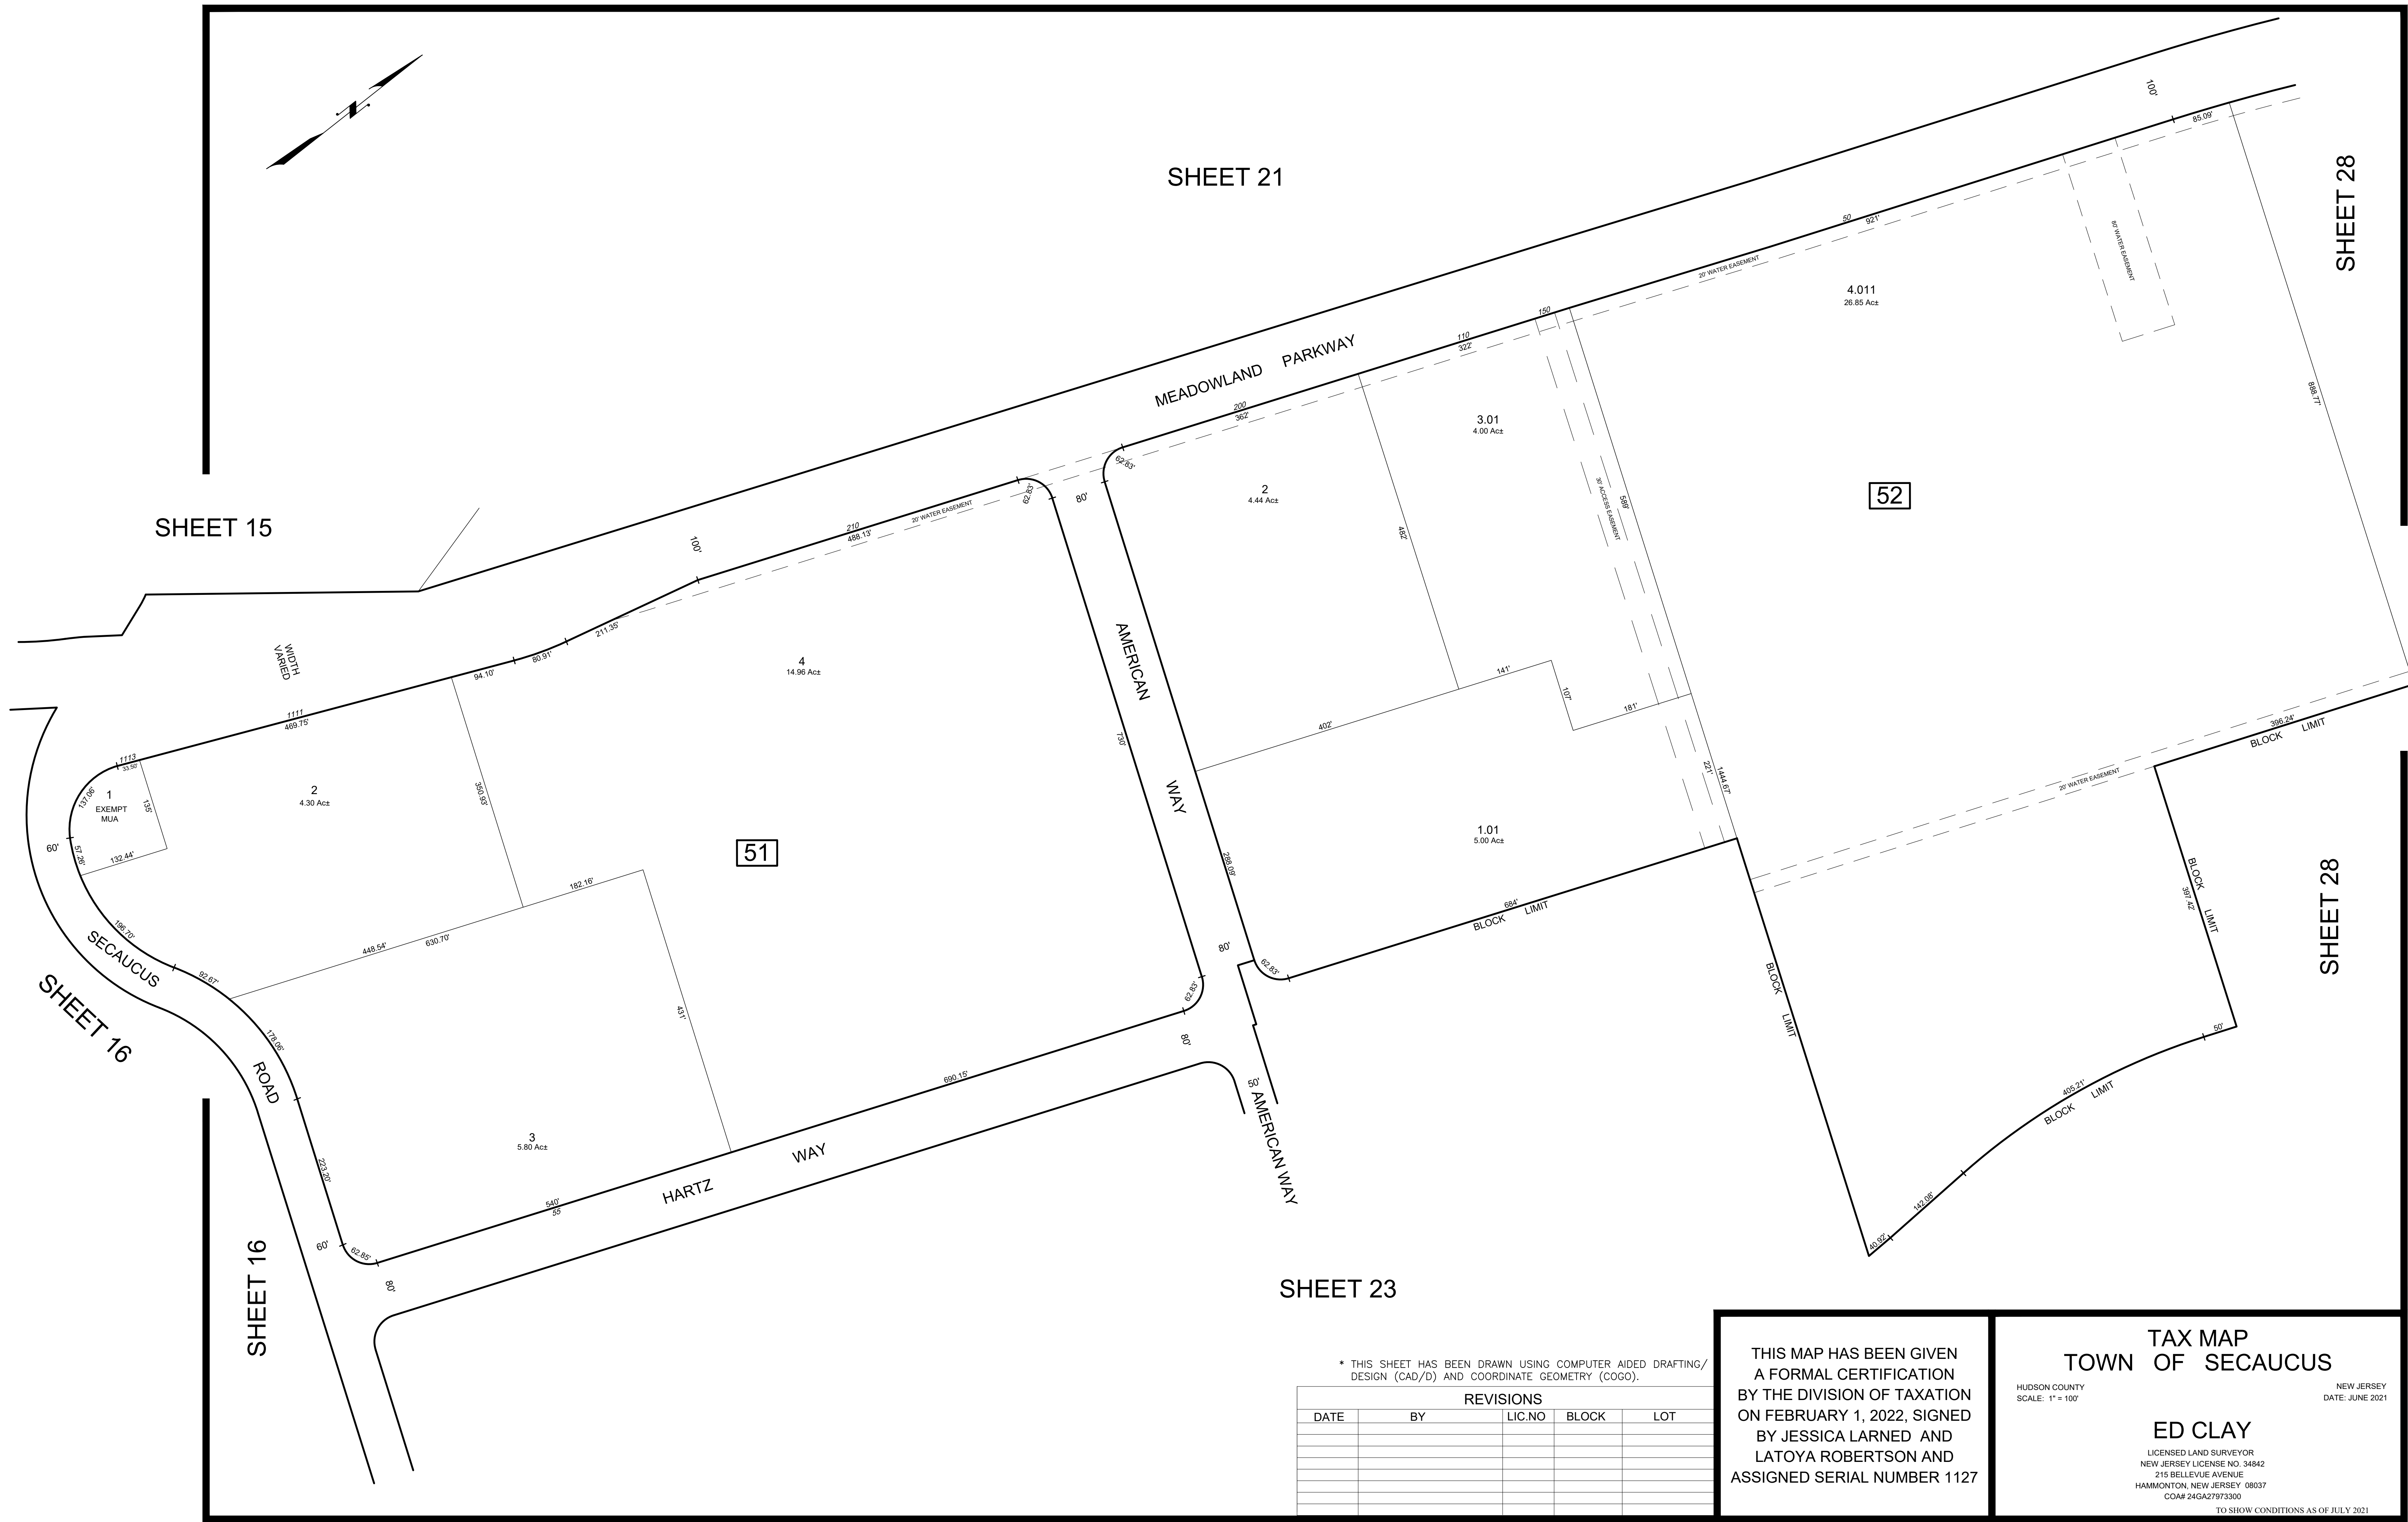

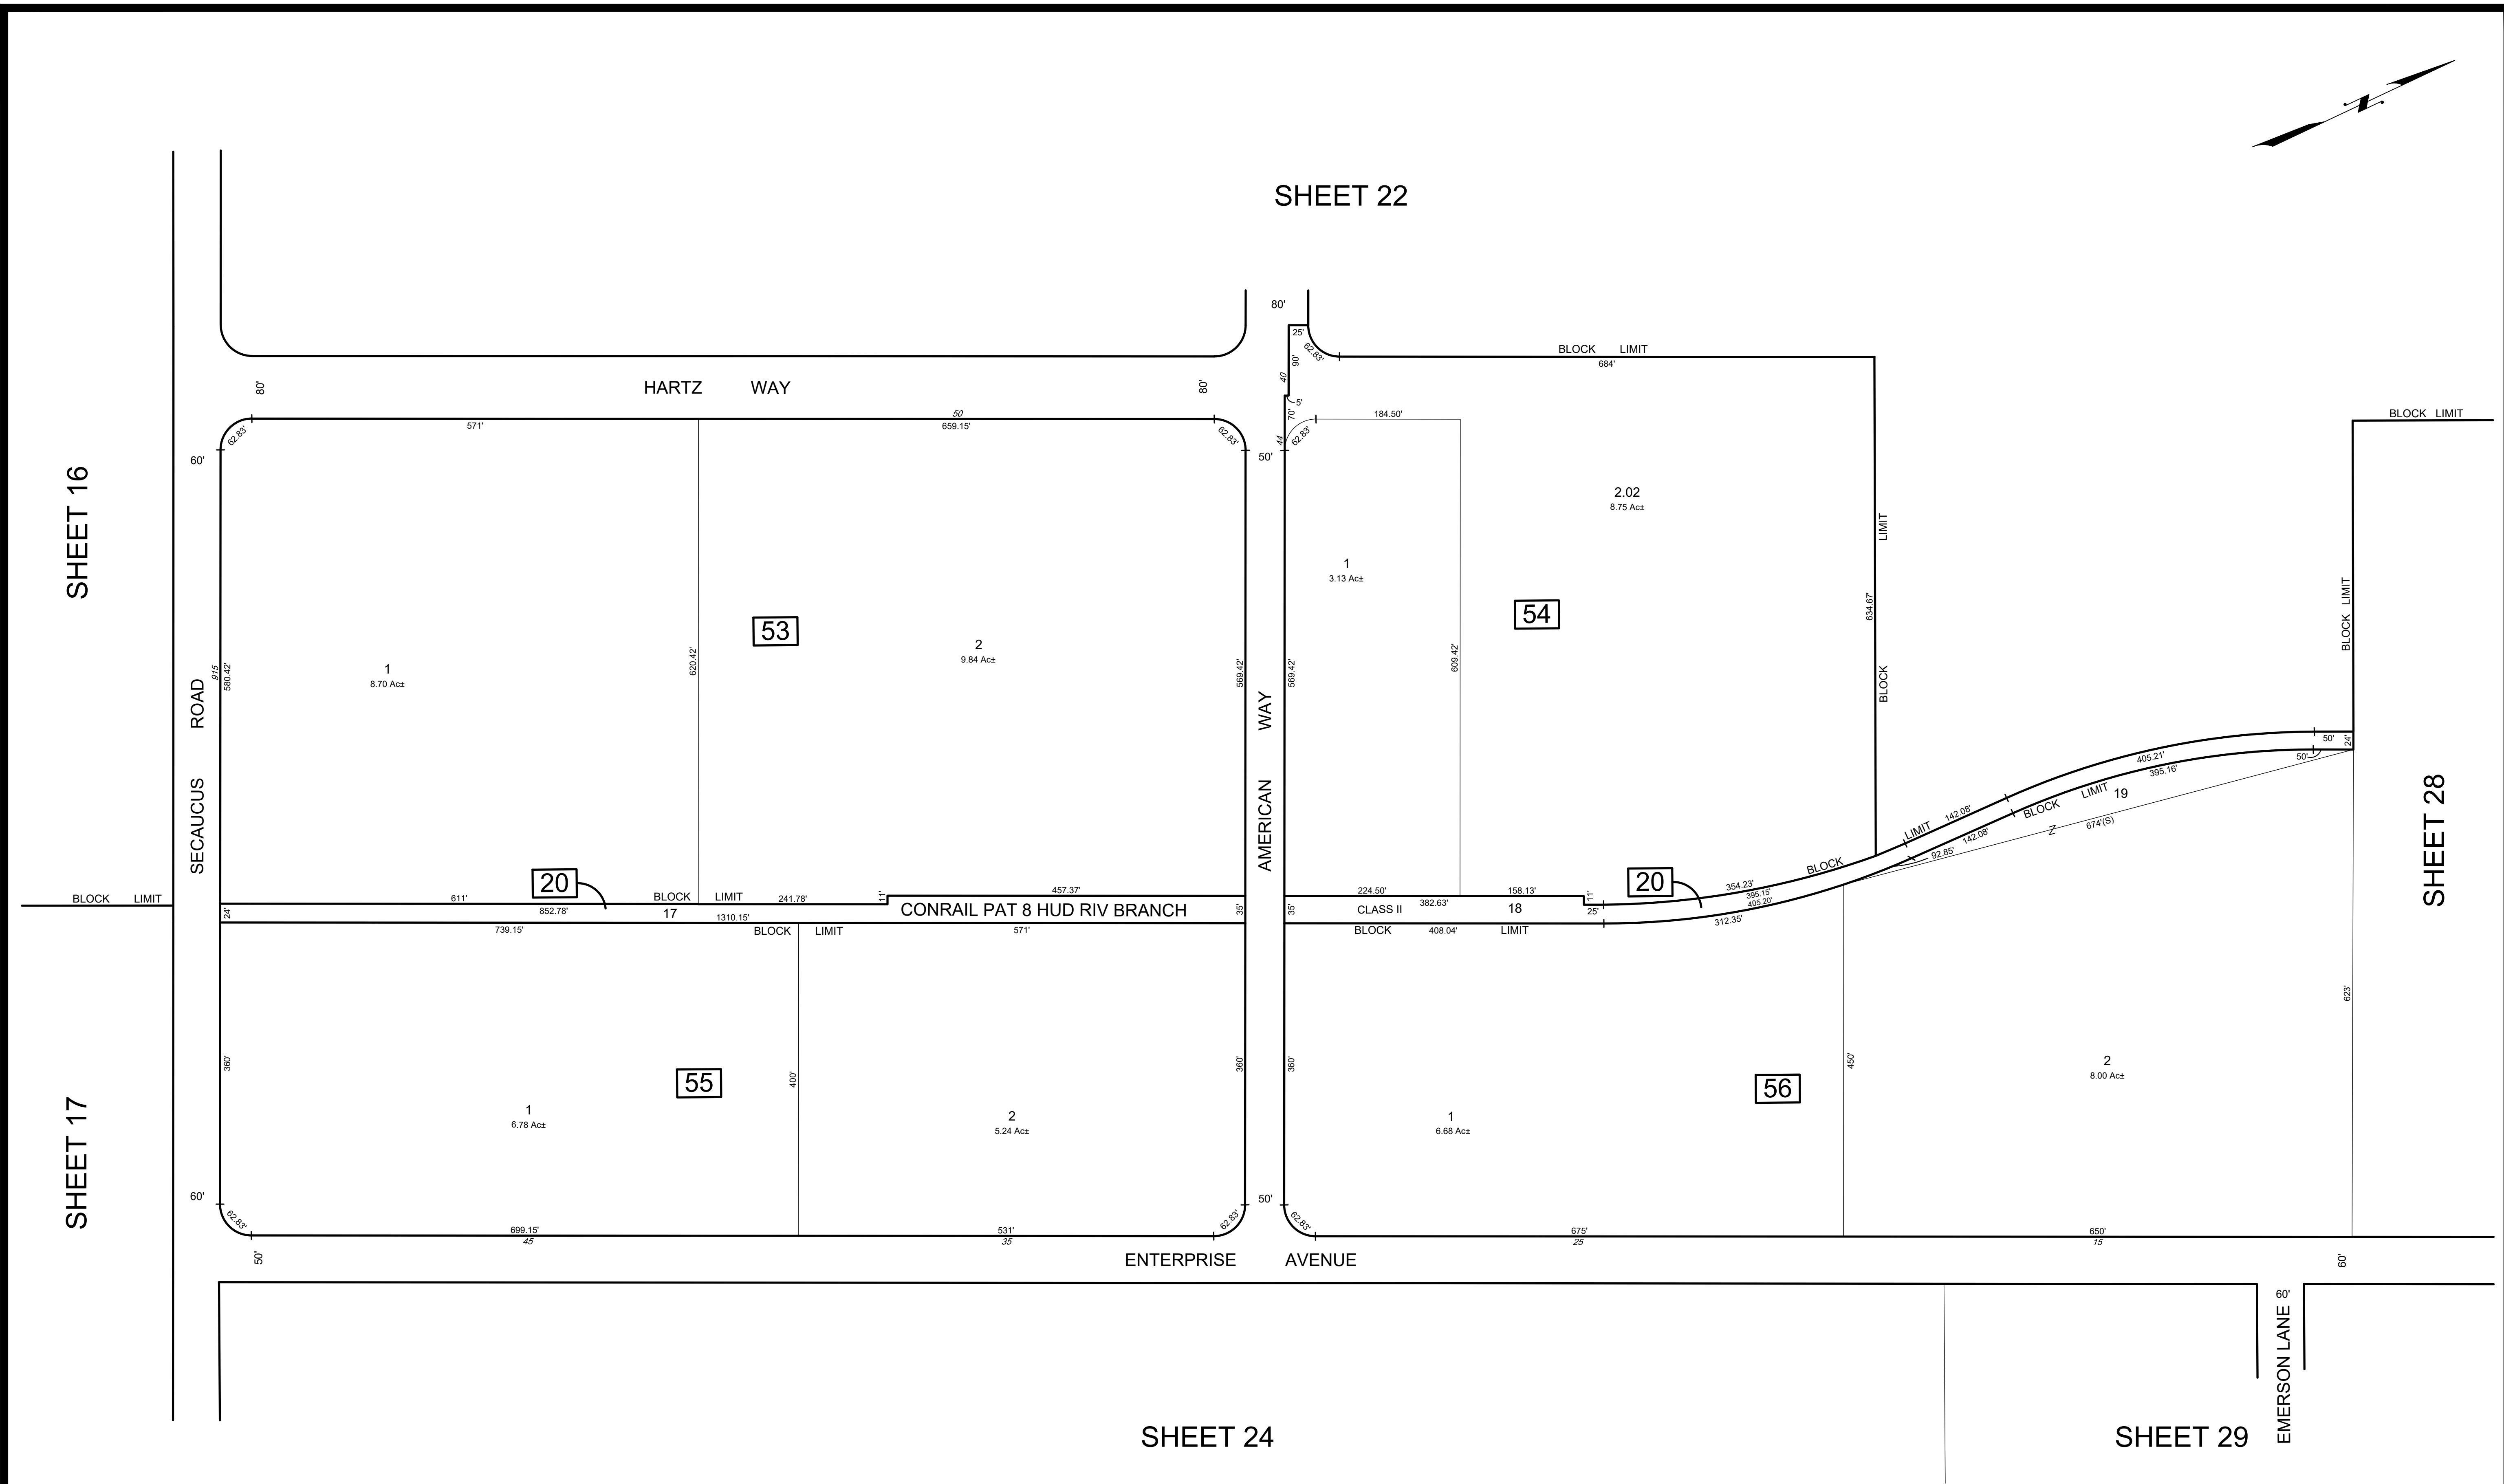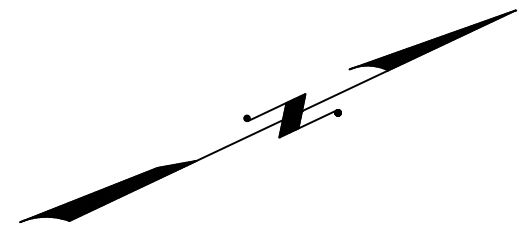

* THIS SHEET HAS BEEN DRAWN USING COMPUTER AIDED DRAFTING/ DESIGN (CAD/D) AND COORDINATE GEOMETRY (COGO).

REVISIONS				
DATE	BY	LIC.NO	BLOCK	LOT

THIS MAP HAS BEEN GIVEN A FORMAL CERTIFICATION BY THE DIVISION OF TAXATION ON FEBRUARY 1, 2022, SIGNED BY JESSICA LARNED AND LATOYA ROBERTSON AND ASSIGNED SERIAL NUMBER 1127


TAX MAP
TOWN OF SECAUCUS

HUDSON COUNTY
SCALE: 1" = 100'

NEW JERSEY
DATE: JUNE 2021

ED CLAY
LICENSED LAND SURVEYOR
NEW JERSEY LICENSE NO. 34842
215 BELLEVUE AVENUE
HAMMONTON, NEW JERSEY 08037
COA# 24GA27973300

TO SHOW CONDITIONS AS OF JULY 2021

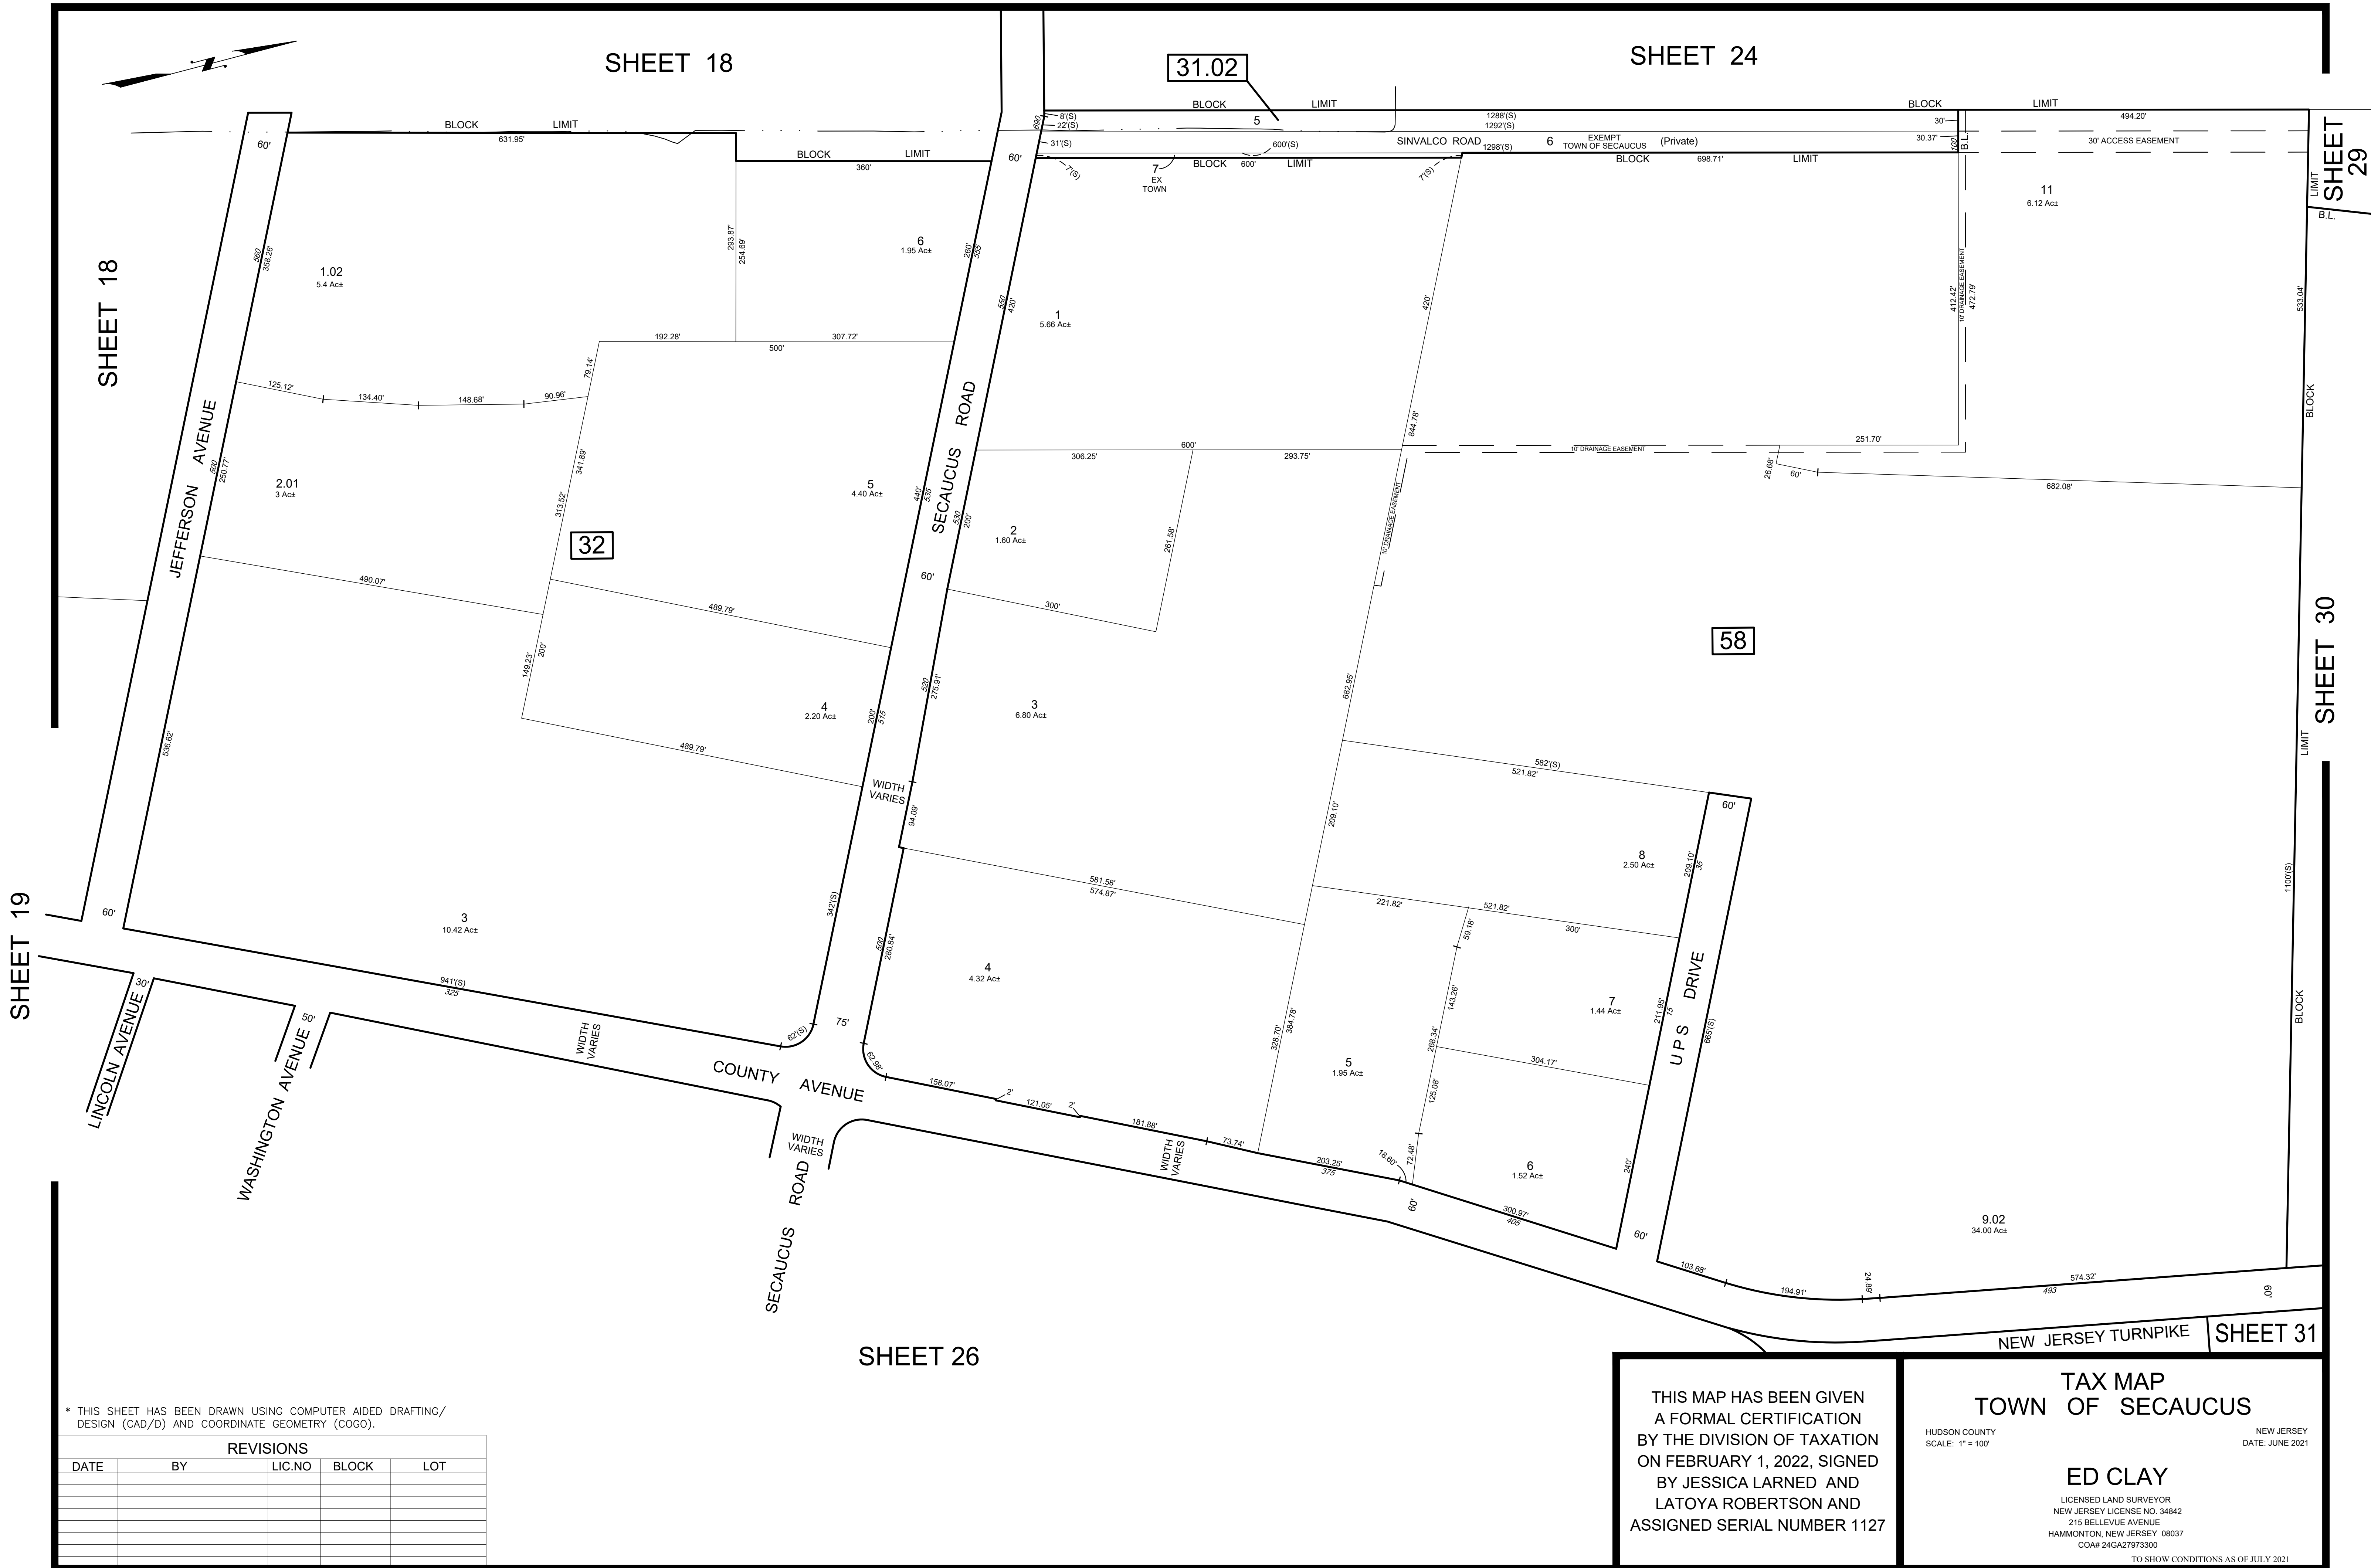

* THIS SHEET HAS BEEN DRAWN USING COMPUTER AIDED DRAFTING/ DESIGN (CAD/D) AND COORDINATE GEOMETRY (COGO).

REVISIONS				
DATE	BY	LIC.NO	BLOCK	LOT

THIS MAP HAS BEEN GIVEN A FORMAL CERTIFICATION BY THE DIVISION OF TAXATION ON FEBRUARY 1, 2022, SIGNED BY JESSICA LARNED AND LATOYA ROBERTSON AND ASSIGNED SERIAL NUMBER 1127

TAX MAP
TOWN OF SECAUCUS


HUDSON COUNTY
SCALE: 1" = 100'

NEW JERSEY
DATE: JUNE 2021

ED CLAY
LICENSED LAND SURVEYOR
NEW JERSEY LICENSE NO. 34842
215 BELLEVUE AVENUE
HAMMONTON, NEW JERSEY 08037
CO# 24GA27973300

TO SHOW CONDITIONS AS OF JULY 2021


179 WASHINGTON AVENUE CONDOMINIUMS
BLOCK 42 - LOT 9.01

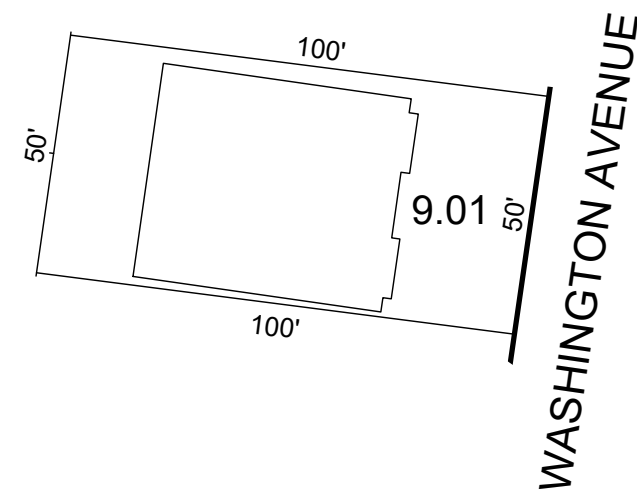

SCALE: 1" = 40'
0.11 Ac± TOTAL

QUAL	FLOOR	UNIT	SQ. FT
C0001	2	A	2184
C0002	2	B	2184

167-175 WASHINGTON AVENUE
CONDOMINIUMS
BLOCK 42 - LOT 8

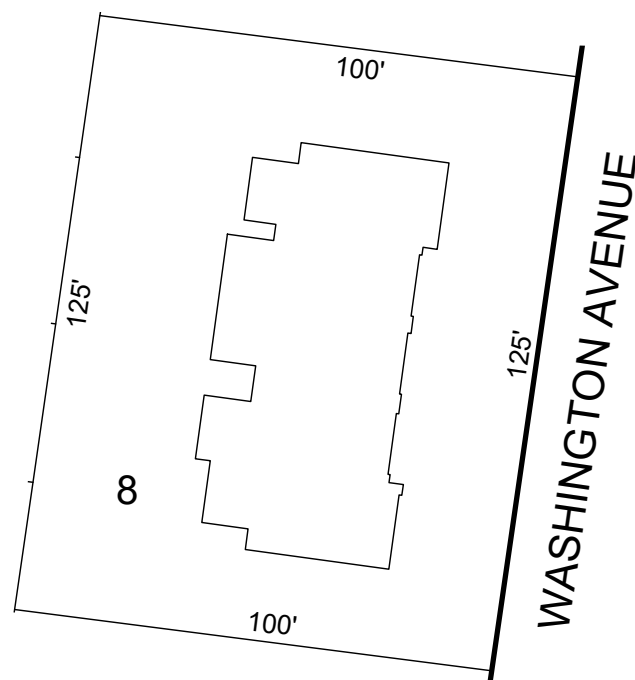

SCALE: 1" = 40'
0.29 Ac± TOTAL

QUAL	FLOOR	UNIT	SQ. FT
C0001	1-2	A	1609
C0002	1-2	B	1609
C0003	1-2	A	1609
C0004	1-2	B	1609
C0005	1-2	B	1609

* THIS SHEET HAS BEEN DRAWN USING COMPUTER AIDED DRAFTING/
DESIGN (CAD/D) AND COORDINATE GEOMETRY (COGO).

REVISIONS				
DATE	BY	LIC.NO	BLOCK	LOT

THIS MAP HAS BEEN GIVEN
A FORMAL CERTIFICATION
BY THE DIVISION OF TAXATION
ON FEBRUARY 1, 2022, SIGNED
BY JESSICA LARNED AND
LATOYA ROBERTSON AND
ASSIGNED SERIAL NUMBER 1127

TAX MAP
TOWN OF SECAUCUS

HUDSON COUNTY
SCALE: AS NOTED


NEW JERSEY
DATE: JUNE 2021

ED CLAY

LICENSED LAND SURVEYOR
NEW JERSEY LICENSE NO. 34842
215 BELLEVUE AVENUE
HAMMONTON, NEW JERSEY 08037
CO.# 24GA27973300

TO SHOW CONDITIONS AS OF JULY 2021

HARMON PLAZA CONDOMINIUMS
BLOCK 21 - LOT 2.04

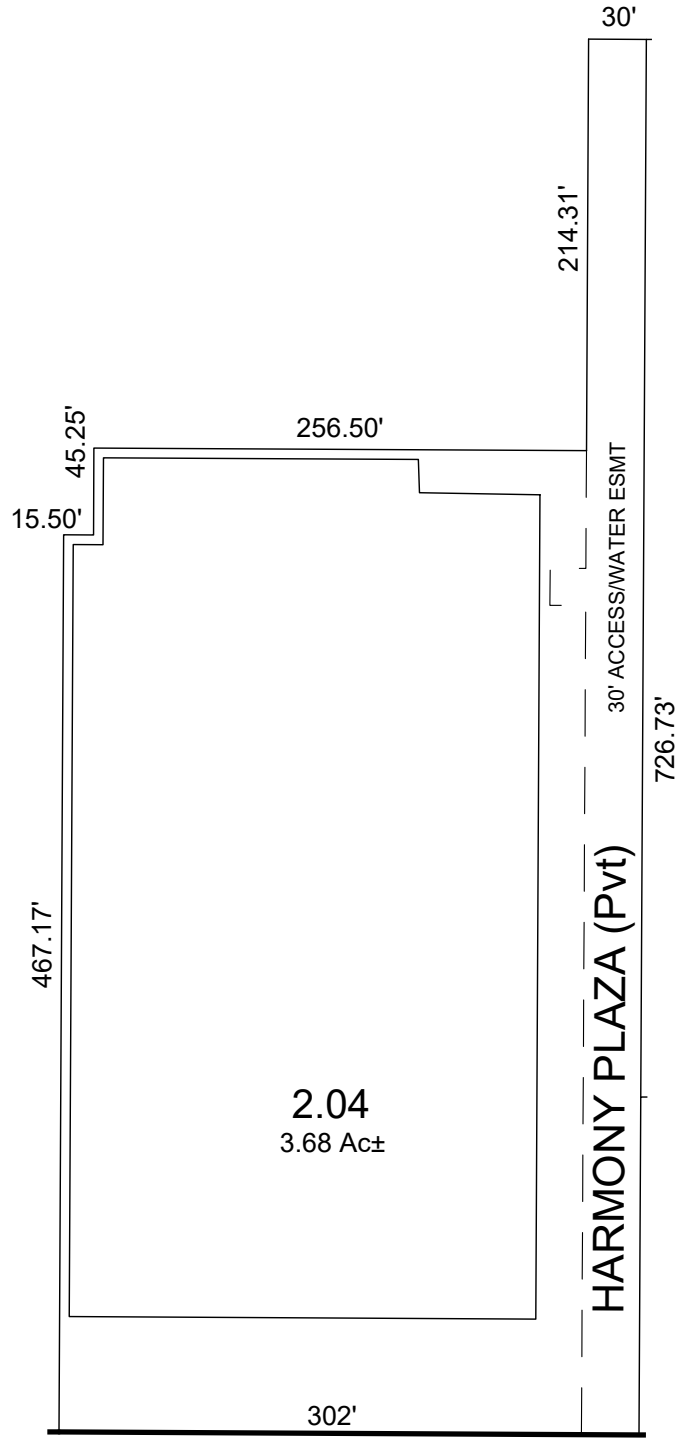

SCALE: 1" = 40'
0.46 Ac± TOTAL

QUAL	FLOOR	UNIT	SQ_FT
C0001		EXB	13832
C0002	1ST	1	90939
C0003	2ND	2	103351
C0004	3RD	3	103351

* THIS SHEET HAS BEEN DRAWN USING COMPUTER AIDED DRAFTING/
DESIGN (CAD/D) AND COORDINATE GEOMETRY (COGO).

REVISIONS				
DATE	BY	LIC.NO	BLOCK	LOT

THIS MAP HAS BEEN GIVEN
A FORMAL CERTIFICATION
BY THE DIVISION OF TAXATION
ON FEBRUARY 1, 2022, SIGNED
BY JESSICA LARNED AND
LATOYA ROBERTSON AND
ASSIGNED SERIAL NUMBER 1127

TAX MAP
TOWN OF SECAUCUS

HUDSON COUNTY
SCALE: AS NOTED

NEW JERSEY
DATE: JUNE 2021


ED CLAY

LICENSED LAND SURVEYOR
NEW JERSEY LICENSE NO. 34842
215 BELLEVUE AVENUE
HAMMONTON, NEW JERSEY 08037
CO.# 24GA27973300

TO SHOW CONDITIONS AS OF JULY 2021

* THIS SHEET HAS BEEN DRAWN USING COMPUTER AIDED DRAFTING/ DESIGN (CAD/D) AND COORDINATE GEOMETRY (COGO).

REVISIONS				
DATE	BY	LIC.NO	BLOCK	LOT

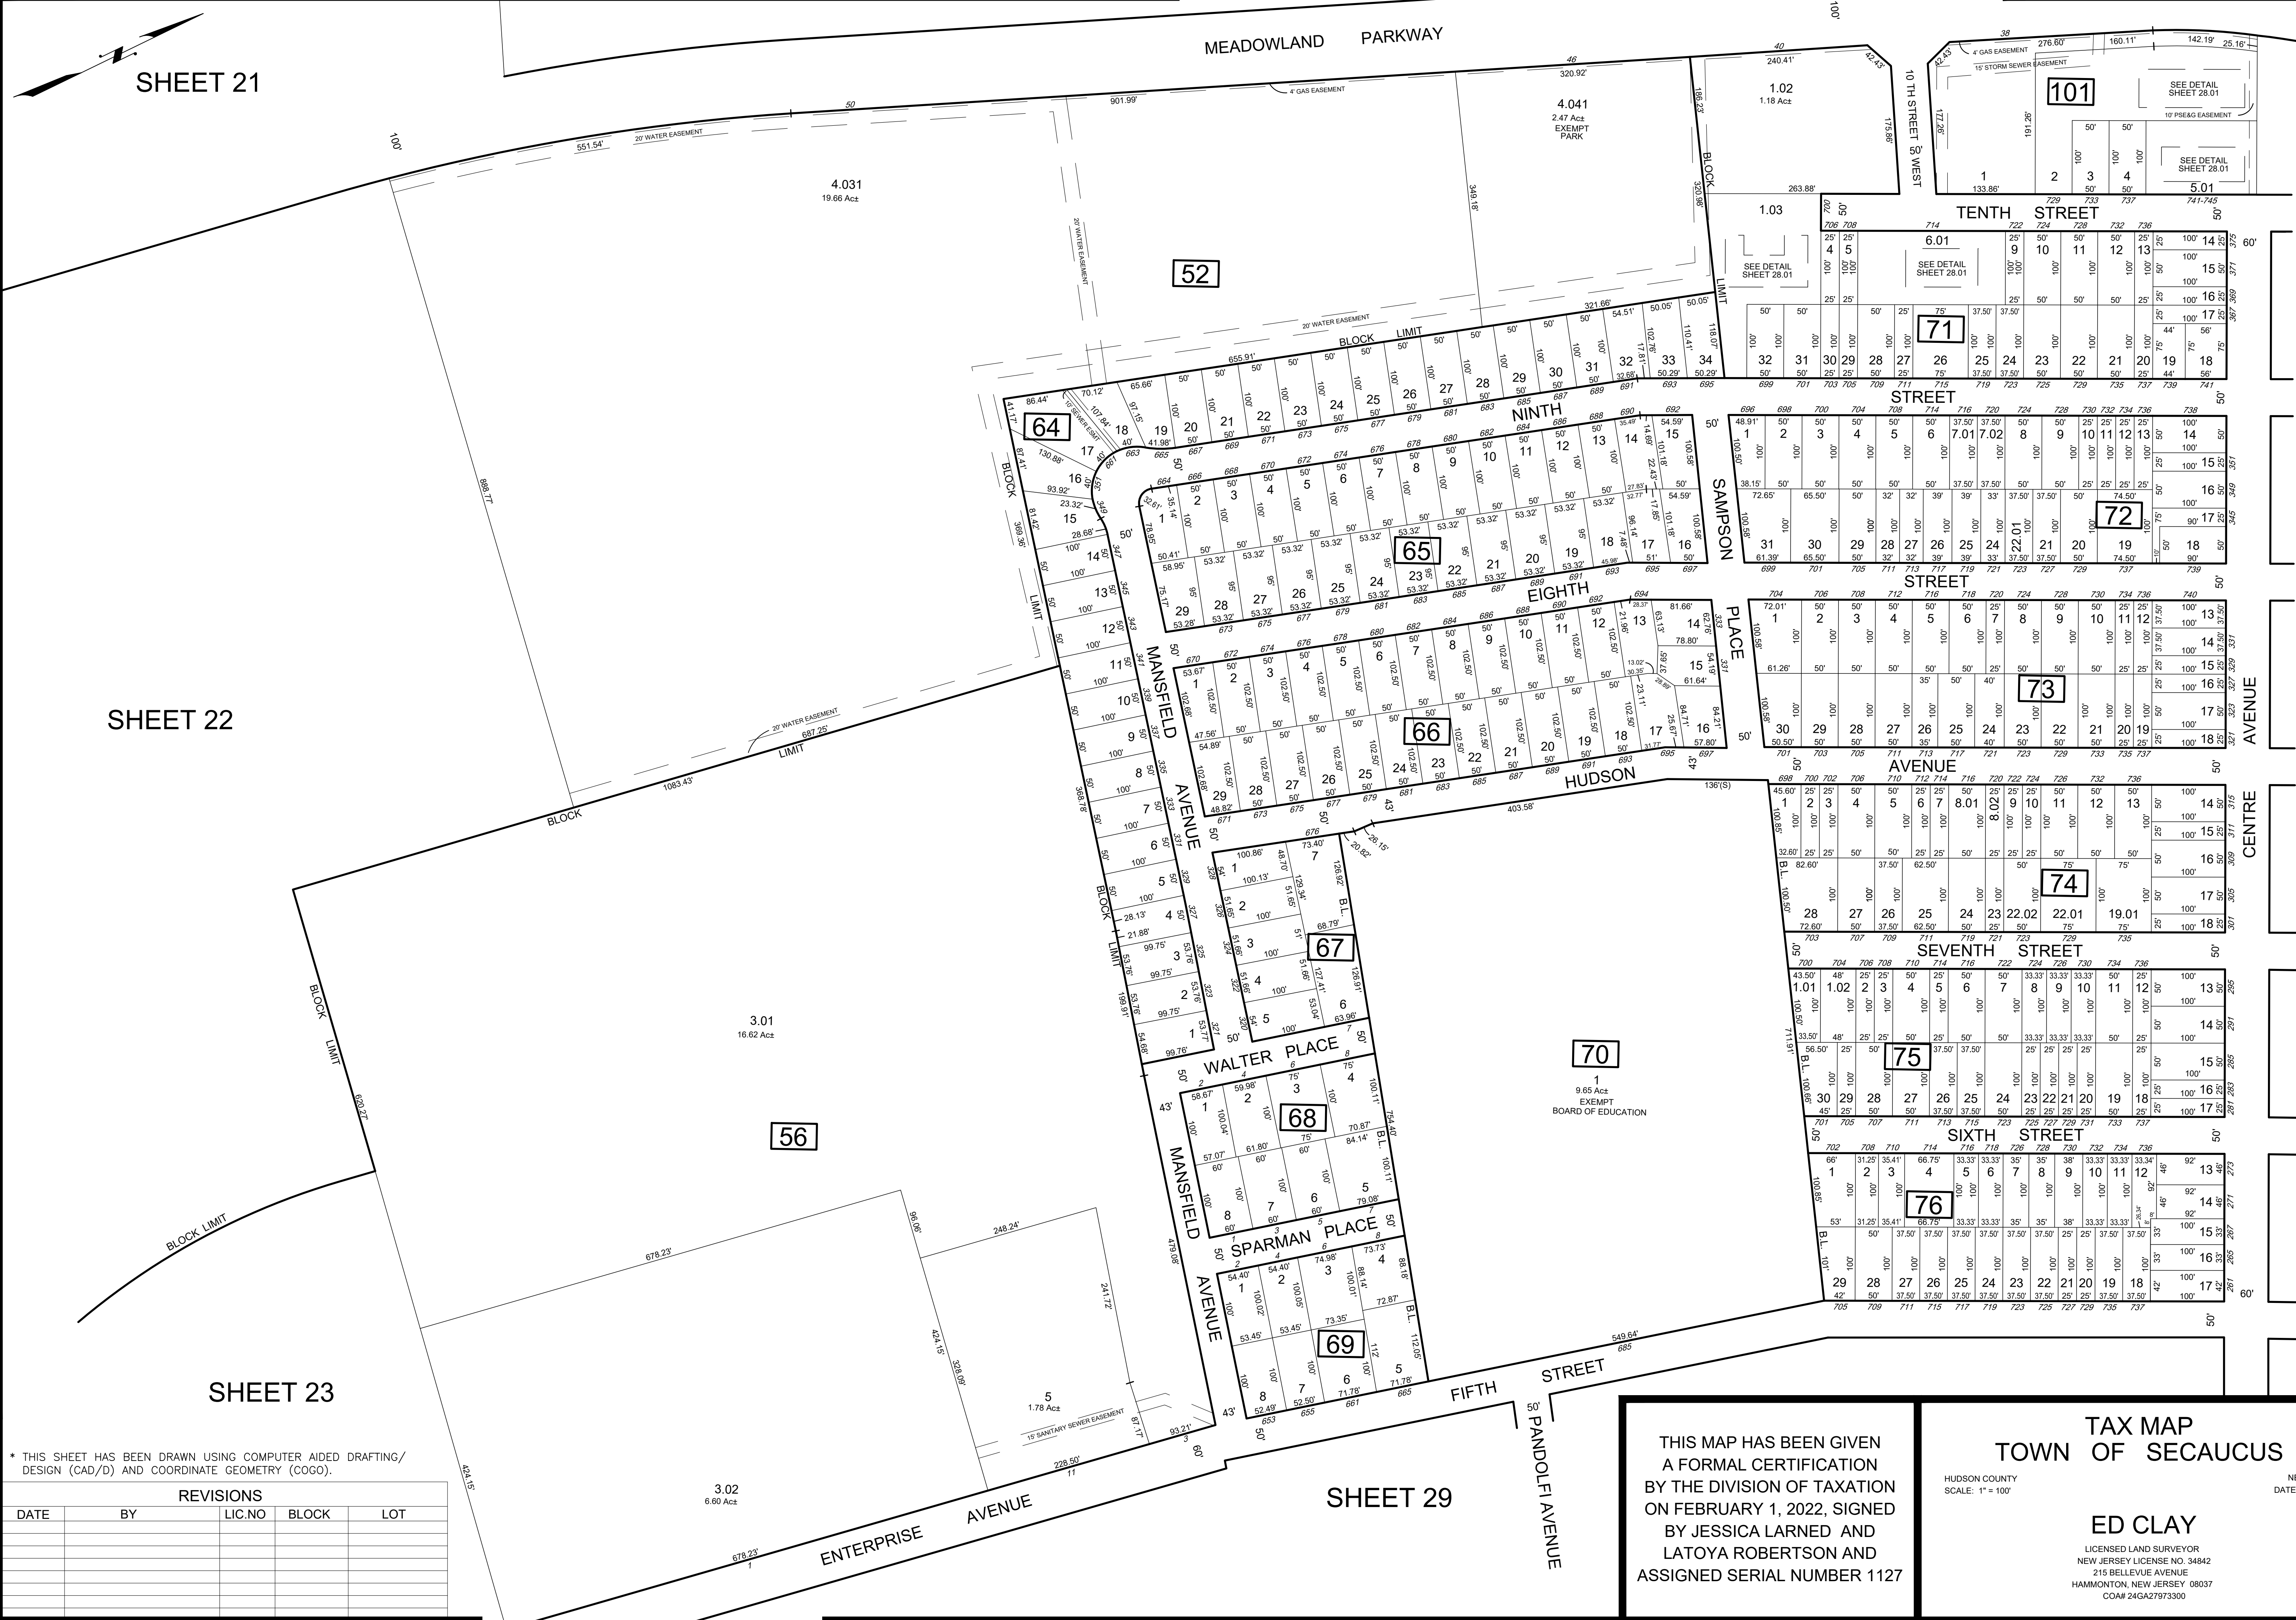

THIS MAP HAS BEEN GIVEN
A FORMAL CERTIFICATION
BY THE DIVISION OF TAXATION
ON FEBRUARY 1, 2022, SIGNED
BY JESSICA LARNED AND
LATOYA ROBERTSON AND
ASSIGNED SERIAL NUMBER 1127


TAX MAP
TOWN OF SECAUCUS

HUDSON COUNTY
SCALE: 1" = 100'

NEW JERSEY
DATE: JUNE 2021

ED CLAY
LICENSED LAND SURVEYOR
NEW JERSEY LICENSE NO. 34842
215 BELLEVUE AVENUE
HAMMONTON, NEW JERSEY 08037
CO#48 24GA27973300


MEADOW VIEW CONDOMINIUMS
BLOCK 71 - LOT 1.03

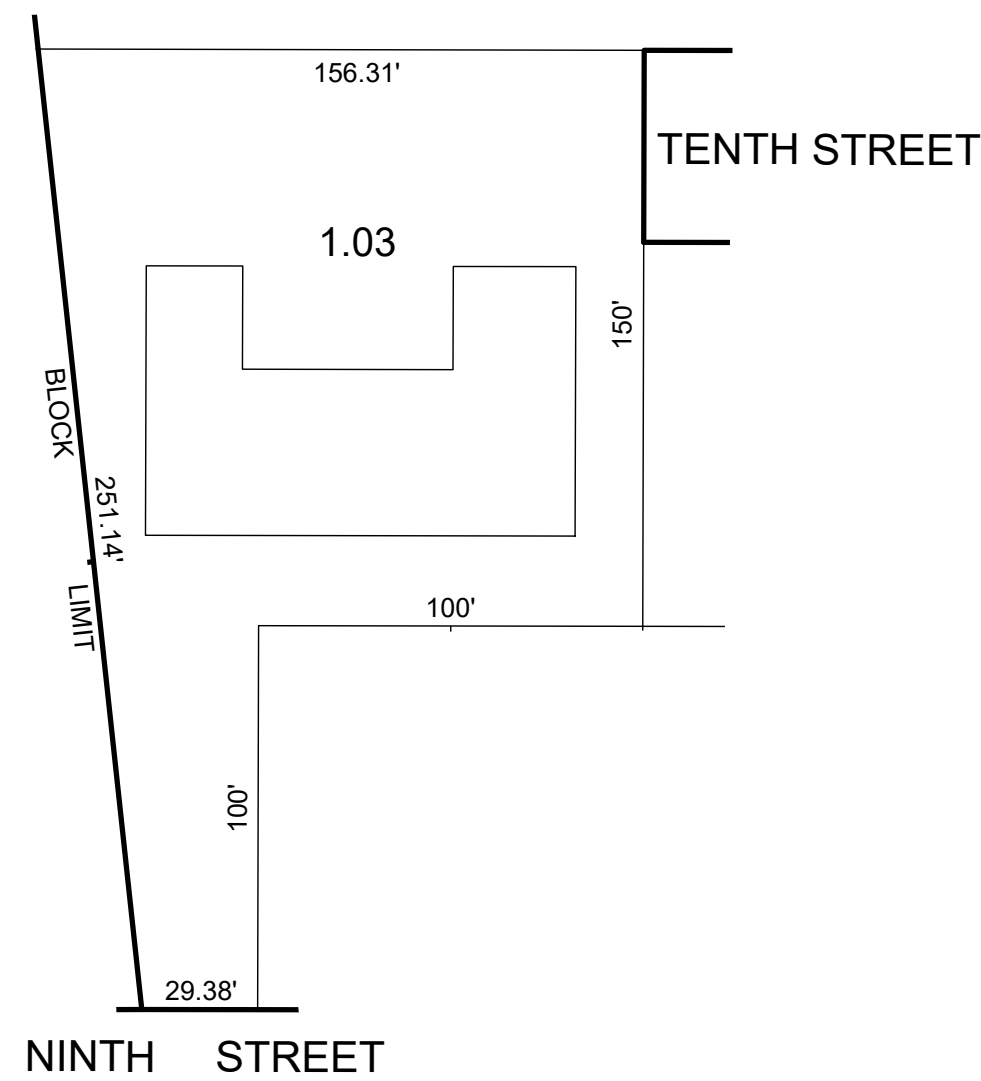

SCALE: 1" = 50'
0.60 Ac± TOTAL

QUAL	FLOOR	UNIT	SQ_FT
C0001	1	1	737
C0002	1	2	867
C0003	1	3	1151
C0004	1	4	1622
C0005	2	5	1168
C0006	2	6	1124
C0007	2	7	1088
C0008	2	8	1164
C0009	2	9	1164
C0010	2	10	1088
C0011	2	11	920
C0012	2	12	1157


714-718 TENTH STREET CONDOMINIUMS
BLOCK 71 - LOT 6.01

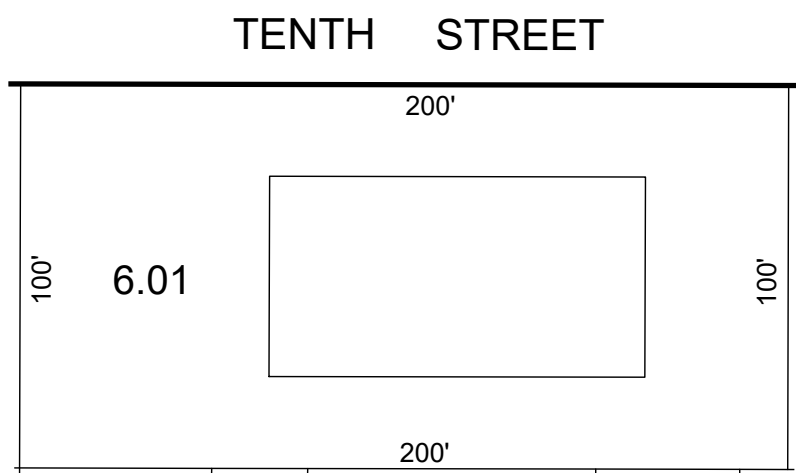

SCALE: 1" = 50'
0.46 Ac± TOTAL

QUAL	FLOOR	UNIT	SQ_FT
C0101	1	G	1416
C0201	2	2N	1794
C0202	2	2S	1799
C0301	3	3E	654
C0302	3	3S	1530
C0303	3	3W	895


ELIZABETH GARDENS CONDOMINIUMS
BLOCK 101 - LOT 2

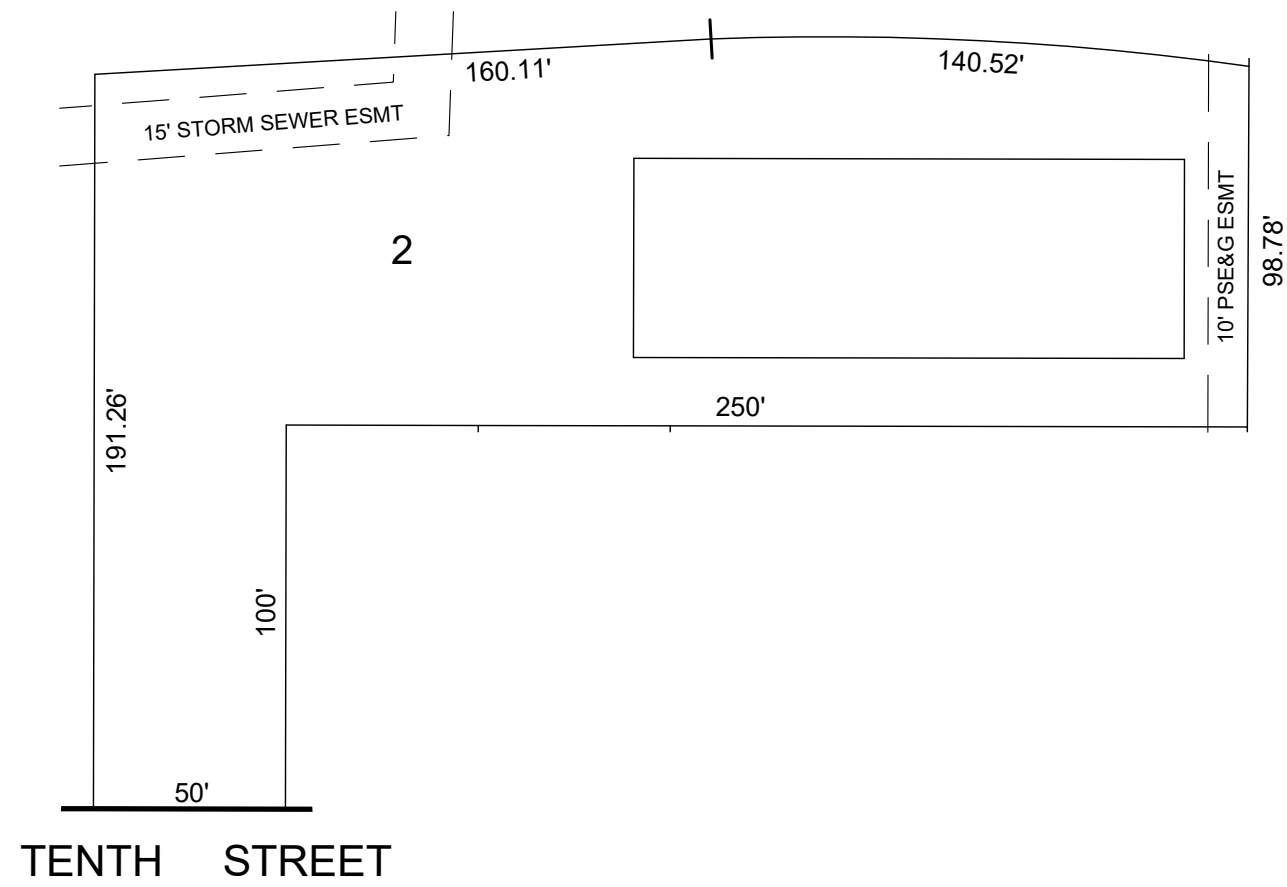

SCALE: 1" = 50'
0.76 Ac± TOTAL

QUAL	FLOOR	UNIT	SQ_FT
C0101	1-2	A	842
C0102	1-2	A	842
C0103	1-2	A	842
C0104	1	B	698
C0105	1	D	698
C0106	1-2	C	701
C0107	1-2	E	701
C0108	1-2	C	701
C0109	1-2	E	701
C0110	1	B	698
C0111	1-2	C	701
C0112	1-2	E	701
C0113	1-2	C	701
C0114	1-2	E	701
C0115	1	F	1405
C0116	1	H	1425
C0201	2	G	1425

TIFFANY COURT CONDOMINIUMS
BLOCK 101 - LOT 5.01

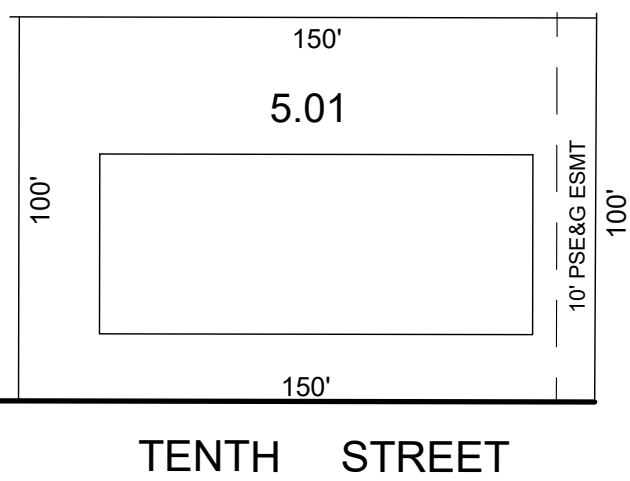

SCALE: 1" = 50'
0.34 Ac± TOTAL

QUAL	FLOOR	UNIT	SQ_FT
C0001	1	GARAGE	
C0002	1	GARAGE	
C0003	1	GARAGE	
C0101	1-2	A	1284
C0102	1-2	B	1613
C0103	1-2	C	1284
C0104	1-2	D	1613
C0105	1-2	E	1284
C0106	1-2	F	1613
C0107	1-3	G	2245

* THIS SHEET HAS BEEN DRAWN USING COMPUTER AIDED DRAFTING/
DESIGN (CAD/D) AND COORDINATE GEOMETRY (COGO).

REVISIONS				
DATE	BY	LIC.NO	BLOCK	LOT

THIS MAP HAS BEEN GIVEN
A FORMAL CERTIFICATION
BY THE DIVISION OF TAXATION
ON FEBRUARY 1, 2022, SIGNED
BY JESSICA LARNED AND
LATOYA ROBERTSON AND
ASSIGNED SERIAL NUMBER 1127

TAX MAP
TOWN OF SECAUCUS

HUDSON COUNTY
SCALE: AS NOTED

NEW JERSEY
DATE: JUNE 2021


ED CLAY

LICENSED LAND SURVEYOR
NEW JERSEY LICENSE NO. 34842
215 BELLEVUE AVENUE
HAMMONTON, NEW JERSEY 08037
CDA# 24GA27973300

TO SHOW CONDITIONS AS OF JULY 2021




684 THIRD STREET CONDOMINIUMS
BLOCK 79 - LOT 1

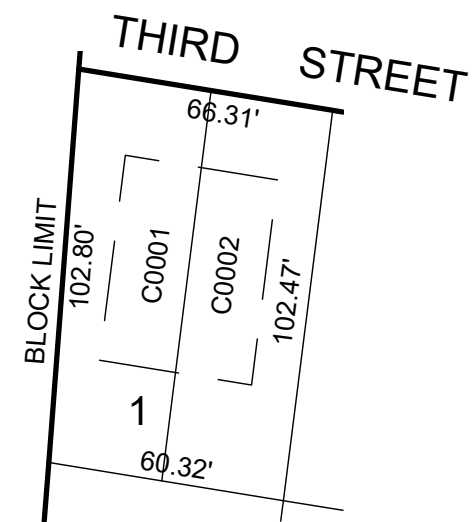

SCALE: 1" = 50'
0.15 Ac± TOTAL

QUAL	FLOOR	UNIT	SQ_FT
C0001	1-3	1	3085
C0002	1-3	2	3085

26 RAYDOL AVENUE CONDOMINIUMS
BLOCK 89 - LOT 32

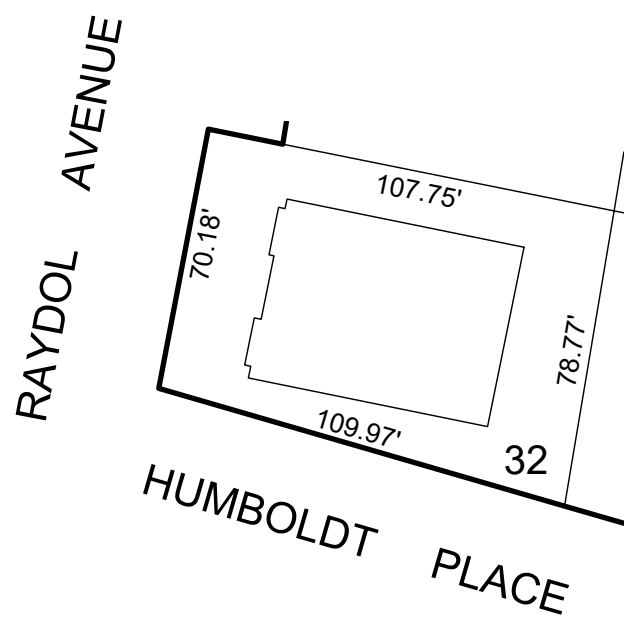

SCALE: 1" = 50'
0.18 Ac± TOTAL

QUAL	FLOOR	UNIT	SQ_FT
C0001	1-2	A	3216
C0002	1-2	B	3216

* THIS SHEET HAS BEEN DRAWN USING COMPUTER AIDED DRAFTING/
DESIGN (CAD/D) AND COORDINATE GEOMETRY (COGO).

REVISIONS				
DATE	BY	LIC.NO	BLOCK	LOT

THIS MAP HAS BEEN GIVEN
A FORMAL CERTIFICATION
BY THE DIVISION OF TAXATION
ON FEBRUARY 1, 2022, SIGNED
BY JESSICA LARNED AND
LATOYA ROBERTSON AND
ASSIGNED SERIAL NUMBER 1127

TAX MAP
TOWN OF SECAUCUS


HUDSON COUNTY
SCALE: AS NOTED

NEW JERSEY
DATE: JUNE 2021

ED CLAY

LICENSED LAND SURVEYOR
NEW JERSEY LICENSE NO. 34842
215 BELLEVUE AVENUE
HAMMONTON, NEW JERSEY 08037
CO.# 24GA27973300

TO SHOW CONDITIONS AS OF JULY 2021

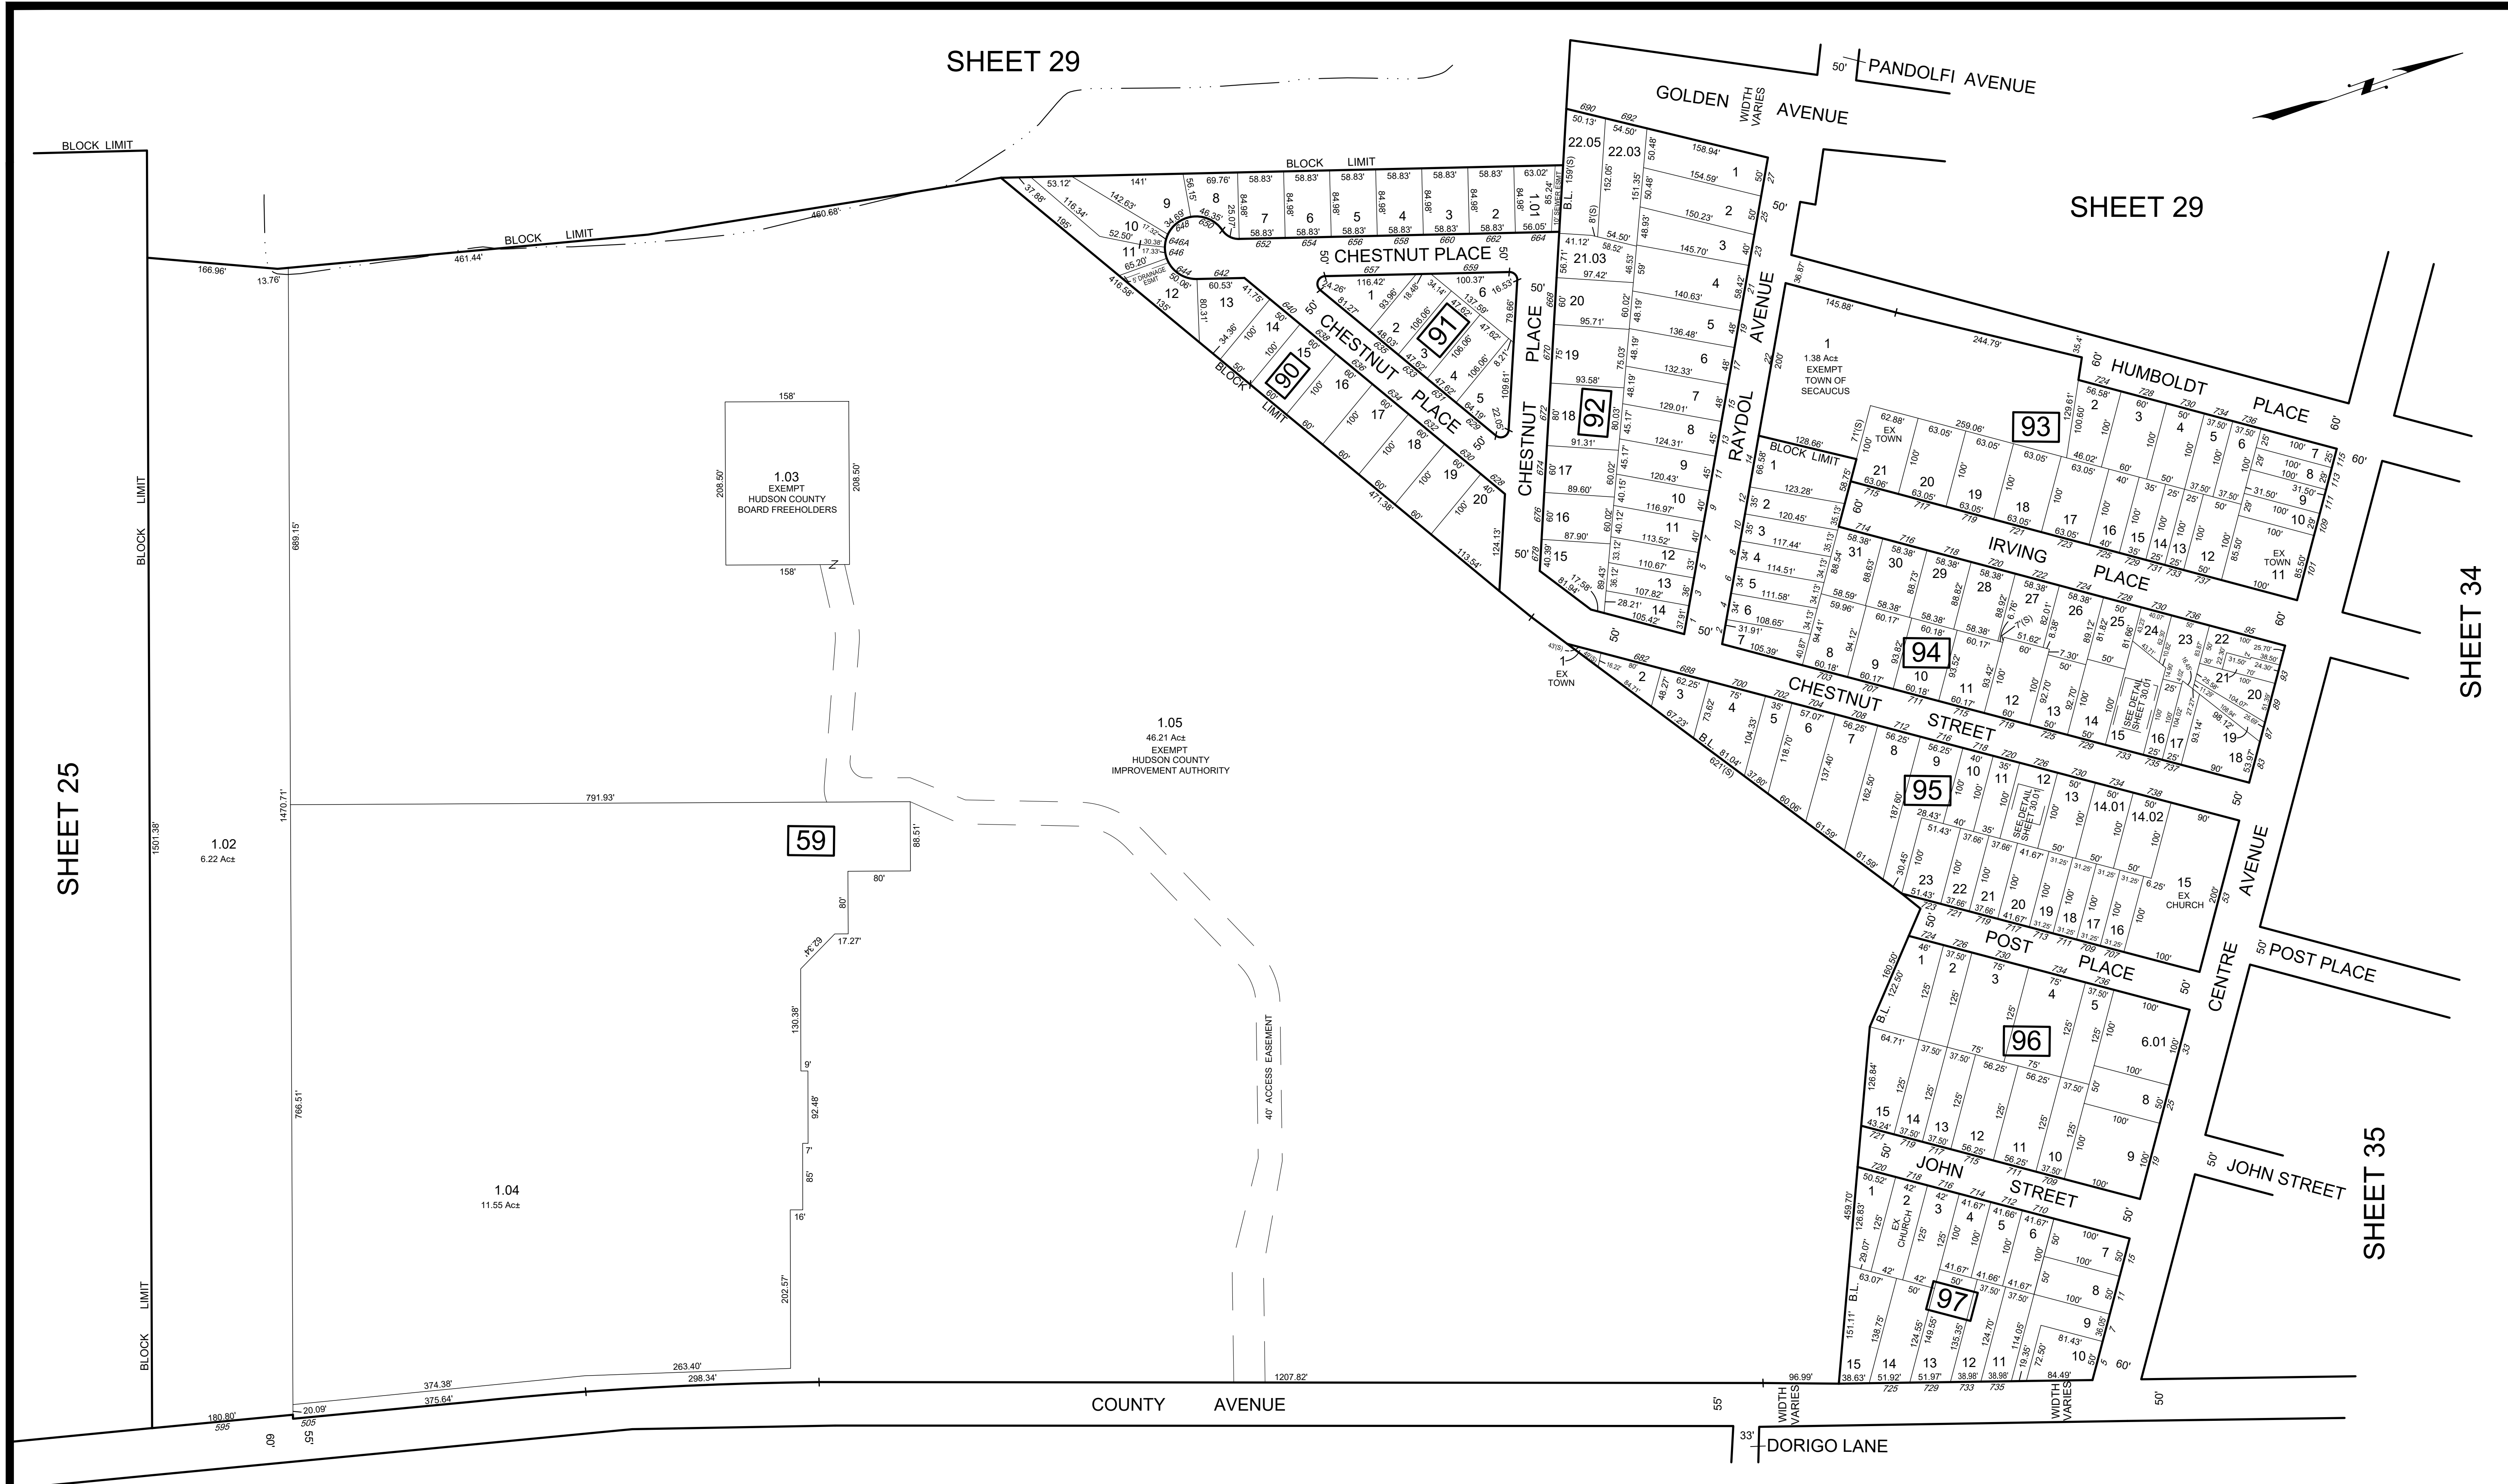

* THIS SHEET HAS BEEN DRAWN USING COMPUTER AIDED DRAFTING/ DESIGN (CAD/D) AND COORDINATE GEOMETRY (COGO).

REVISIONS				
DATE	BY	LIC.NO	BLOCK	LOT

THIS MAP HAS BEEN GIVEN A FORMAL CERTIFICATION BY THE DIVISION OF TAXATION ON FEBRUARY 1, 2022, SIGNED BY JESSICA LARNED AND LATOYA ROBERTSON AND ASSIGNED SERIAL NUMBER 1127


TAX MAP
TOWN OF SECAUCUS

HUDSON COUNTY
SCALE: 1" = 100'

NEW JERSEY
DATE: JUNE 2021

ED CLAY
LICENSED LAND SURVEYOR
NEW JERSEY LICENSE NO. 34842
215 BELLEVUE AVENUE
HAMMONTON, NEW JERSEY 08037
CO# 24GA27973300


733 CHESTNUT STREET CONDOMINIUMS
BLOCK 94 - LOT 15

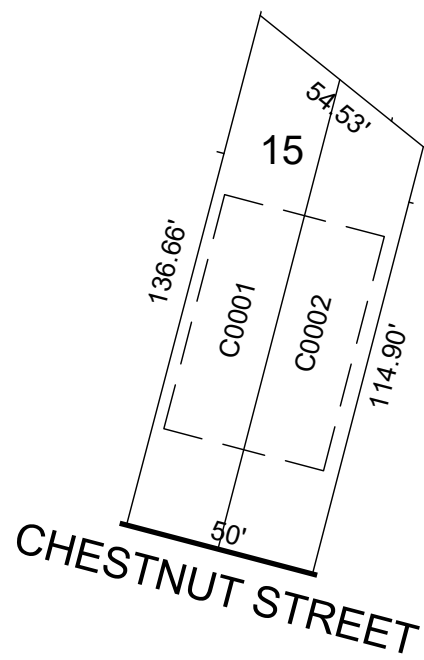

SCALE: 1" = 50'
0.15 Ac± TOTAL

QUAL	FLOOR	UNIT	SQ. FT
C0001	1-2	A	3255
C0002	1-2	B	3255

726 CHESTNUT STREET CONDOMINIUMS
BLOCK 95 - LOT 12

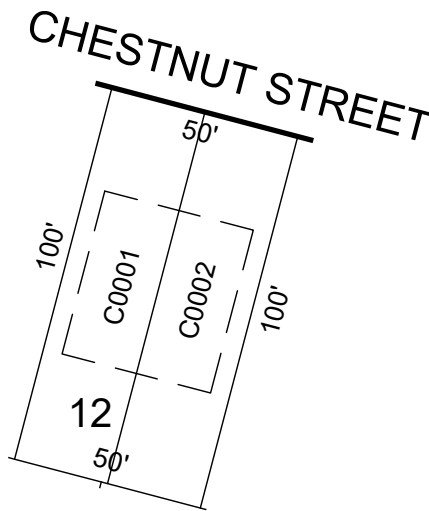

SCALE: 1" = 50'
0.11 Ac± TOTAL

QUAL	FLOOR	UNIT	SQ. FT
C0001	1-2	A	3048
C0002	1-2	B	3048

* THIS SHEET HAS BEEN DRAWN USING COMPUTER AIDED DRAFTING/
DESIGN (CAD/D) AND COORDINATE GEOMETRY (COGO).

REVISIONS				
DATE	BY	LIC.NO	BLOCK	LOT

THIS MAP HAS BEEN GIVEN
A FORMAL CERTIFICATION
BY THE DIVISION OF TAXATION
ON FEBRUARY 1, 2022, SIGNED
BY JESSICA LARNED AND
LATOYA ROBERTSON AND
ASSIGNED SERIAL NUMBER 1127

TAX MAP
TOWN OF SECAUCUS

HUDSON COUNTY
AS NOTED


NEW JERSEY
DATE: JUNE 2021

ED CLAY

LICENSED LAND SURVEYOR
NEW JERSEY LICENSE NO. 34842
215 BELLEVUE AVENUE
HAMMONTON, NEW JERSEY 08037
CO.# 24GA27973300

TO SHOW CONDITIONS AS OF JULY 2021

* THIS SHEET HAS BEEN DRAWN USING COMPUTER AIDED DRAFTING
DESIGN (CAD/D) AND COORDINATE GEOMETRY (COGO).

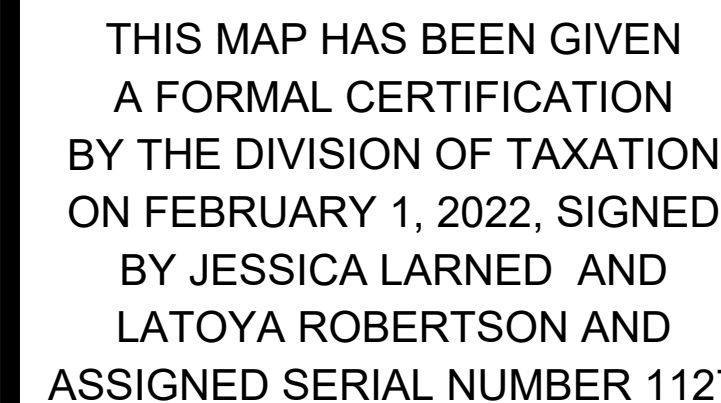

TOWN OF SECAUCUS TAX MAP

ED CLAY

LICENSED LAND SURVEYOR
NEW JERSEY LICENSE NO. 34842
215 BELLEVUE AVENUE
HAMMONTON, NEW JERSEY 08037
COA# 24GA27973300


TO SHOW CONDITIONS AS OF JULY 202

HUDSON COUNTY
SCALE: 1" = 100'

NEW JERSEY
DATE: JUNE 202

758 TENTH STREET CONDOMINIUMS
BLOCK 102 - LOT 2

TENTH STREET

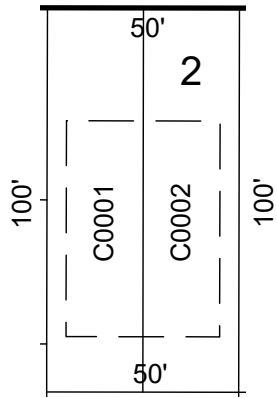


SCALE: 1" = 50'
0.11 Ac± TOTAL

QUAL	FLOOR	UNIT	SQ. FT.
C0001	1-2	758A	2570
C0002	1-2	758B	2570

766 TENTH STREET CONDOMINIUMS
BLOCK 102 - LOT 4

TENTH AVENUE

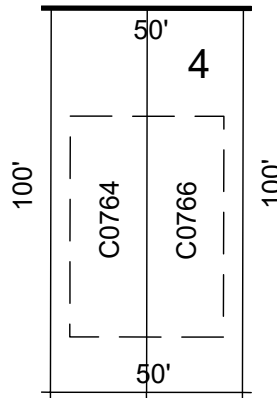


SCALE: 1" = 50'
0.11 Ac± TOTAL

QUAL	FLOOR	UNIT	SQ. FT.
C0764	1-2	766A	2570
C0766	1-2	766B	2570

782 TENTH STREET CONDOMINIUMS
BLOCK 102 - LOT 8


TENTH AVENUE

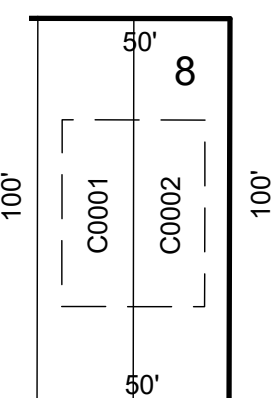

SCALE: 1" = 50'
0.11 Ac± TOTAL

QUAL	FLOOR	UNIT	SQ. FT.
C0001	1-3	A	2506
C0002	1-3	B	2506


769 NINTH STREET CONDOMINIUMS
BLOCK 102 - LOT 13

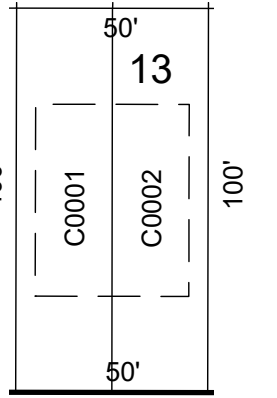

SCALE: 1" = 50'
0.11 Ac± TOTAL

QUAL	FLOOR	UNIT	SQ. FT.
C0001	1-3	A	2672
C0002	1-3	B	2672


781 EIGHTH STREET CONDOMINIUMS
BLOCK 103 - LOT 10

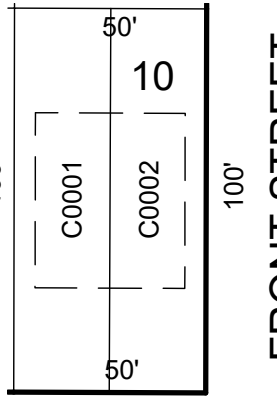

SCALE: 1" = 50'
0.11 Ac± TOTAL

QUAL	FLOOR	UNIT	SQ. FT.
C0001	1-2	A-1	2574
C0002	1-2	A-2	2574

EVELYN ESTATES CONDOMINIUMS
BLOCK 106 - LOT 1

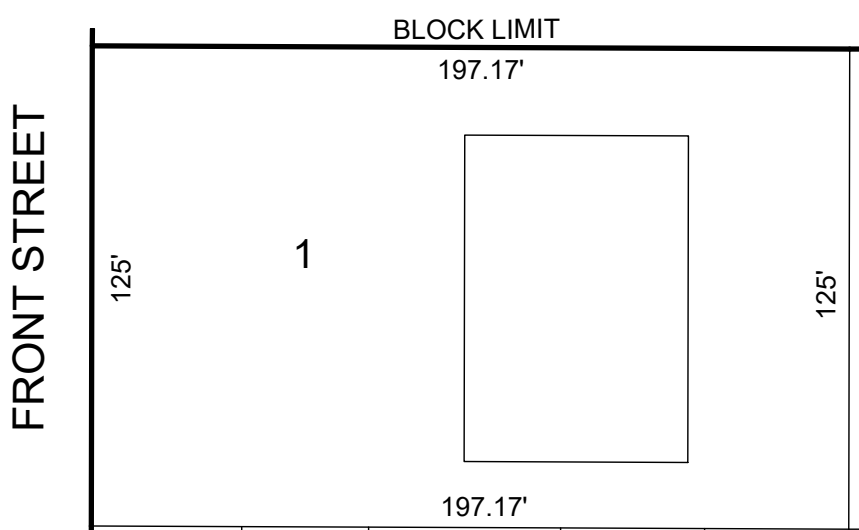


SCALE: 1" = 50'
0.57 Ac± TOTAL

QUAL	FLOOR	UNIT	SQ. FT.
C0001	1ST	1	773
C0002	1ST	2	921
C0003	1ST	3	921
C0004	1ST	4	773
C0005	2ND	5	773
C0006	2ND	6	1003
C0007	2ND	7	1003
C0008	2ND	8	773
C0009	3RD	9	773
C0010	3RD	10	1003
C0011	3RD	11	1003
C0012	3RD	12	773

826 EIGHTH STREET CONDOMINIUMS
BLOCK 108 - LOT 9


EIGHTH STREET

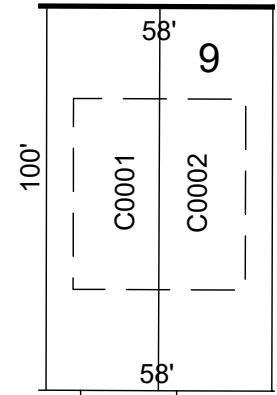

SCALE: 1" = 50'
0.13 Ac± TOTAL

QUAL	FLOOR	UNIT	SQ. FT.
C0001	1-2	A	2790
C0002	1-2	B	2790


811 SEVENTH STREET CONDOMINIUMS
BLOCK 109 - LOT 18.01

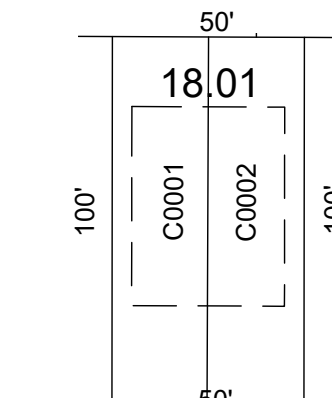

SCALE: 1" = 50'
0.11 Ac± TOTAL

QUAL	FLOOR	UNIT	SQ. FT.
C0001	1-2	A	2973
C0002	1-2	B	2973


861 HUDSON AVENUE CONDOMINIUMS
BLOCK 113 - LOT 7

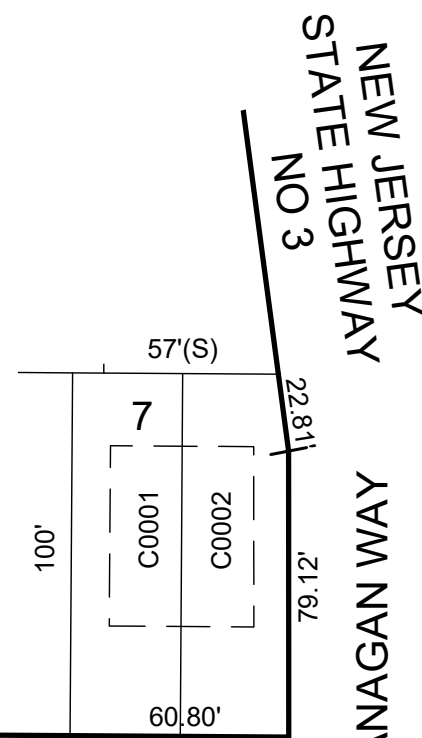

SCALE: 1" = 50'
0.14 Ac± TOTAL

QUAL	FLOOR	UNIT	SQ. FT.
C0001	1-3	A	2925
C0002	1-3	B	2925


850 HUDSON AVENUE CONDOMINIUMS
BLOCK 114 - LOT 3

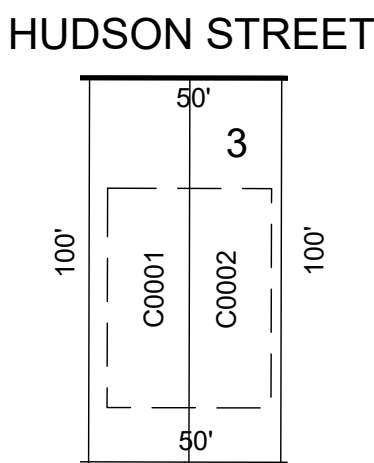

SCALE: 1" = 50'
0.11 Ac± TOTAL

QUAL	FLOOR	UNIT	SQ. FT.
C0001	1-2	A	3025
C0002	1-2	B	3025

309 BORN STREET AVENUE CONDOMINIUMS
BLOCK 161 - LOT 19

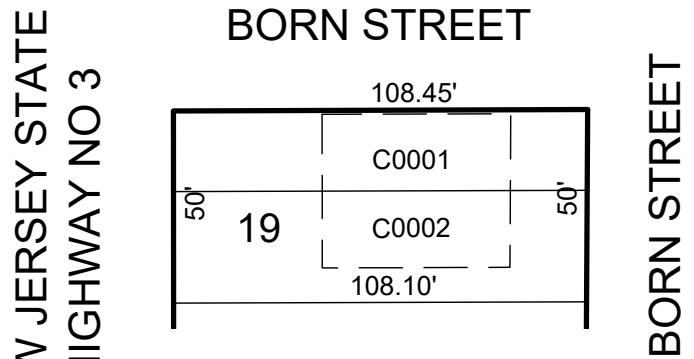

SCALE: 1" = 50'
0.12 Ac± TOTAL

QUAL	FLOOR	UNIT	SQ. FT.
C0001	1-3	1	2368
C0002	1-3	2	2368

* THIS SHEET HAS BEEN DRAWN USING COMPUTER AIDED DRAFTING/ DESIGN (CAD/D) AND COORDINATE GEOMETRY (COGO).

REVISIONS				
DATE	BY	LIC.NO	BLOCK	LOT

THIS MAP HAS BEEN GIVEN
A FORMAL CERTIFICATION
BY THE DIVISION OF TAXATION
ON FEBRUARY 1, 2022, SIGNED
BY JESSICA LARNED AND
LATOYA ROBERTSON AND
ASSIGNED SERIAL NUMBER 1127

TAX MAP
TOWN OF SECAUCUS

HUDSON COUNTY
SCALE: AS NOTED


NEW JERSEY
DATE: JUNE 2021

ED CLAY

LICENSED LAND SURVEYOR
NEW JERSEY LICENSE NO. 34842
215 BELLEVUE AVENUE
HAMMONTON, NEW JERSEY 08037
CO# 24GA27973300

TO SHOW CONDITIONS AS OF JULY 2021

RIVERSIDE COURT CONDOMINIUMS
BLOCK 159 - LOT 3.01

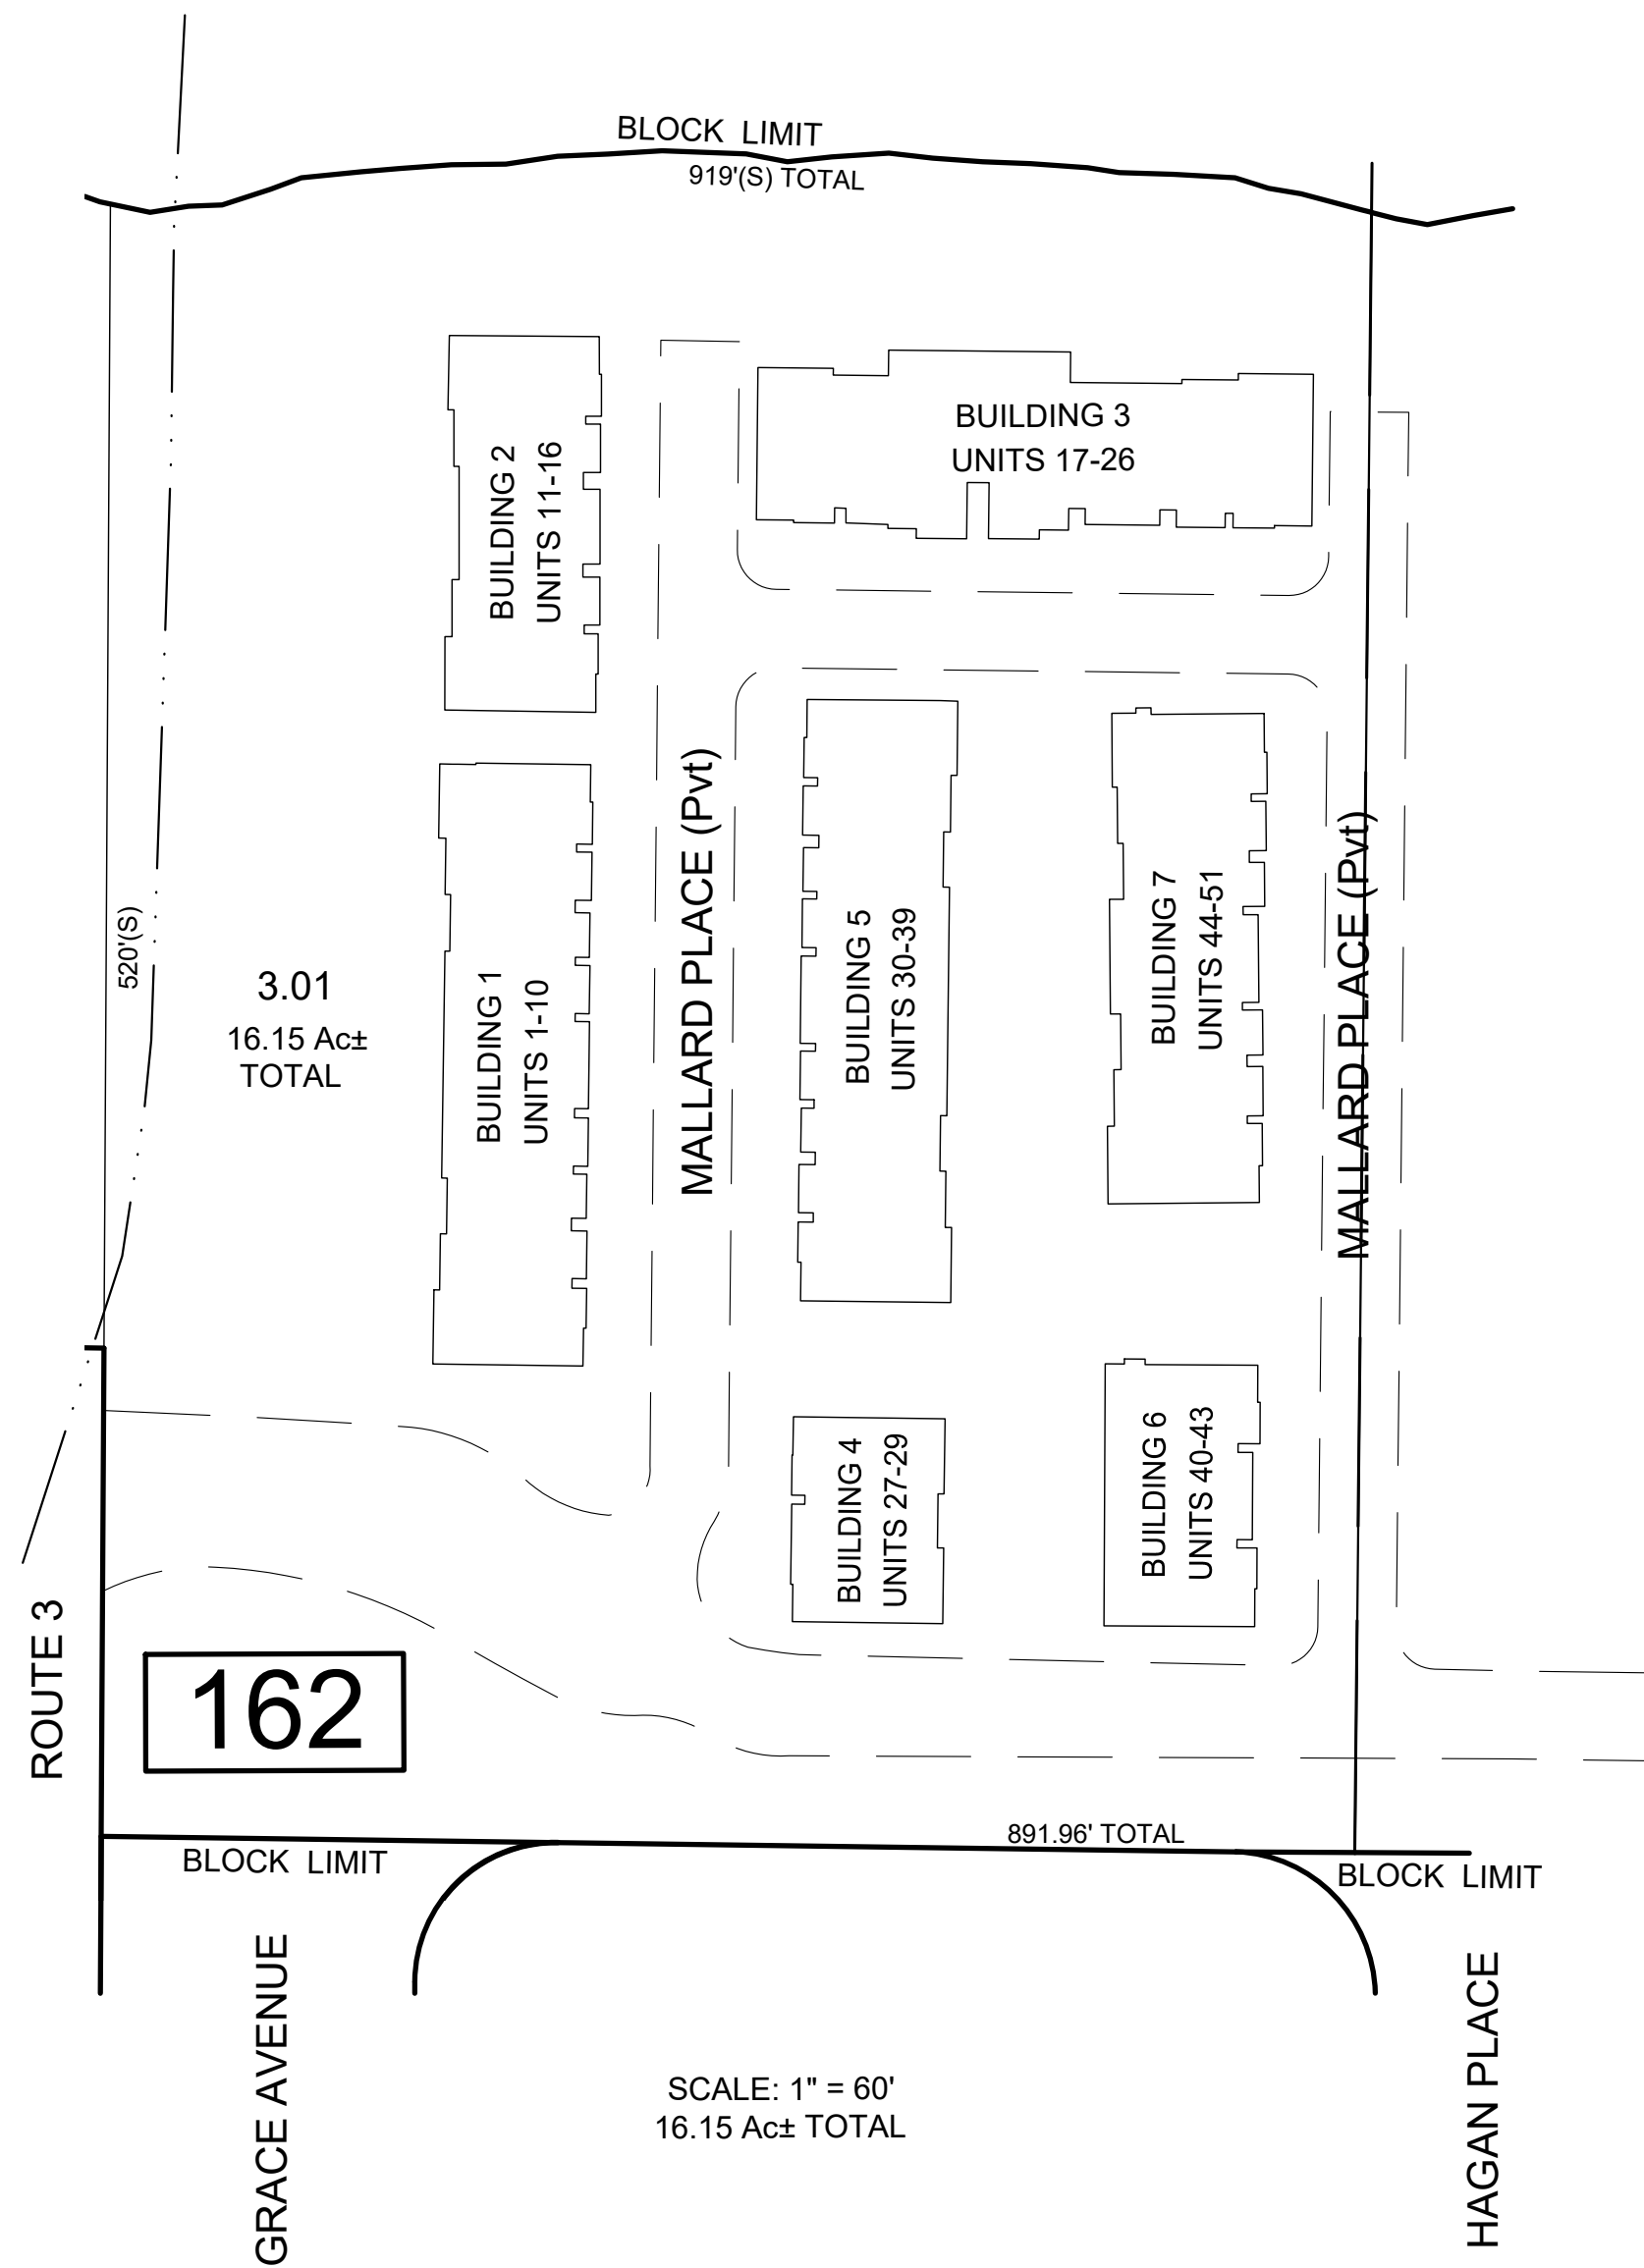

QUAL	FLOOR	SQ. FT.	UNIT
C0001	1-3	2369	656
C0002	1-3	1945	655
C0003	1-3	1781	654
C0004	1-3	1945	655
C0005	1-3	1945	655
C0006	1-3	1945	655
C0007	1-3	1945	655
C0008	1-3	1781	654
C0009	1-3	1945	655
C0010	1-3	2369	656
C0011	1-3	2369	656
C0012	1-3	1945	655
C0013	1-3	1781	654
C0014	1-3	1781	654
C0015	1-3	1945	655
C0016	1-3	2369	656
C0017	1-3	2369	656
C0018	1-3	1945	655
C0019	1-3	1780	710
C0020	1-3	1886	711
C0021	1-3	1780	710
C0022	1-3	1886	711
C0023	1-3	1781	654
C0024	1-3	1781	654
C0025	1-3	1945	655
C0026	1-3	2369	656
C0027	1-3	2369	656
C0028	1-3	1945	655
C0029	1-3	2369	656
C0030	1-3	2369	656
C0031	1-3	1945	655
C0032	1-3	1781	654
C0033	1-3	1945	655
C0034	1-3	1945	655
C0035	1-3	1945	655
C0036	1-3	1945	655
C0037	1-3	1781	654
C0038	1-3	1945	655
C0039	1-3	2369	656
C0040	1-3	2369	656
C0041	1-3	1945	655
C0042	1-3	1945	655
C0043	1-3	2369	656
C0044	1-3	2369	656
C0045	1-3	1945	655
C0046	1-3	1781	654
C0047	1-3	1945	655
C0048	1-3	1945	655
C0049	1-3	1781	654
C0050	1-3	1945	655
C0051	1-3	2369	656

* THIS SHEET HAS BEEN DRAWN USING COMPUTER AIDED DRAFTING/ DESIGN (CAD/D) AND COORDINATE GEOMETRY (COGO).

REVISIONS				
DATE	BY	LIC.NO	BLOCK	LOT

THIS MAP HAS BEEN GIVEN
A FORMAL CERTIFICATION
BY THE DIVISION OF TAXATION
ON FEBRUARY 1, 2022, SIGNED
BY JESSICA LARNED AND
LATOYA ROBERTSON AND
ASSIGNED SERIAL NUMBER 1127

TAX MAP
TOWN OF SECAUCUS


HUDSON COUNTY
SCALE: AS NOTED

NEW JERSEY
DATE: JUNE 2021

ED CLAY


LICENSED LAND SURVEYOR
NEW JERSEY LICENSE NO. 34842
215 BELLEVUE AVENUE
HAMMONTON, NEW JERSEY 08037
COA# 24GA27973300

TO SHOW CONDITIONS AS OF JULY 2021

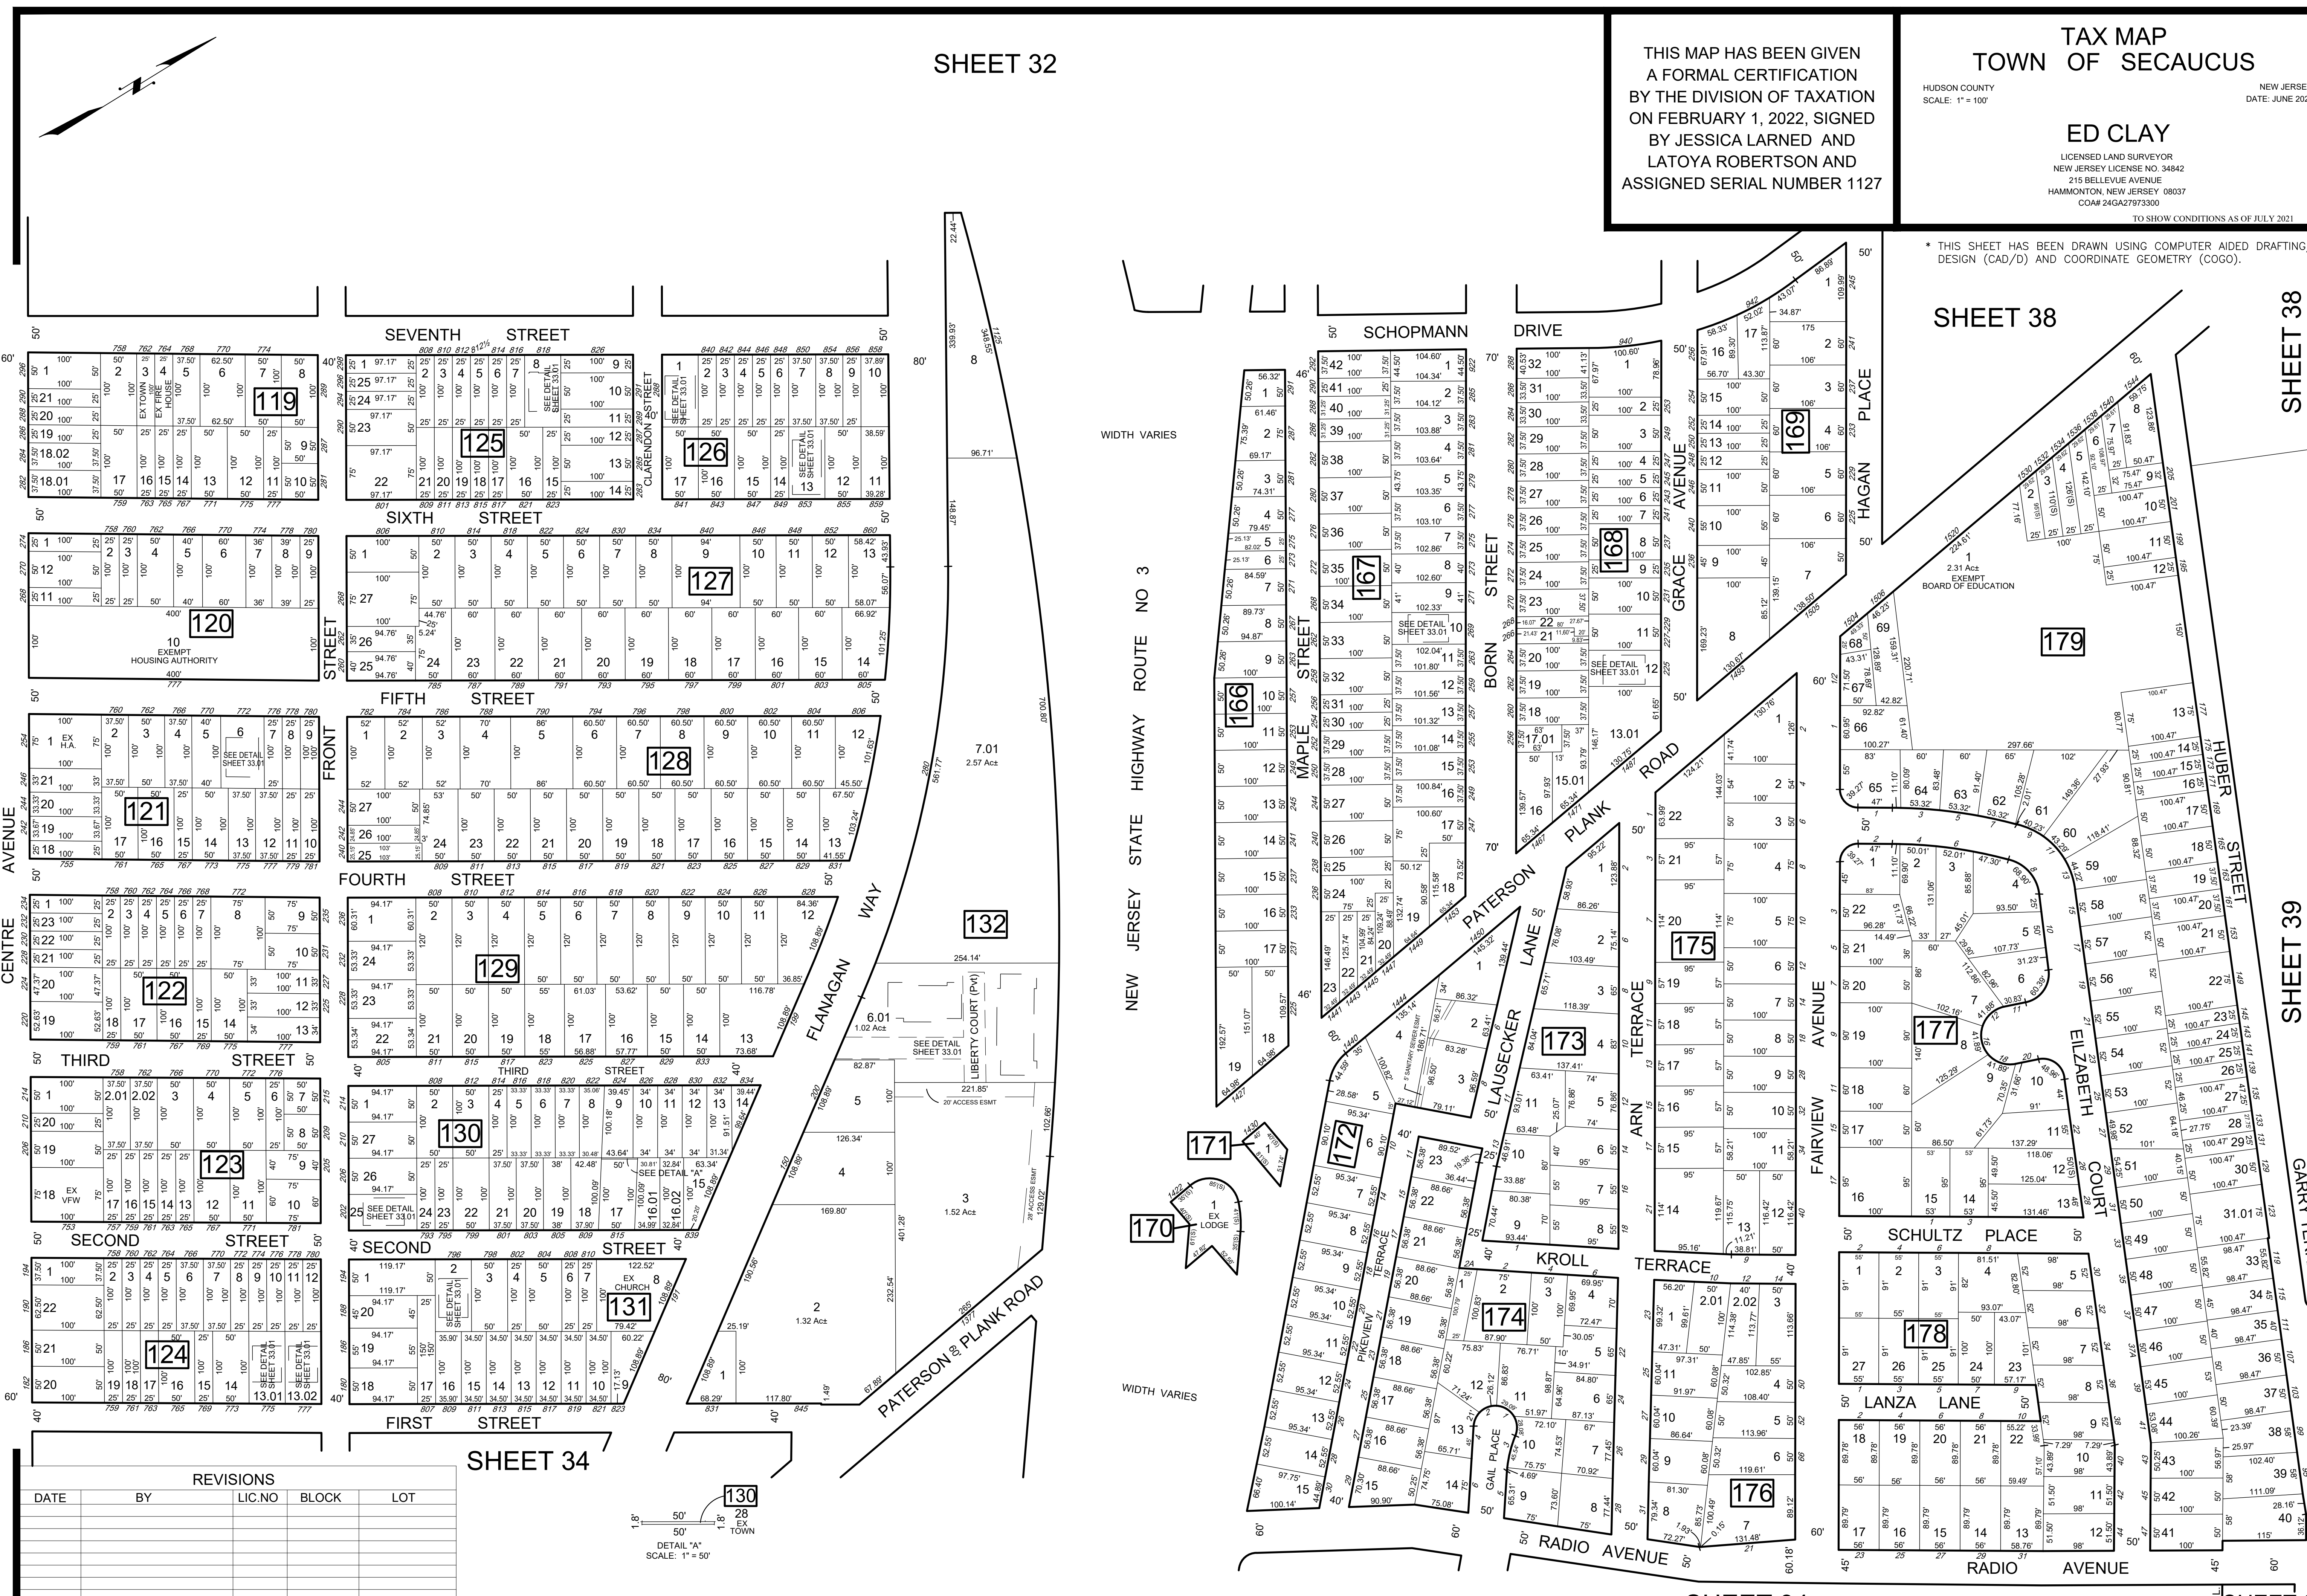

772 FIFTH STREET CONDOMINIUMS
BLOCK 121 - LOT 6


FIFTH STREET

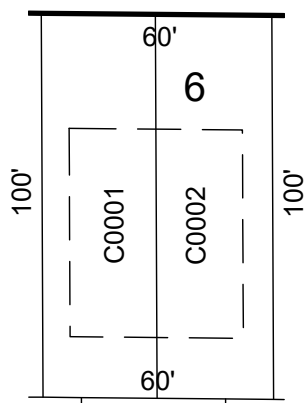

SCALE: 1" = 50'
0.14 Ac± TOTAL

QUAL	FLOOR	SQ. FT	UNIT
C0001	1-2		772-A
C0002	1-2		772-B


775 FIRST STREET CONDOMINIUMS
BLOCK 124 - LOT 13.01

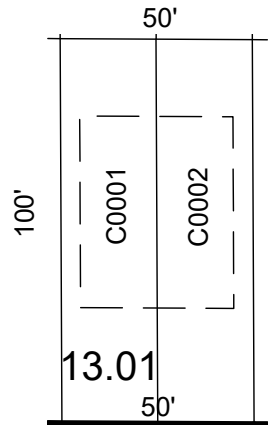

SCALE: 1" = 50'
0.11 Ac± TOTAL

QUAL	FLOOR	SQ. FT	UNIT
C0001	1-2	2048	A
C0002	1-2	2048	B

777 FIRST STREET CONDOMINIUMS
BLOCK 124 - LOT 13.02

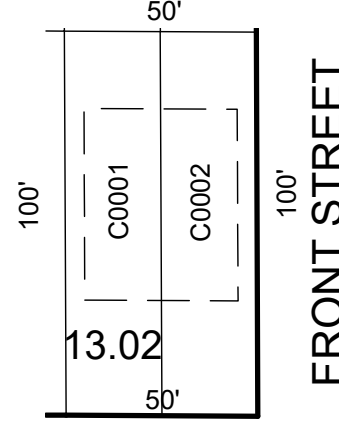


SCALE: 1" = 50'
0.11 Ac± TOTAL

QUAL	FLOOR	SQ. FT	UNIT
C0001	1-2	2048	A
C0002	1-2	2048	B

818 SEVENTH STREET CONDOMINIUMS
BLOCK 125 - LOT 8

SEVENTH STREET

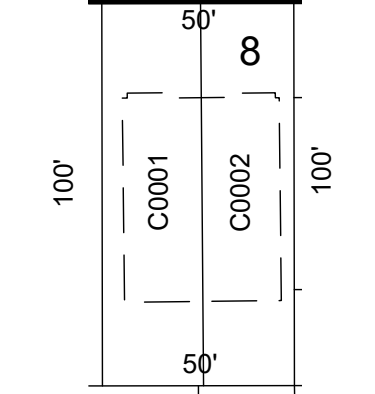


SCALE: 1" = 50'
0.11 Ac± TOTAL

QUAL	FLOOR	SQ. FT	UNIT
C0001	1-2	3003	A
C0002	1-2	3003	B

288 CLARENDON STREET CONDOMINIUMS
BLOCK 126 - LOT 1


SEVENTH STREET

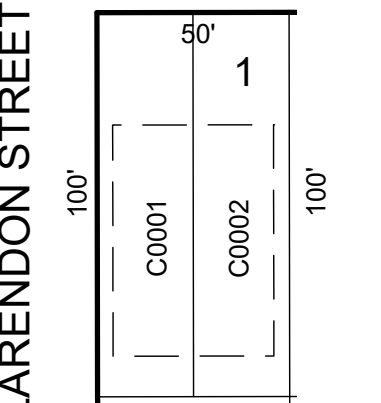

SCALE: 1" = 50'
0.11 Ac± TOTAL

QUAL	FLOOR	SQ. FT	UNIT
C0001	1-2	2630	1
C0002	1-2	2630	2

853 SIXTH STREET CONDOMINIUMS
BLOCK 126 - LOT 13

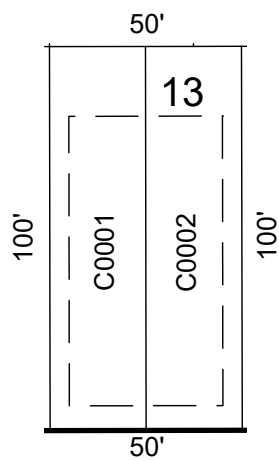


SIXTH STREET
SCALE: 1" = 50'
0.11 Ac± TOTAL

QUAL	FLOOR	SQ. FT	UNIT
C0001	2ST		A
C0002	2ST		B

202 FRONT STREET CONDOMINIUMS
BLOCK 130 - LOT 25

FRONT STREET

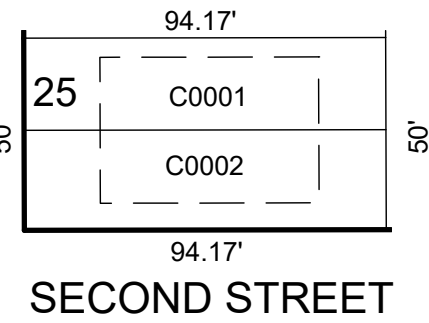


SCALE: 1" = 50'
0.10 Ac± TOTAL

QUAL	FLOOR	SQ. FT	UNIT
C0001	1-2	3025	A
C0002	1-2	3025	B

796 SECOND STREET CONDOMINIUMS
BLOCK 131 - LOT 2


SECOND STREET

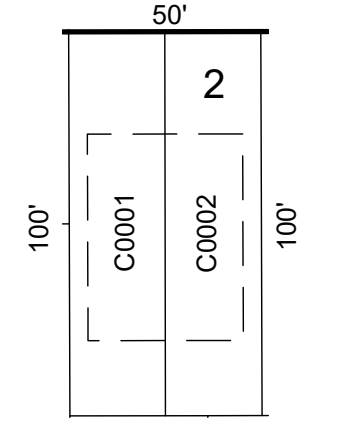

SCALE: 1" = 50'
0.11 Ac± TOTAL

QUAL	FLOOR	SQ. FT	UNIT
C0001	1-2	2767	A
C0002	1-2	2767	B


LIBERTY COURT TOWNHOUSES AT SECAUCUS
CONDOMINIUMS
BLOCK 132 - LOT 6.01

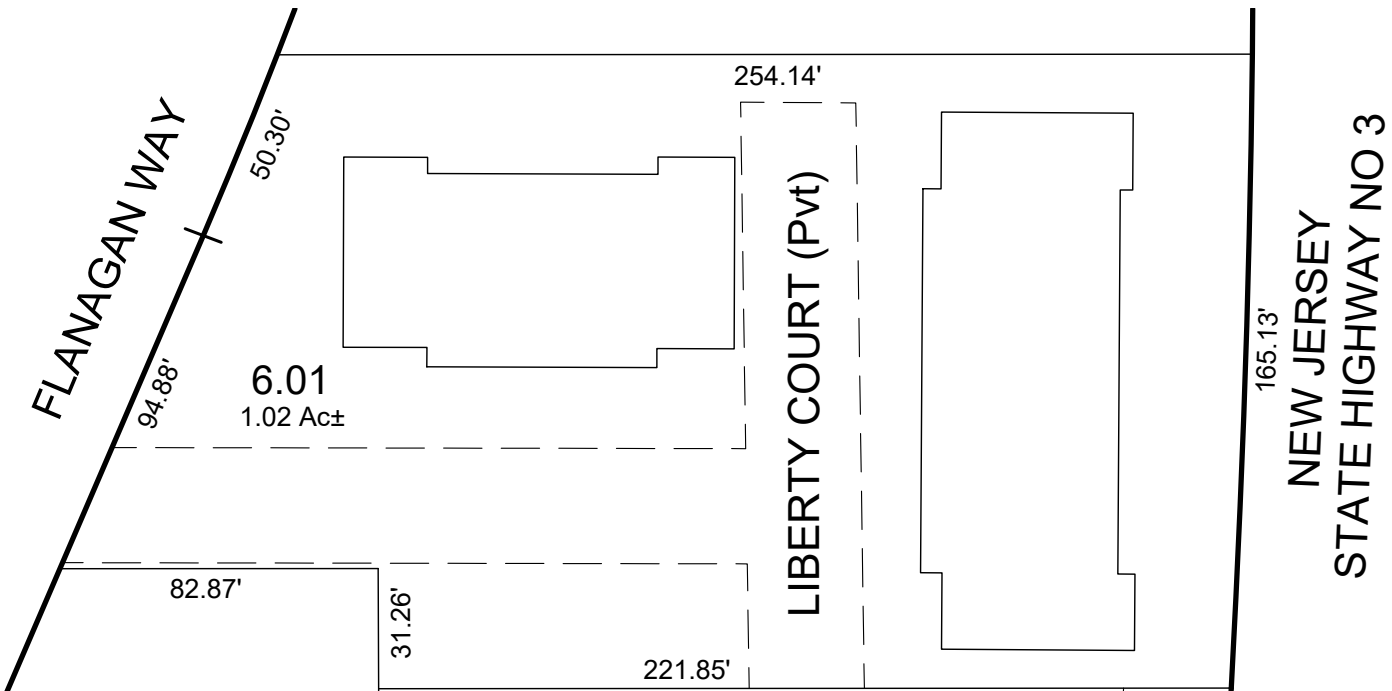

SCALE: 1" = 50'
1.02 Ac± TOTAL

QUAL	FLOOR	SQ. FT	UNIT
C0001	2½ Fls	2600	1
C0002	2½ Fls	2600	2
C0003	2½ Fls	2600	3
C0004	2½ Fls	2600	4
C0005	2½ Fls	2600	5
C0006	2½ Fls	2600	6
C0007	2½ Fls	2600	7
C0008	2½ Fls	2600	8
C0009	2½ Fls	2600	9
C0010	2½ Fls	2600	10
C0011	2½ Fls	2600	11
C0012	2½ Fls	2600	12


269 BORN STREET CONDOMINIUMS
BLOCK 167 - LOT 10

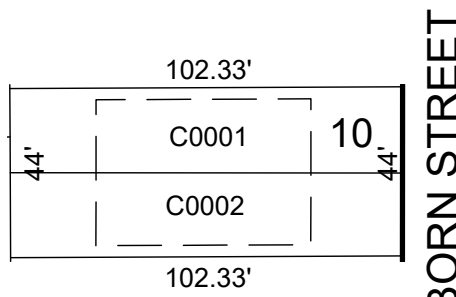

SCALE: 1" = 50'
0.10 Ac± TOTAL

QUAL	FLOOR	SQ. FT	UNIT
C0001	1-2	2894	A
C0002	1-2	2894	B

225 GRACE STREET CONDOMINIUMS
BLOCK 168 - LOT 12

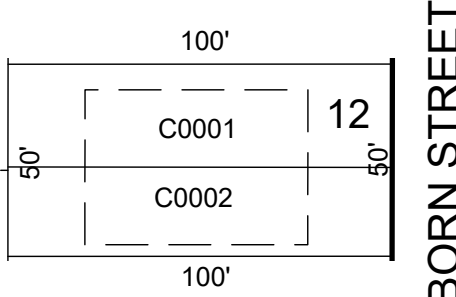

SCALE: 1" = 50'
0.11 Ac± TOTAL

QUAL	FLOOR	SQ. FT	UNIT
C0001	1-2	3003	A
C0002	1-2	3003	B

* THIS SHEET HAS BEEN DRAWN USING COMPUTER AIDED DRAFTING/
DESIGN (CAD/D) AND COORDINATE GEOMETRY (COGO).

REVISIONS				
DATE	BY	LIC.NO	BLOCK	LOT

THIS MAP HAS BEEN GIVEN
A FORMAL CERTIFICATION
BY THE DIVISION OF TAXATION
ON FEBRUARY 1, 2022, SIGNED
BY JESSICA LARNED AND
LATOYA ROBERTSON AND
ASSIGNED SERIAL NUMBER 1127

TAX MAP
TOWN OF SECAUCUS

HUDSON COUNTY
SCALE: AS NOTED

NEW JERSEY
DATE: JUNE 2020

ED CLAY

LICENSED LAND SURVEYOR
NEW JERSEY LICENSE NO. 34842
215 BELLEVUE AVENUE
HAMMONTON, NEW JERSEY 08037
CDA# 24GA27973300

TO SHOW CONDITIONS AS OF JULY 2021

REVISIONS				
DATE	BY	LIC.NO	BLOCK	LOT

SHEET 33

SHEET 33

SHEET 29

SHEET 40

SHEET 30

TAX MAP
TOWN OF SECAUCUS

HUDSON COUNTY
SCALE: 1" = 100'

NEW JERSEY
DATE: JUNE 2021


ED CLAY

LICENSED LAND SURVEYOR
NEW JERSEY LICENSE NO. 34842
215 BELLEVUE AVENUE
HAMMONTON, NEW JERSEY 08037
COA# 24GA27973300


THIS MAP HAS BEEN GIVEN
A FORMAL CERTIFICATION
BY THE DIVISION OF TAXATION
ON FEBRUARY 1, 2022, SIGNED
BY JESSICA LARNED AND
LATOYA ROBERTSON AND
ASSIGNED SERIAL NUMBER 1127

SHEET 35

* THIS SHEET HAS BEEN DRAWN USING COMPUTER AIDED DRAFTING/
DESIGN (CAD/D) AND COORDINATE GEOMETRY (COGO).

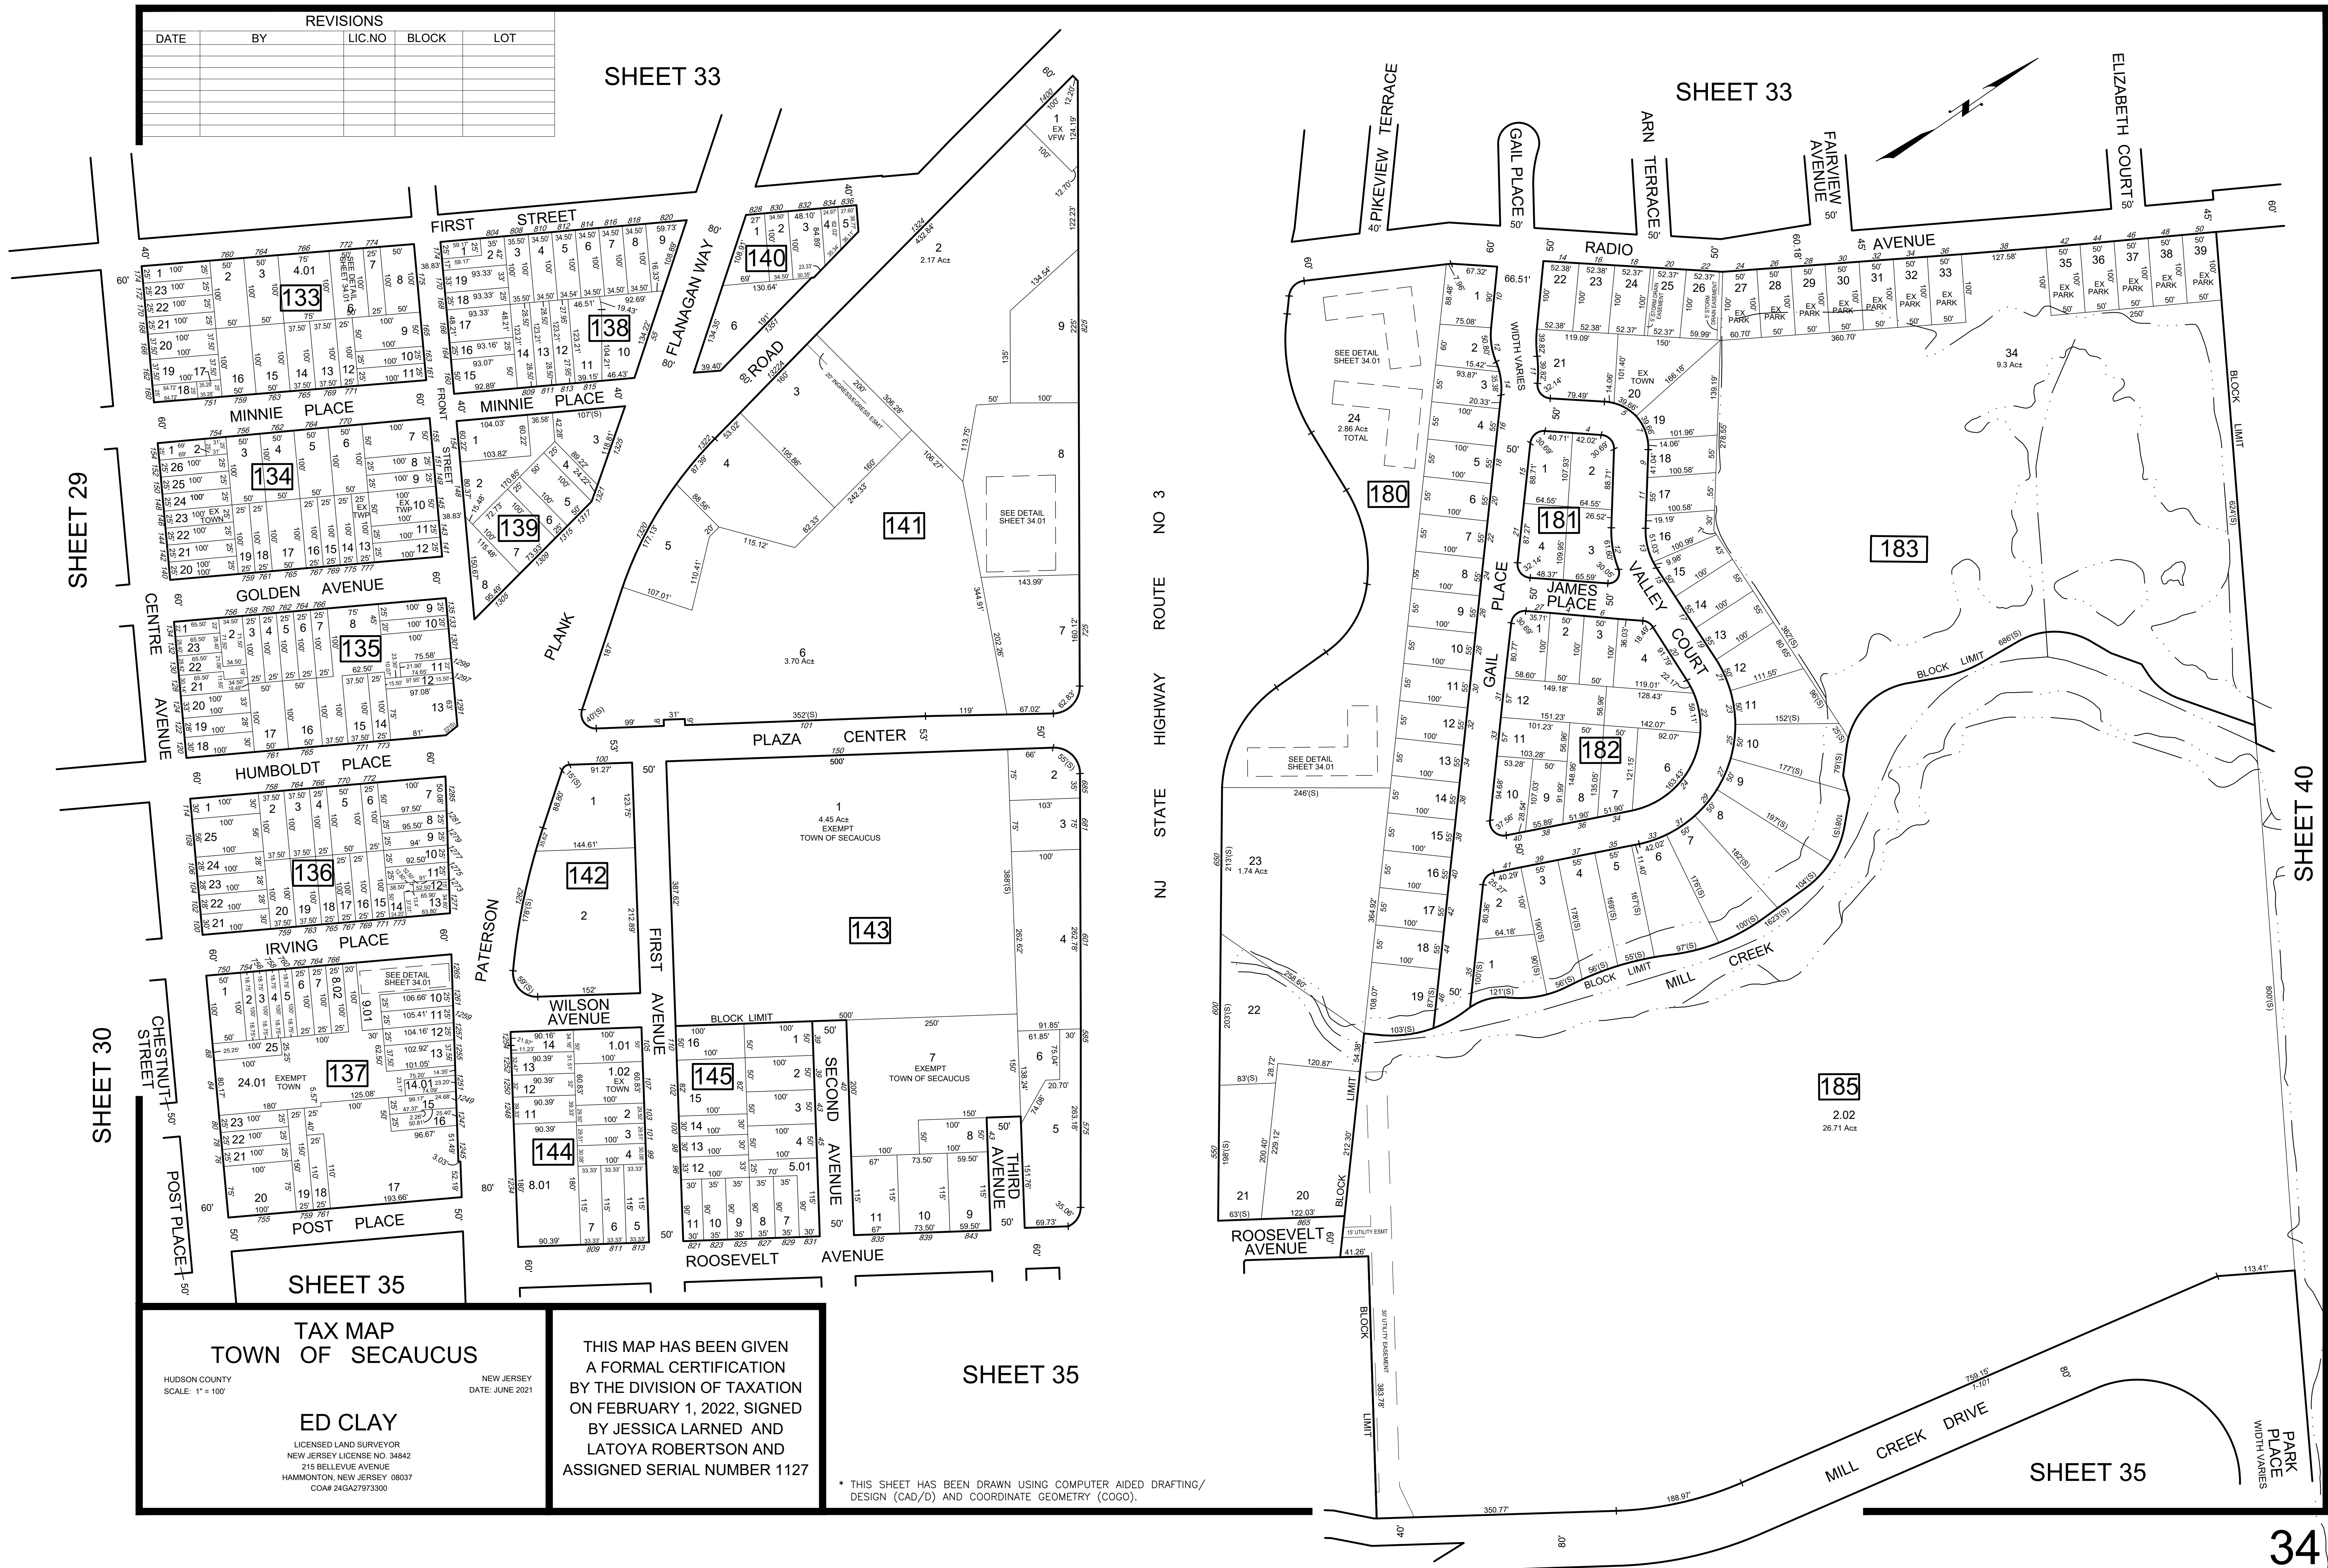


THE PLAZA PROFESSIONAL CENTER
CONDOMINIUMS
BLOCK 137 - LOT 9.01

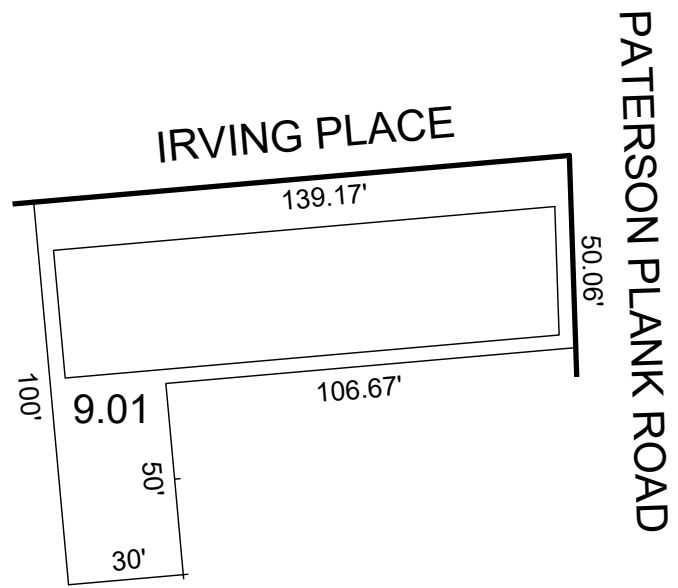

SCALE: 1" = 50'
0.19 Ac± TOTAL

QUAL	FLOOR	SQ_FT
C0101	1ST	3161
C0201	2ND	1564
C0202	2ND	1190
C0203	2ND	1581
C0204	2ND	1156
C0205	2ND	1156
C0301	3RD	1678
C0302	3RD	1619
C0303	3RD	1368
C0304	3RD	1368
C0305	3RD	1156

SECAUCUS PROFESSIONAL
BUILDING CONDOMINIUMS
BLOCK 141 - LOT 8

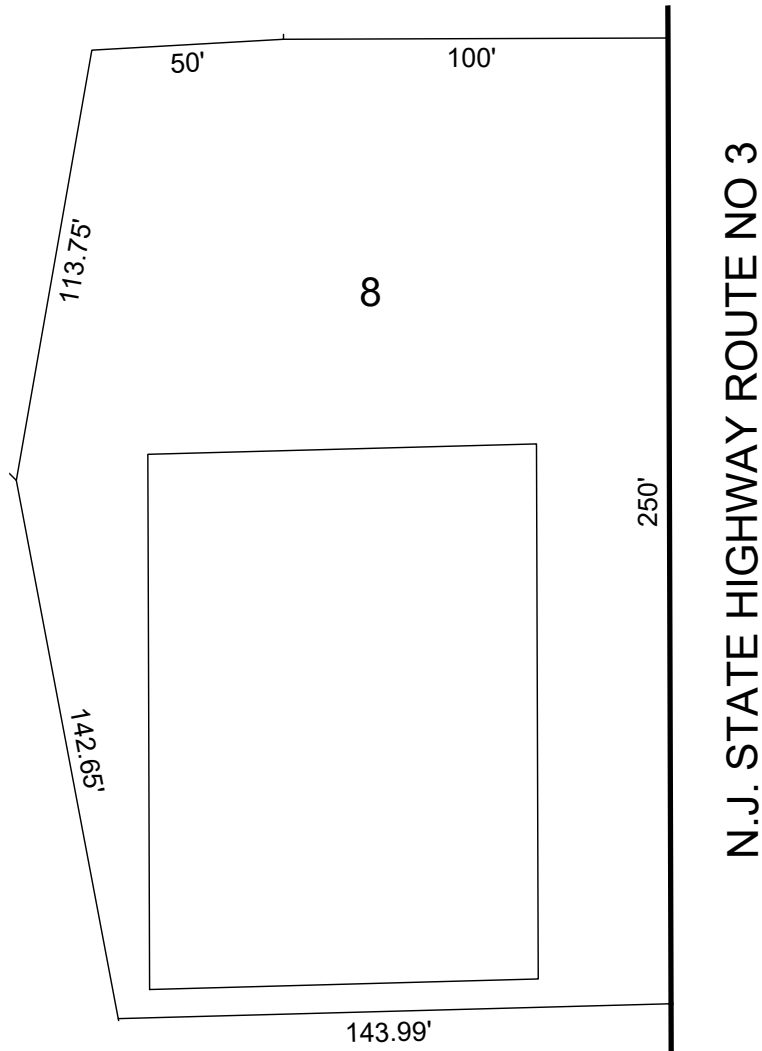


SCALE: 1" = 50'
0.92 Ac± TOTAL

QUAL	FLOOR	SQ_FT
C1010	1st	1427
C1011	1st	1650
C1030	1st	420
C1041	1st	1375
C1042	1st	696
C1043	1st	919
C1044	1st	1365
C1045	1st	704
C1046	1st	398
C1050	1st	1718
C1070	1st	4310
C2010	1st	887
C2011	2nd	669
C2021	2nd	855
C2022	2nd	630
C2030	2nd	1934
C2040	2nd	2592
C2050	2nd	1153
C2060	2nd	4578
C2061	2nd	901

CHATEAU GARDENS CONDOMINIUMS
BLOCK 180 - LOT 24

QUAL	FLOOR	SQ_FT
C1002	Lower	824
C1007	Lower	880
C1008	Lower	834
C1009	Lower	843
C1017	Lower	653
C1018	Lower	653
C1103	1st	824
C1104	1st	824
C1110	1st	880
C1111	1st	834
C1112	1st	843
C1119	1st	653
C1120	1st	653
C1205	2nd	824
C1206	2nd	824
C1214	2nd	880
C1215	2nd	834
C1216	2nd	843
C1221	2nd	653
C1222	2nd	653
C2001	Lower	824
C2002	Lower	653
C2007	Lower	653
C2008	Lower	834
C2009	Lower	843
C2017	Lower	653
C2103	1st	824
C2104	1st	653
C2110	1st	653
C2111	1st	834
C2112	1st	843
C2119	1st	653
C2120	1st	653
C2205	2nd	824
C2206	2nd	653
C2214	2nd	653
C2215	2nd	834
C2216	2nd	843
C2221	2nd	653
C2222	2nd	653
C3001	Lower	824
C3002	Lower	796
C3007	Lower	830
C3008	Lower	878
C3014	Lower	796
C3015	Lower	796
C3020	Lower	796
C3103	1st	824
C3104	1st	796
C3109	1st	830
C3110	1st	878
C3116	1st	796
C3117	1st	796
C3122	1st	796
C3123	1st	824
C3205	2nd	824
C3206	2nd	796
C3211	2nd	830
C3212	2nd	878
C3218	2nd	796
C3219	2nd	796
C3224	2nd	796
C3225	2nd	824

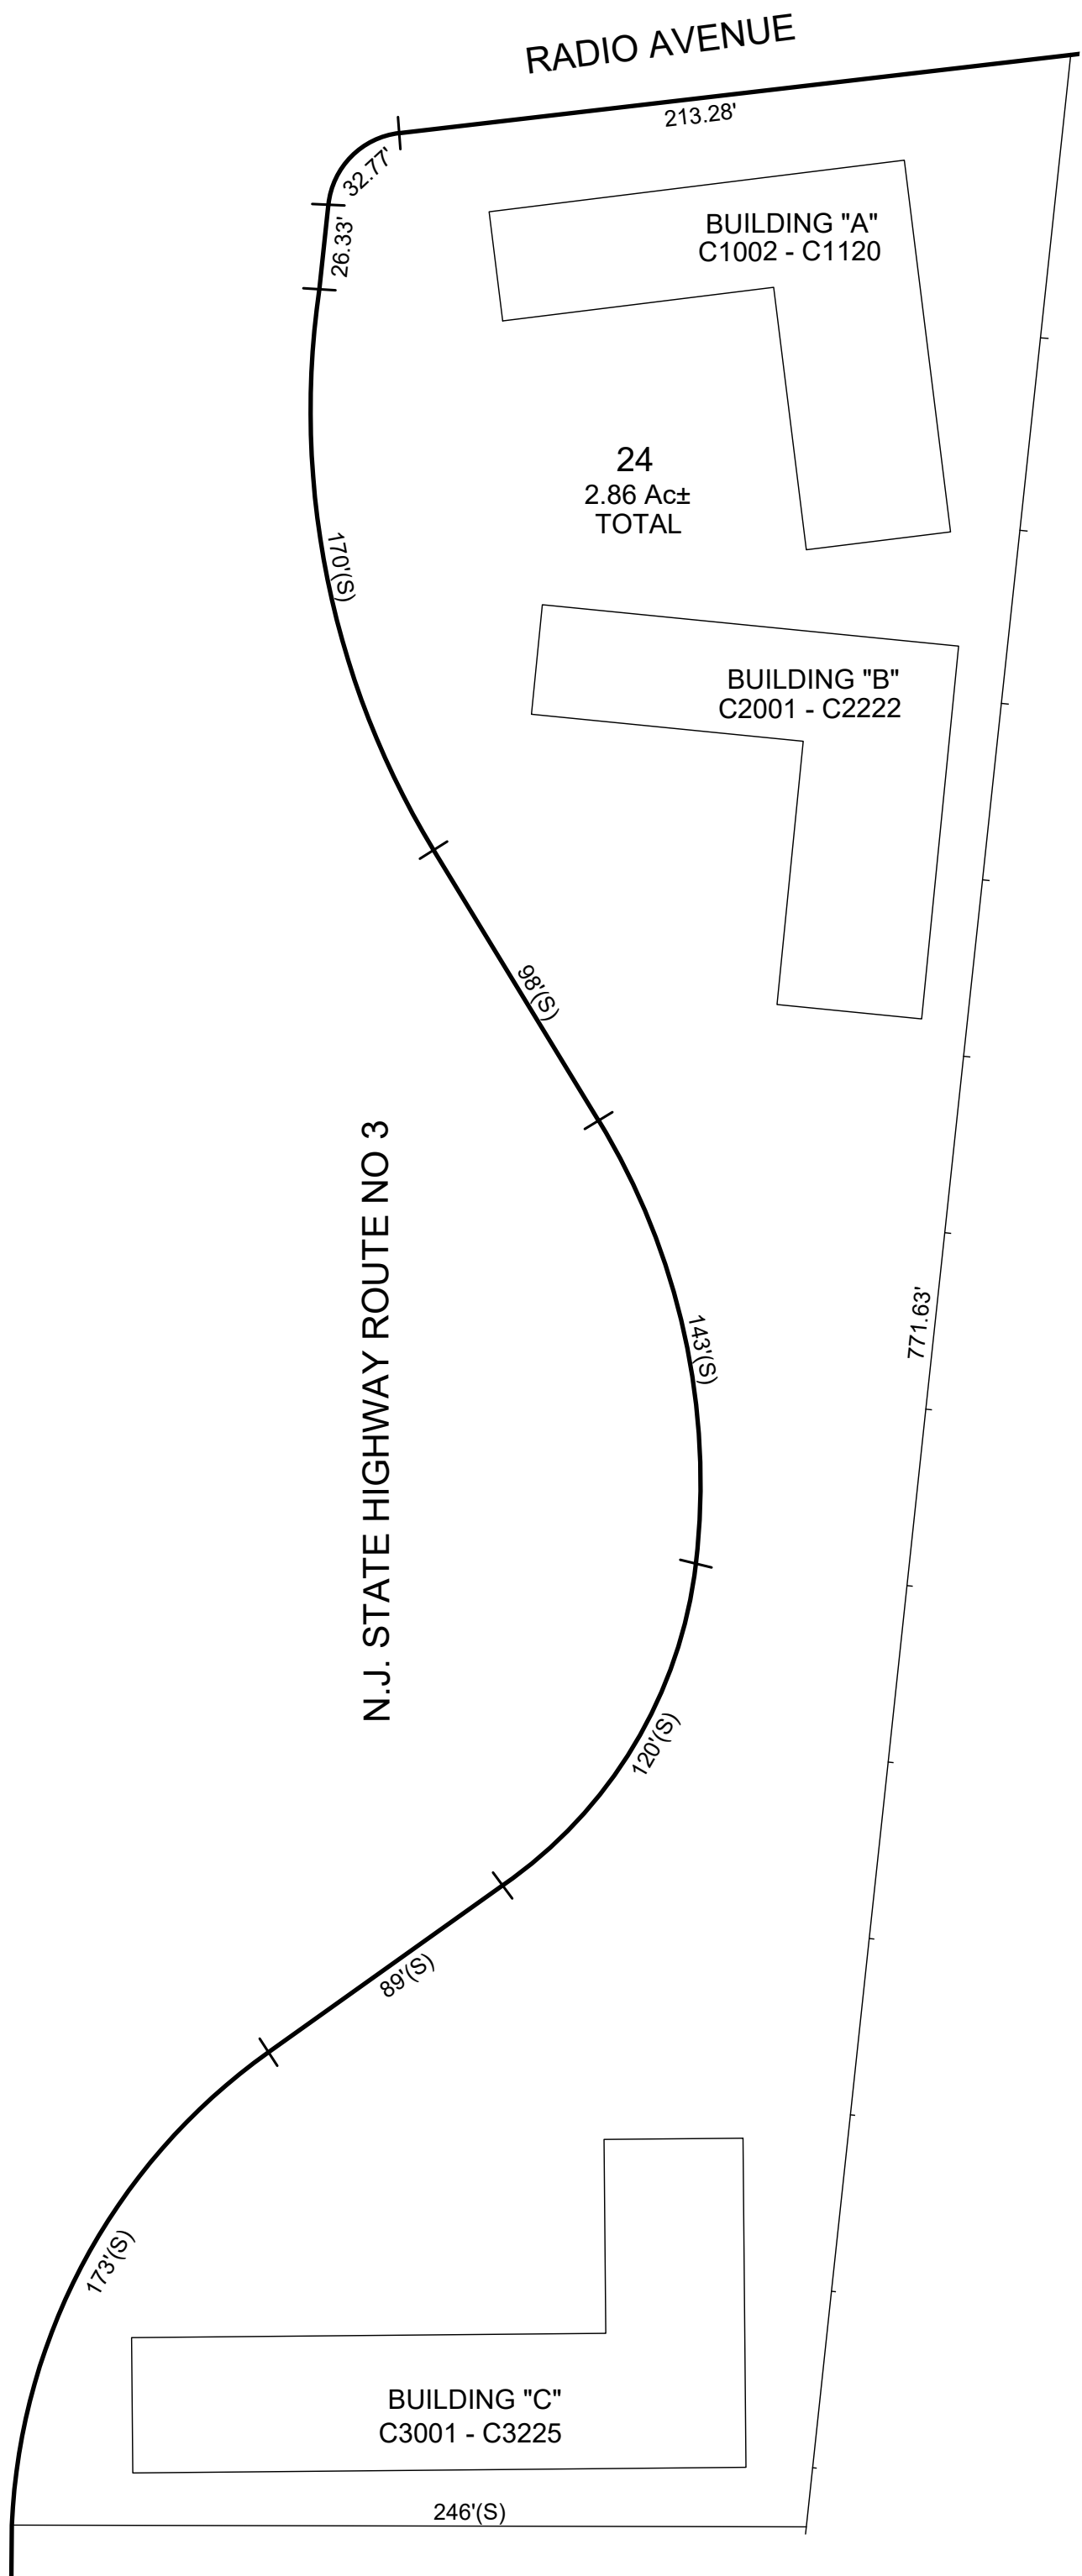

SCALE: 1" = 50'
2.86 Ac± TOTAL

* THIS SHEET HAS BEEN DRAWN USING COMPUTER AIDED DRAFTING/
DESIGN (CAD/D) AND COORDINATE GEOMETRY (COGO).

REVISIONS				
DATE	BY	LIC.NO	BLOCK	LOT

THIS MAP HAS BEEN GIVEN
A FORMAL CERTIFICATION
BY THE DIVISION OF TAXATION
ON FEBRUARY 1, 2022, SIGNED
BY JESSICA LARNED AND
LATOYA ROBERTSON AND
ASSIGNED SERIAL NUMBER 1127

TAX MAP
TOWN OF SECAUCUS


HUDSON COUNTY
SCALE: AS NOTED

NEW JERSEY
DATE: JUNE 2021

ED CLAY

LICENSED LAND SURVEYOR
NEW JERSEY LICENSE NO. 34842
215 BELLEVUE AVENUE
HAMMONTON, NEW JERSEY 08037
COA# 24GA27973300

TO SHOW CONDITIONS AS OF JULY 2021

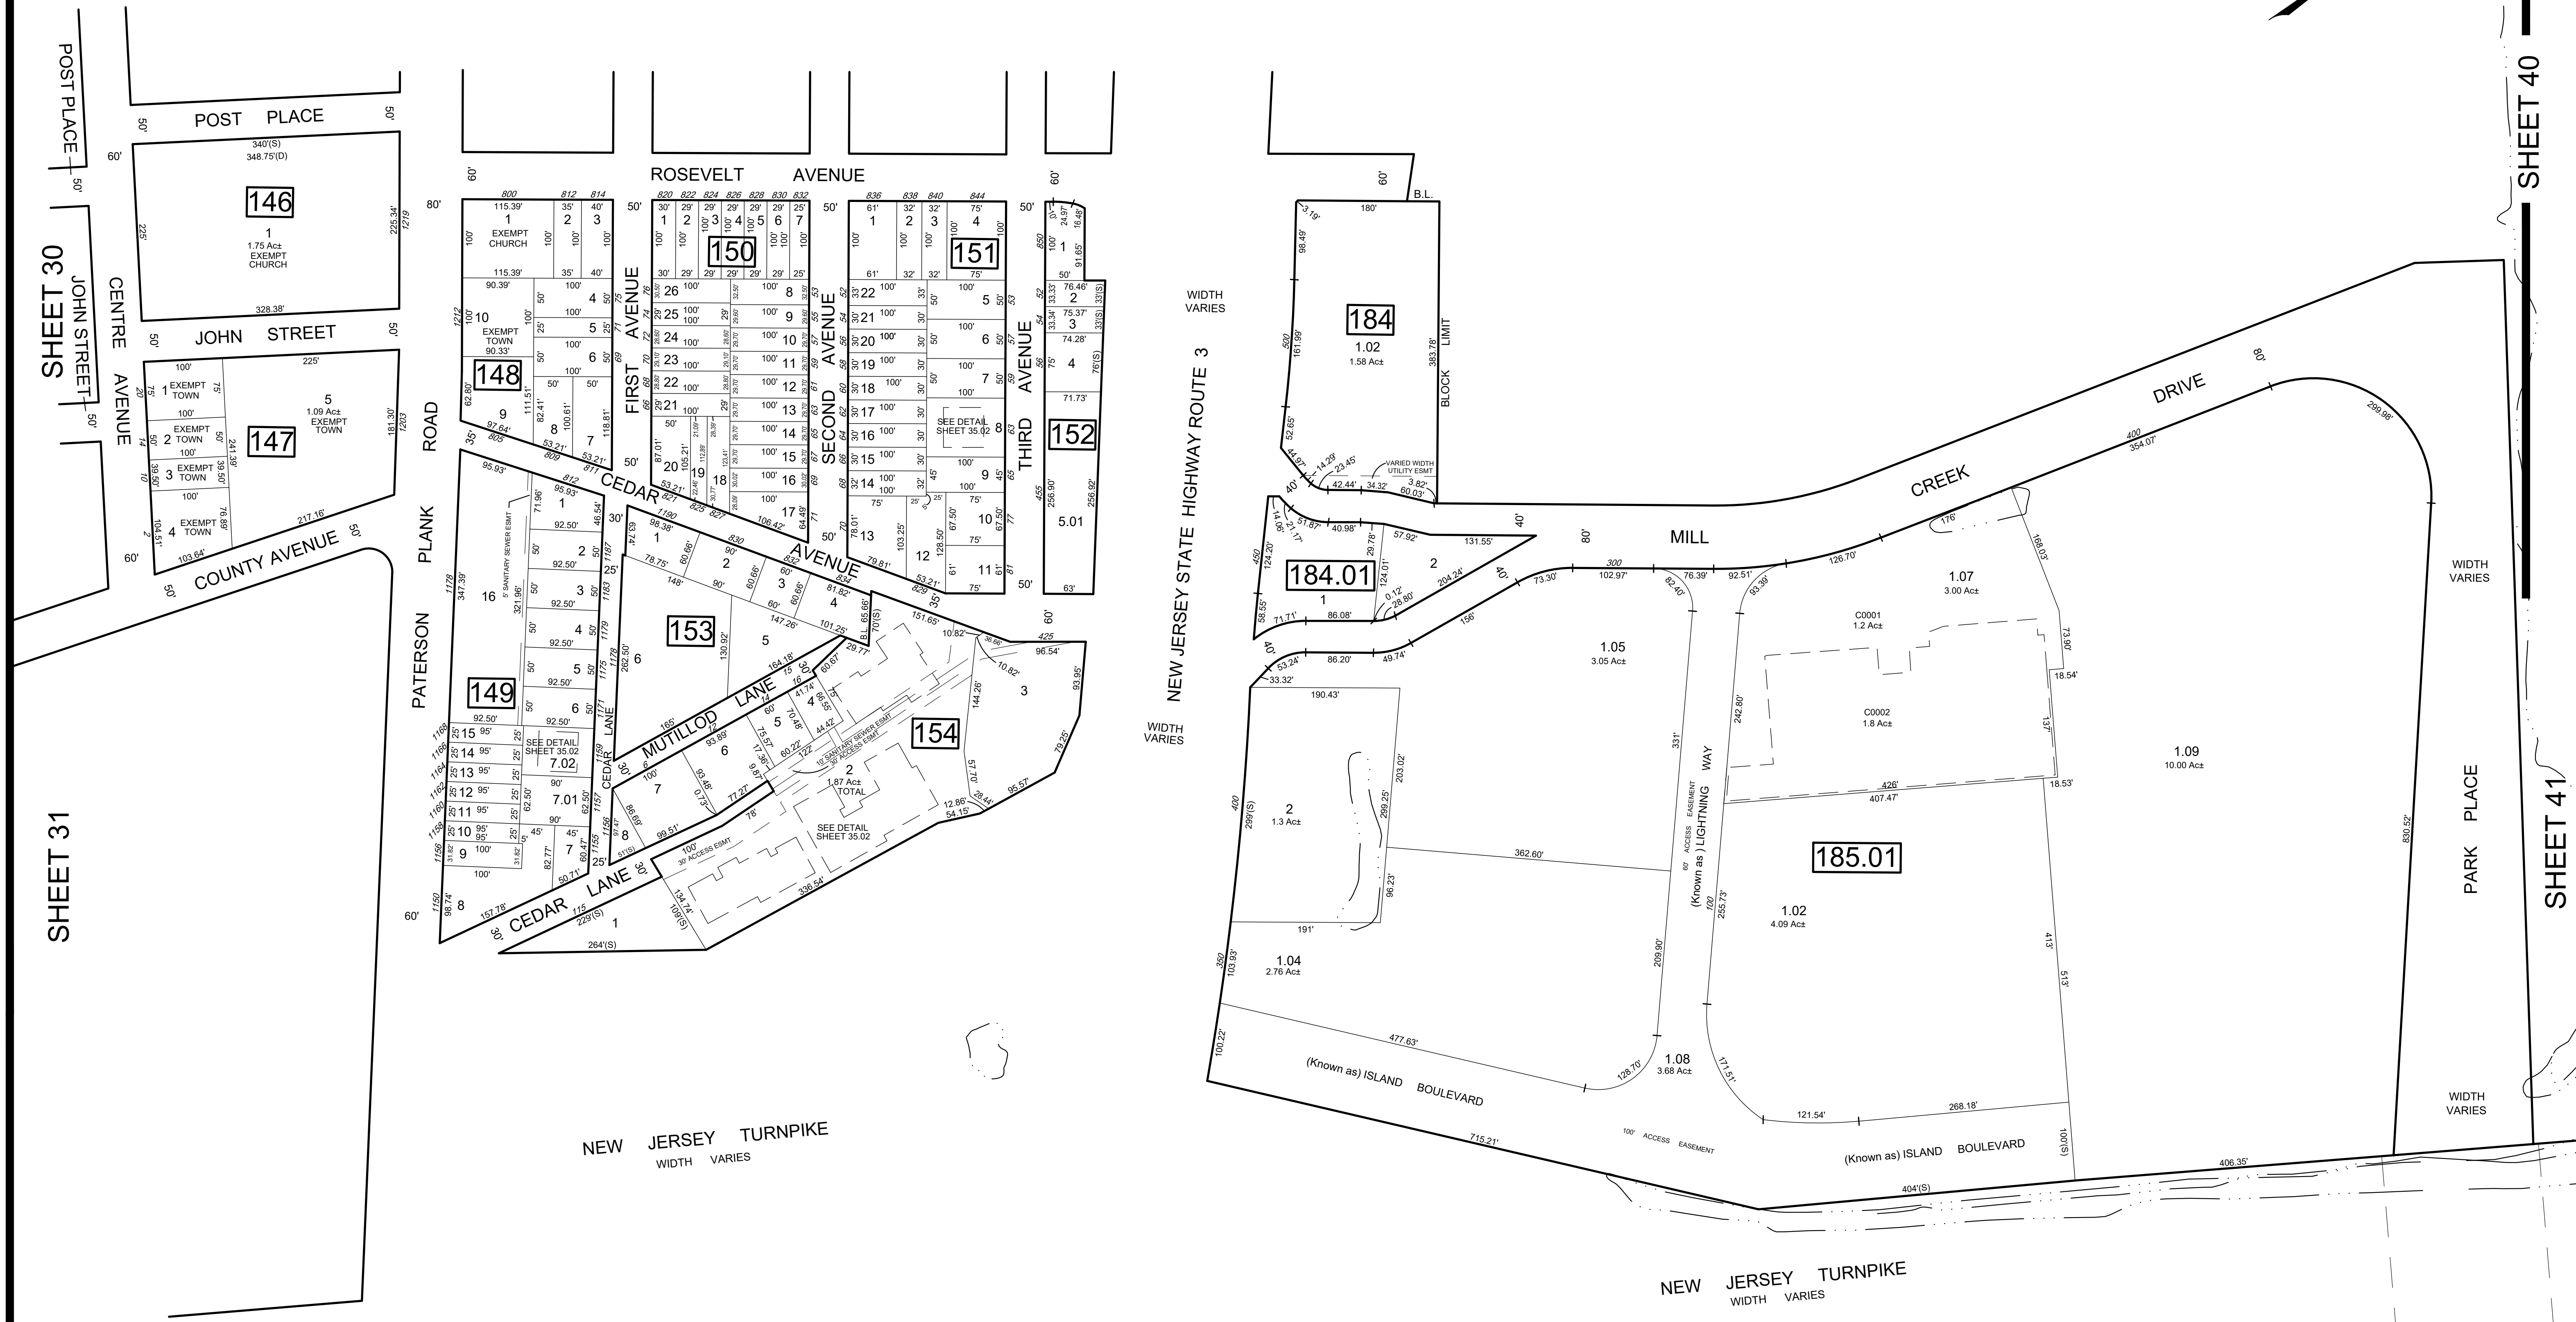

* THIS SHEET HAS BEEN DRAWN USING COMPUTER AIDED DRAFTING/ DESIGN (CAD/D) AND COORDINATE GEOMETRY (COGO).

REVISIONS				
DATE	BY	LIC.NO	BLOCK	LOT


THIS MAP HAS BEEN GIVEN A FORMAL CERTIFICATION BY THE DIVISION OF TAXATION ON FEBRUARY 1, 2022, SIGNED BY JESSICA LARNED AND LATOYA ROBERTSON AND ASSIGNED SERIAL NUMBER 1127

TAX MAP
TOWN OF SECAUCUS

HUDSON COUNTY
SCALE: 1" = 100'


NEW JERSEY
DATE: JUNE 2021

ED CLAY
LICENSED LAND SURVEYOR
NEW JERSEY LICENSE NO. 34842
215 BELLEVUE AVENUE
HAMMONTON, NEW JERSEY 08037
CO# 24GA27973300

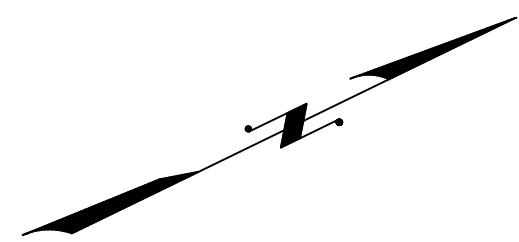

SHEET 36

SHEET 41

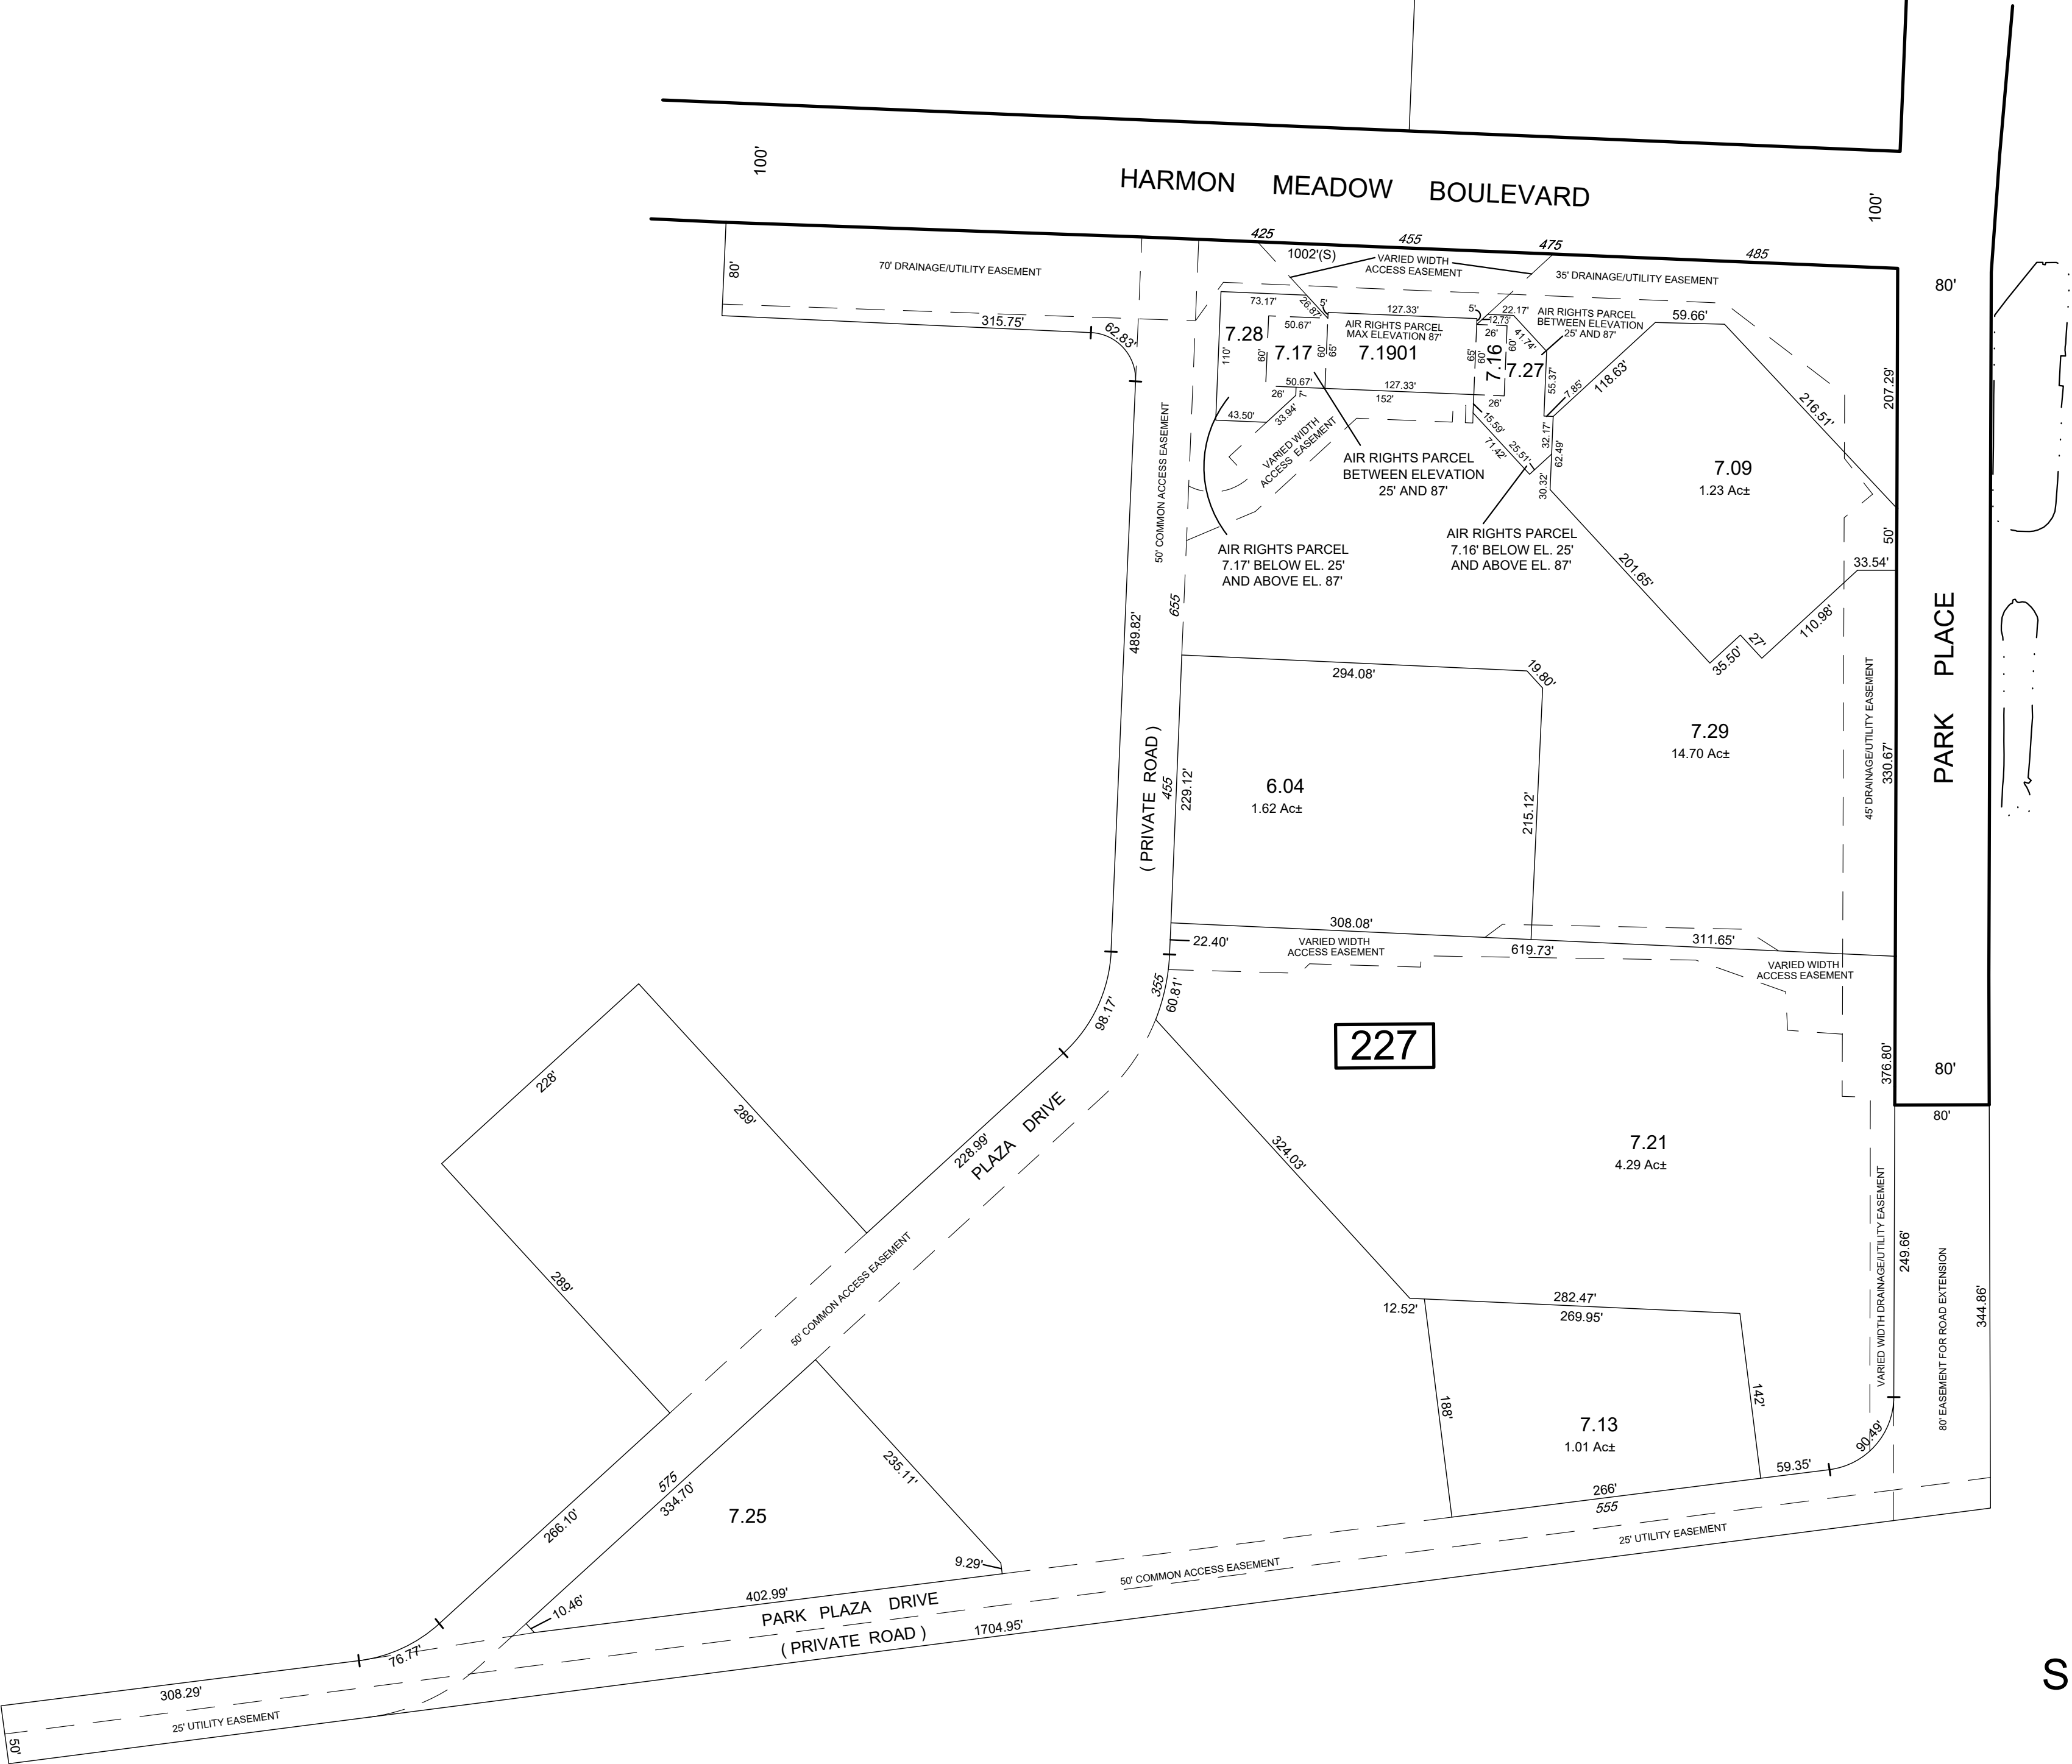

SHEET 42

SHEET 37

* THIS SHEET HAS BEEN DRAWN USING COMPUTER AIDED DRAFTING/ DESIGN (CAD/D) AND COORDINATE GEOMETRY (COGO).

REVISIONS				
DATE	BY	LIC.NO	BLOCK	LOT

THIS MAP HAS BEEN GIVEN
A FORMAL CERTIFICATION
BY THE DIVISION OF TAXATION
ON FEBRUARY 1, 2022, SIGNED
BY JESSICA LARNED AND
LATOYA ROBERTSON AND
ASSIGNED SERIAL NUMBER 1127

TAX MAP
TOWN OF SECAUCUS

HUDSON COUNTY
SCALE: 1" = 100'


NEW JERSEY
DATE: JUNE 2021

ED CLAY

LICENSED LAND SURVEYOR
NEW JERSEY LICENSE NO. 34842
215 BELLEVUE AVENUE
HAMMONTON, NEW JERSEY 08037
CO.# 24GA27973300


TO SHOW CONDITIONS AS OF JULY 2021

115 CEDAR LANE CONDOMINIUMS
BLOCK 149 - LOT 7.02

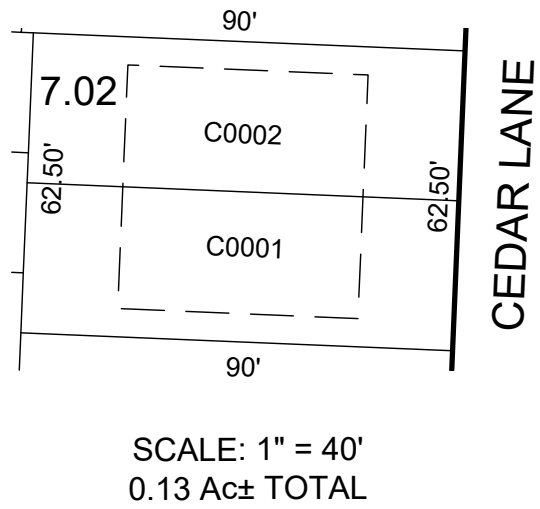


QUAL	FLOOR	SQ_FT
C0001	3 FLS	3149
C0002	3 FLS	3149

63 THIRD AVENUE CONDOMINIUMS
BLOCK 151- LOT 8

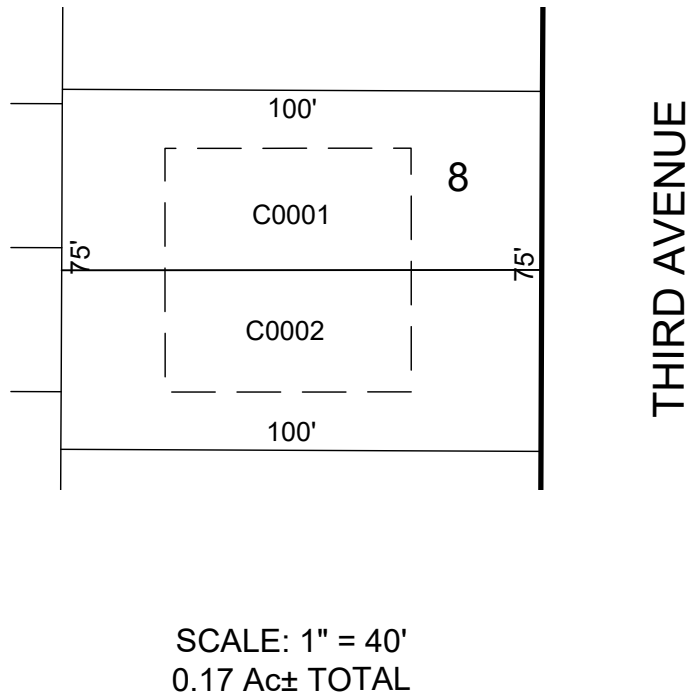

QUAL	FLOOR	UNIT	SQ_FT
C0001	1-2	A	3168
C0002	1-2	B	3168

GREEN VALLEY GARDENS CONDOMINIUMS
BLOCK 154 - LOT 2

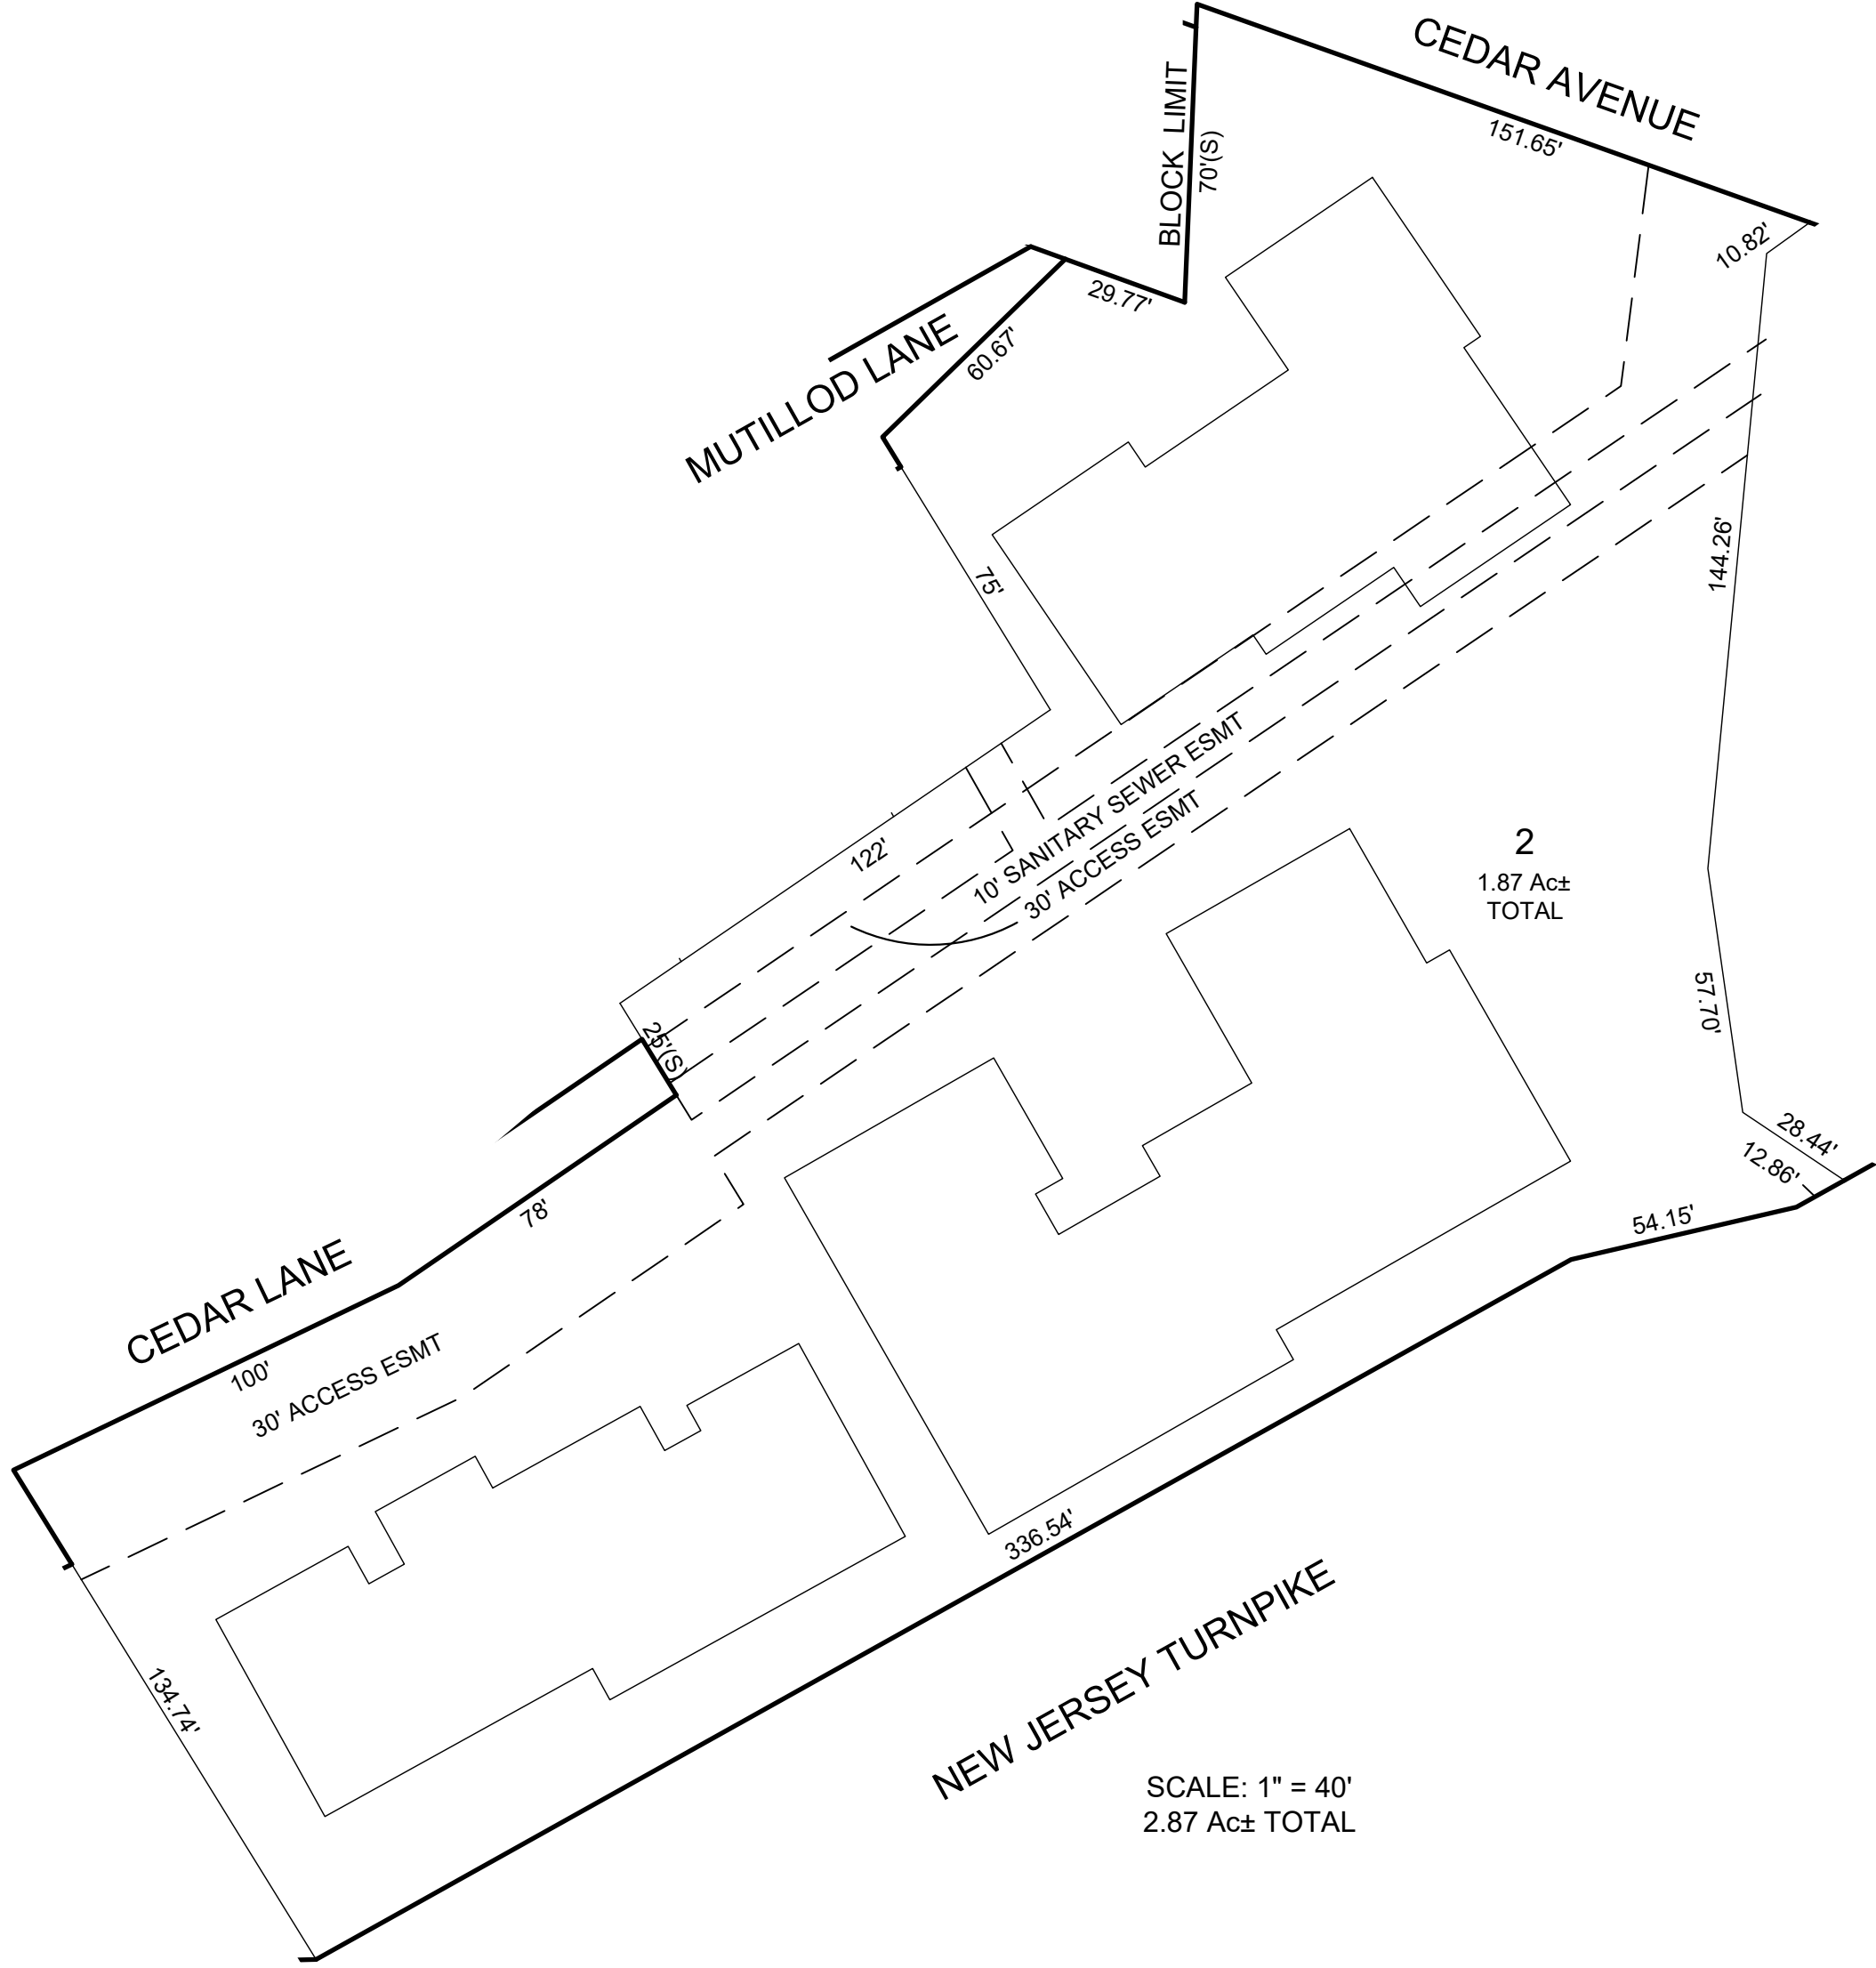

QUAL	FLOOR	SQ_FT
C0001	1	1429
C0002	2	1429
C0003	3	1429
C0004	1	1429
C0005	2	1429
C0006	3	1429
C0007	1	1429
C0008	2	1429
C0009	3	1429
C0010	1	1429
C0011	2	1429
C0012	3	1429
C0013	1	1429
C0014	2	1429
C0015	3	1285
C0016	1	1302
C0017	2	1302
C0018	3	1302
C0019	1	1295
C0020	2	1295
C0021	3	1295
C0022	1	1295
C0023	2	1295
C0024	3	1295
C0025	1	1285
C0026	2	1285
C0027	3	1285
C0028	1	1302
C0029	2	1302
C0030	3	1302
C0031	1	1295
C0032	2	1295
C0033	3	1295
C0034	1	1295
C0035	2	1295
C0036	3	1295
C0037	1	1287
C0038	2	1287
C0039	3	1287
C0040	1	1287
C0041	2	1287
C0042	3	1287

* THIS SHEET HAS BEEN DRAWN USING COMPUTER AIDED DRAFTING/
DESIGN (CAD/D) AND COORDINATE GEOMETRY (COCO).

REVISIONS				
DATE	BY	LIC.NO	BLOCK	LOT

THIS MAP HAS BEEN GIVEN
A FORMAL CERTIFICATION
BY THE DIVISION OF TAXATION
ON FEBRUARY 1, 2022, SIGNED
BY JESSICA LARNED AND
LATOYA ROBERTSON AND
ASSIGNED SERIAL NUMBER 1127

TAX MAP
TOWN OF SECAUCUS


HUDSON COUNTY
SCALE: AS NOTED

NEW JERSEY
DATE: JUNE 2021

ED CLAY

LICENSED LAND SURVEYOR
NEW JERSEY LICENSE NO. 34842
215 BELLEVUE AVENUE
HAMMONTON, NEW JERSEY 08037
CDA# 24GA27973300

TO SHOW CONDITIONS AS OF JULY 2021

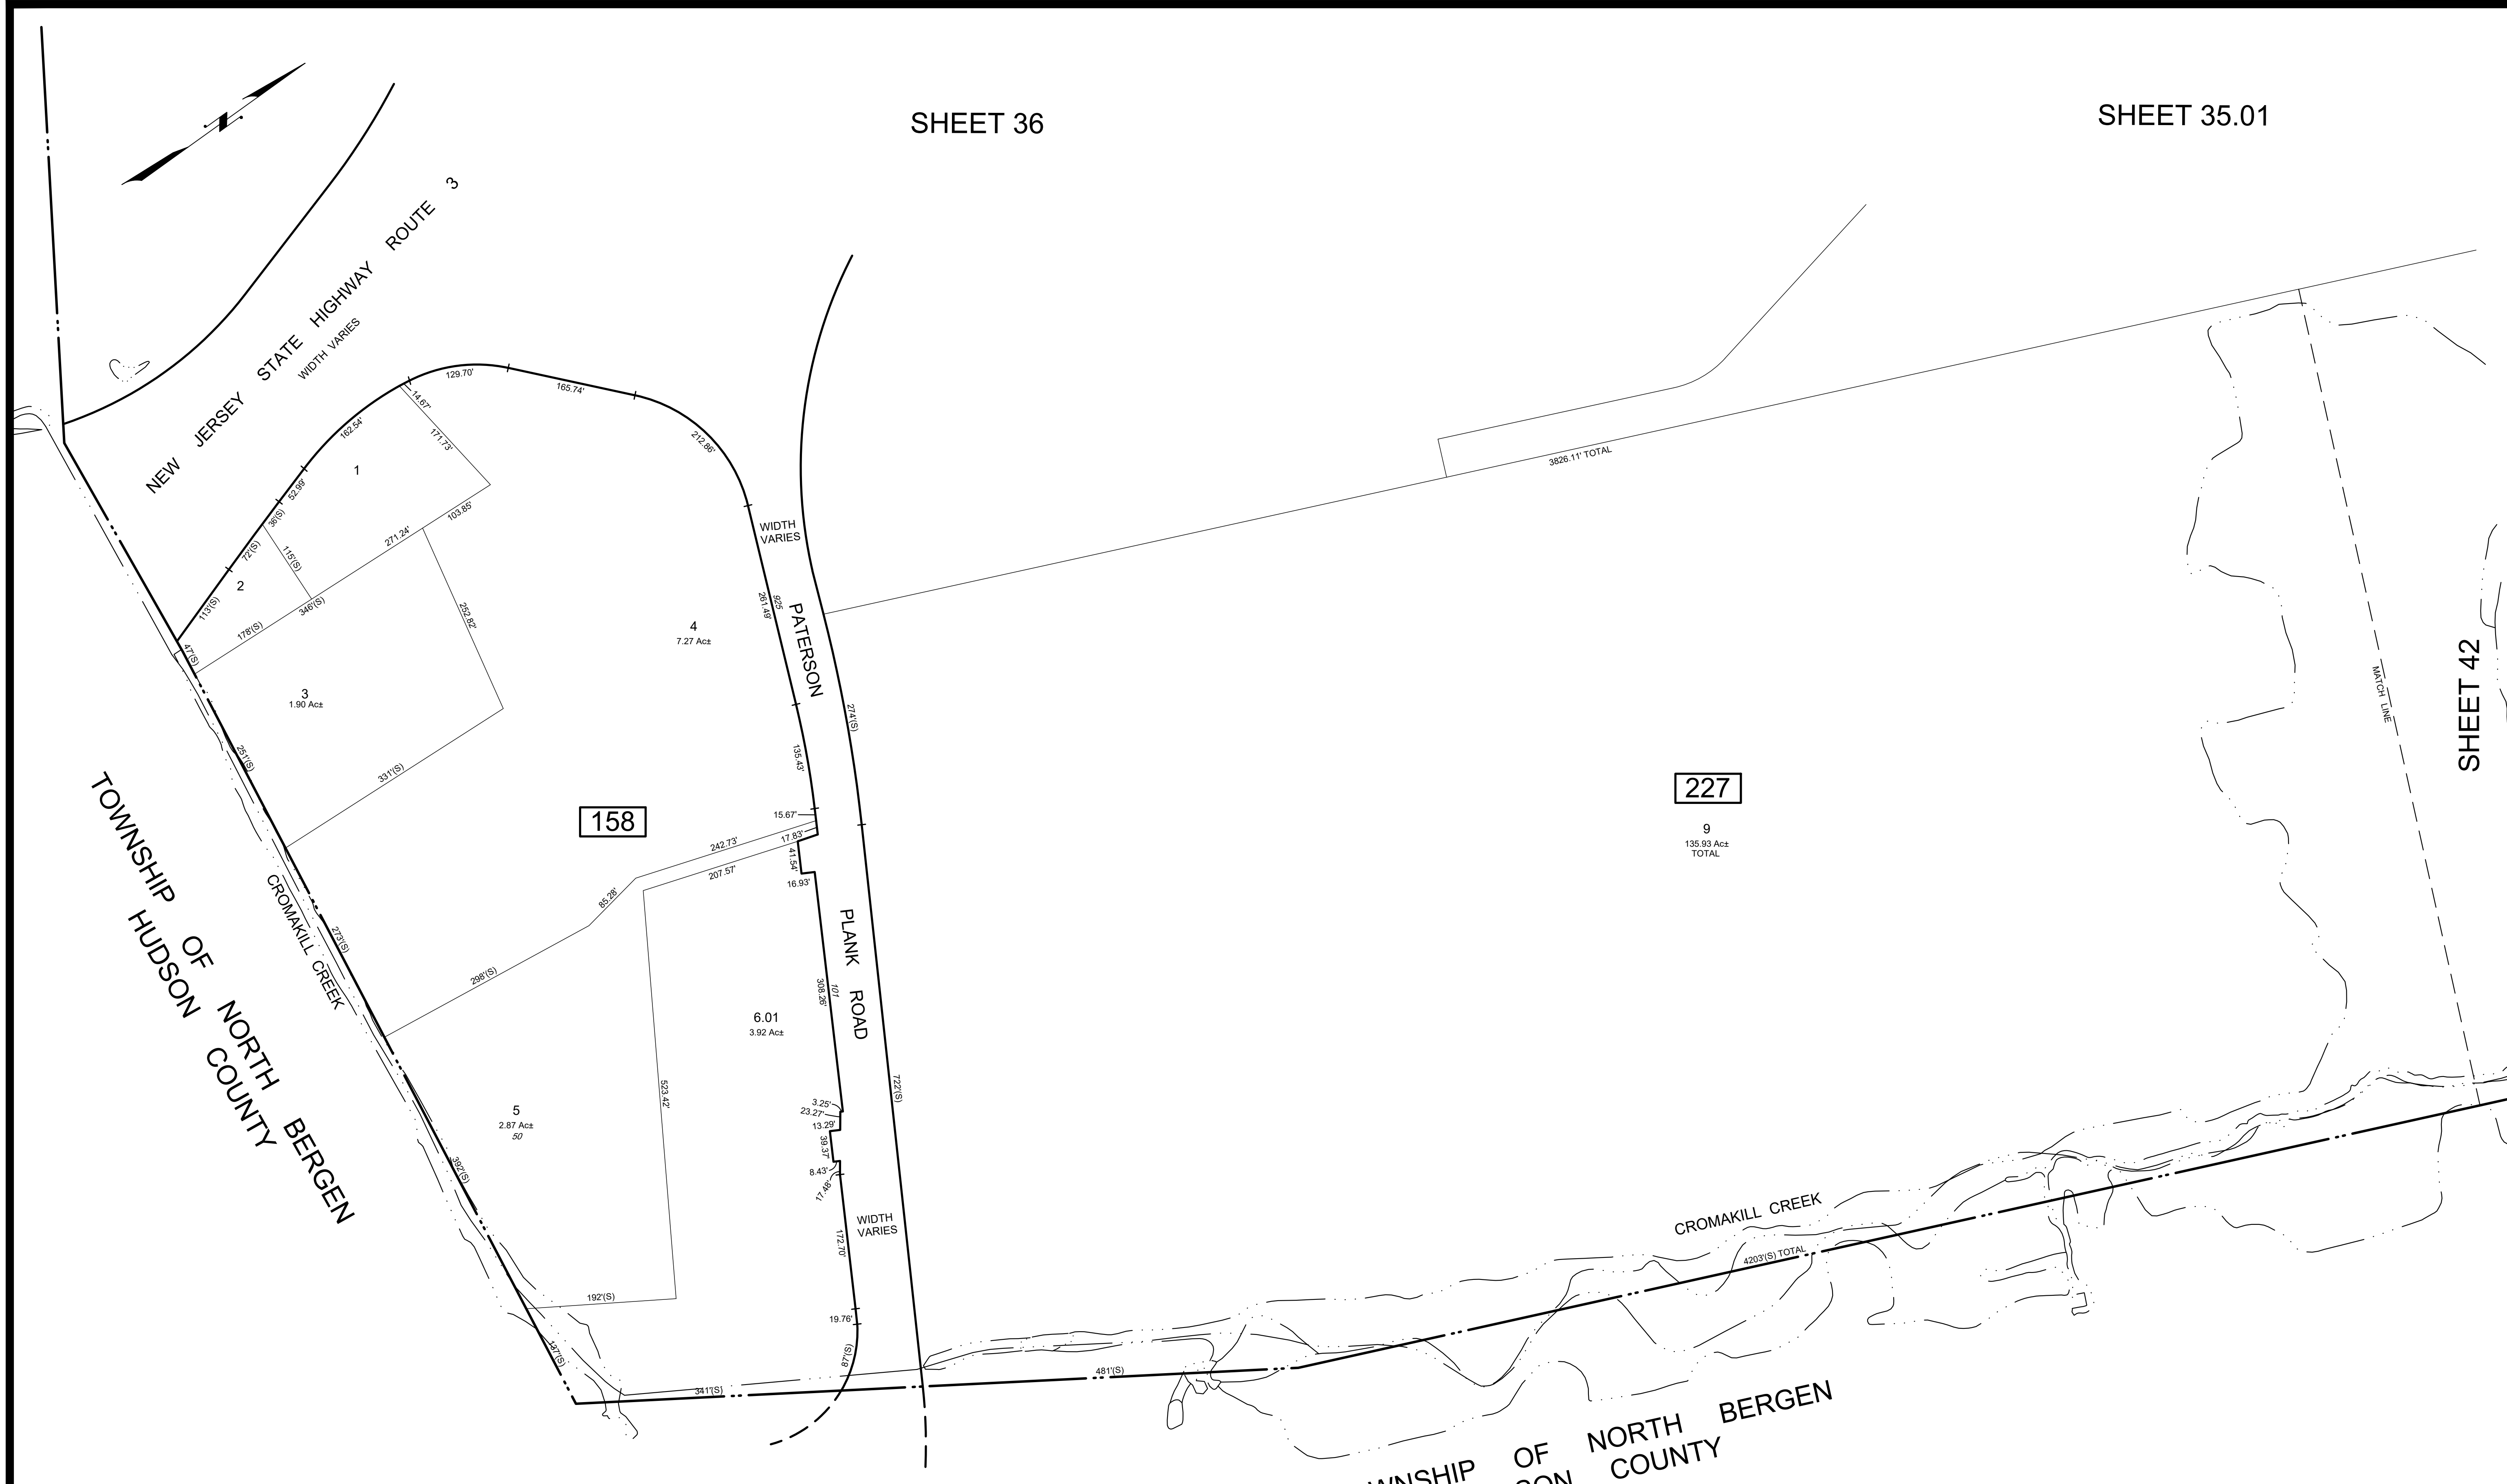

* THIS SHEET HAS BEEN DRAWN USING COMPUTER AIDED DRAFTING/ DESIGN (CAD/D) AND COORDINATE GEOMETRY (COGO).

REVISIONS				
DATE	BY	LIC.NO	BLOCK	LOT

THIS MAP HAS BEEN GIVEN
A FORMAL CERTIFICATION
BY THE DIVISION OF TAXATION
ON FEBRUARY 1, 2022, SIGNED
BY JESSICA LARNED AND
LATOYA ROBERTSON AND
ASSIGNED SERIAL NUMBER 1127

TAX MAP
TOWN OF SECAUCUS


HUDSON COUNTY
SCALE: 1" = 100'

ED CLAY
LICENSED LAND SURVEYOR
NEW JERSEY LICENSE NO. 34842
215 BELLEVUE AVENUE
HAMMONTON, NEW JERSEY 08037
CDA# 24GA27973300

NEW JERSEY
DATE: JUNE 2021

TO SHOW CONDITIONS AS OF DECEMBER 2021

8 KIESEWETTER LANE
CONDOMINIUMS
BLOCK 193 - LOT 2.02

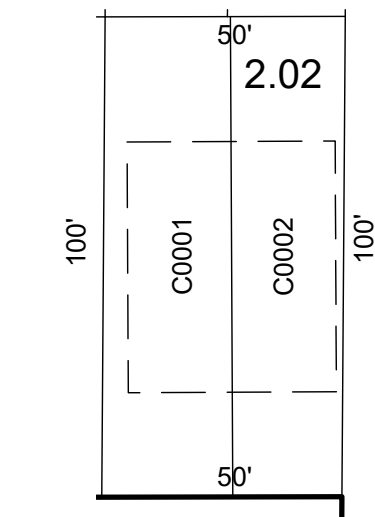


KIESEWETTER LANE

SCALE: 1" = 40'
0.11 Ac± TOTAL

QUAL	FLOOR	SQ. FT	UNIT
C0001	1-3	2599	1
C0002	1-3	2599	2

6 KIESEWETTER LANE
CONDOMINIUMS
BLOCK 193 - LOT 2.03

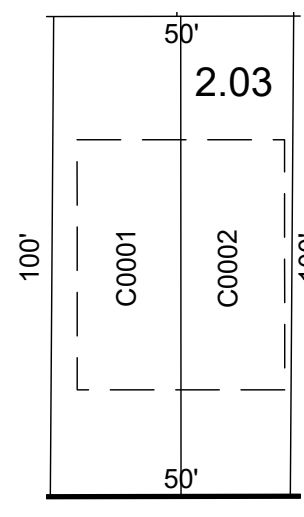


KIESEWETTER LANE

SCALE: 1" = 40'
0.11 Ac± TOTAL

QUAL	FLOOR	SQ. FT	UNIT
C0001	1-3	2599	1
C0002	1-3	2599	2

4 KIESEWETTER LANE
CONDOMINIUMS
BLOCK 193 - LOT 2.04

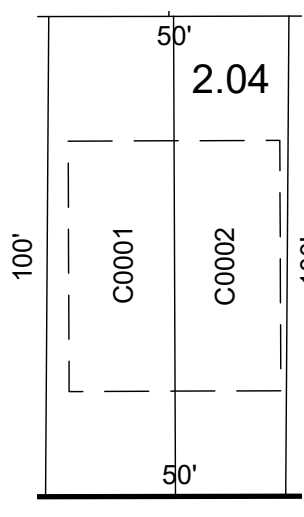


KIESEWETTER LANE

SCALE: 1" = 40'
0.11 Ac± TOTAL

QUAL	FLOOR	SQ. FT	UNIT
C0001	1-3	2599	1
C0002	1-3	2599	2

1624 PATERSON PLANK ROAD
CONDOMINIUMS
BLOCK 193 - LOT 2.05

PATERSON PLANK RD

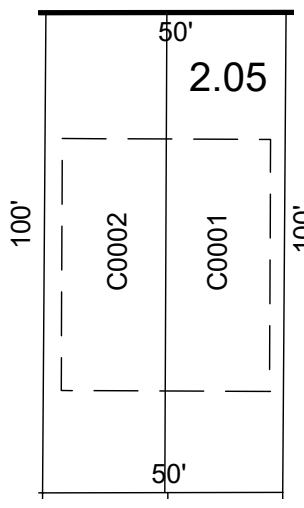


SCALE: 1" = 40'
0.11 Ac± TOTAL

QUAL	FLOOR	SQ. FT	UNIT
C0001	1-3	2599	1
C0002	1-3	2599	2

1622 PATERSON PLANK ROAD
CONDOMINIUMS
BLOCK 193 - LOT 2.06


PATERSON PLANK RD

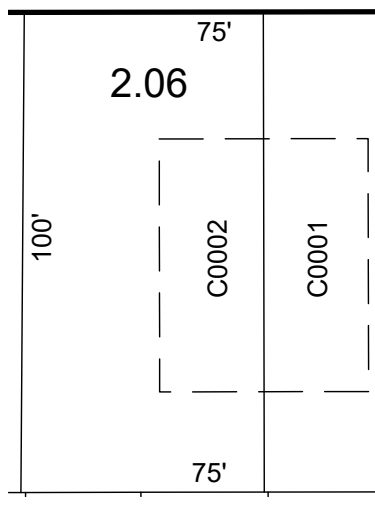

SCALE: 1" = 40'
0.17 Ac± TOTAL

QUAL	FLOOR	SQ. FT	UNIT
C0001	1-3	2599	1
C0002	1-3	2599	2


MEADOW CREST CONDOMINIUMS
BLOCK 193 - LOT 15.02

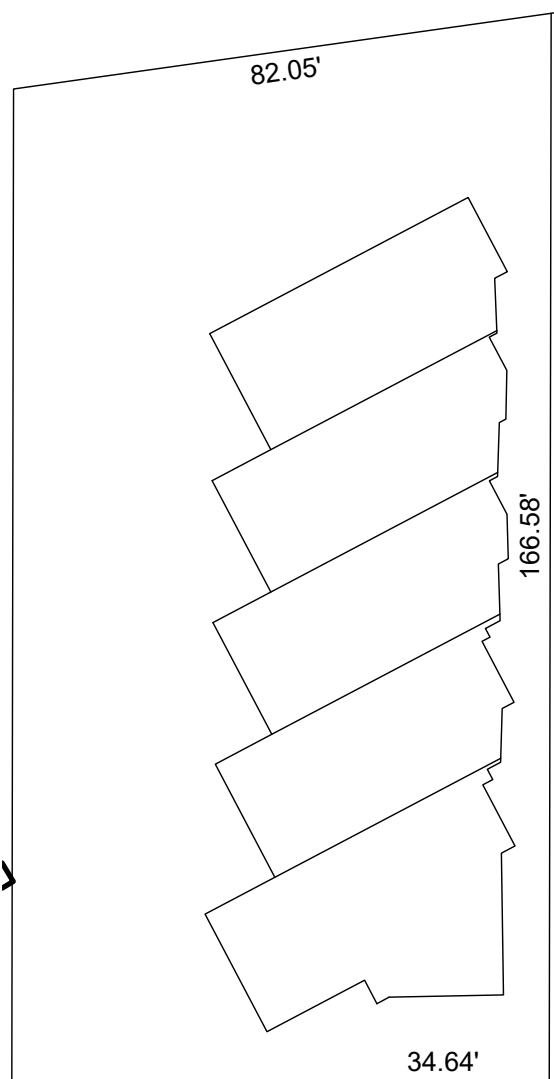

QUAL	FLOOR	SQ. FT	UNIT
C0001	1-2	1932	A
C0002	1-2	1592	B
C0003	1-2	1626	C
C0004	1-2	1626	D
C0005	1-2	1592	E

SCALE: 1" = 30'
0.51 Ac± TOTAL


1135-1137 FARM ROAD
CONDOMINIUMS
BLOCK 193 - LOT 23.01

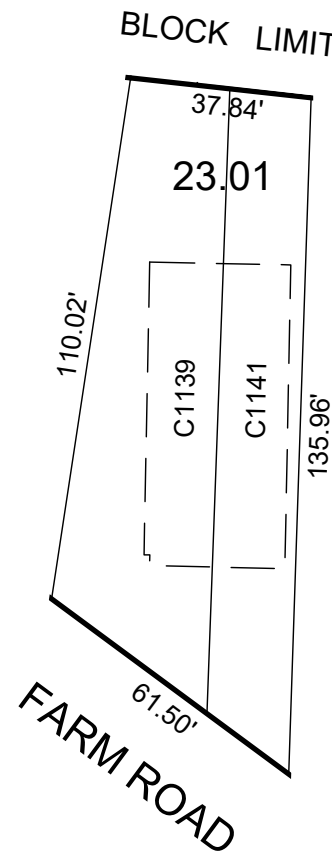

SCALE: 1" = 40'
0.12 Ac± TOTAL

QUAL	UNIT	FLOOR	SQ. FT
C0001	1	1-2	1624
C0002	2	1-2	1624


1139-1141 FARM ROAD
CONDOMINIUMS
BLOCK 193 - LOT 23.02

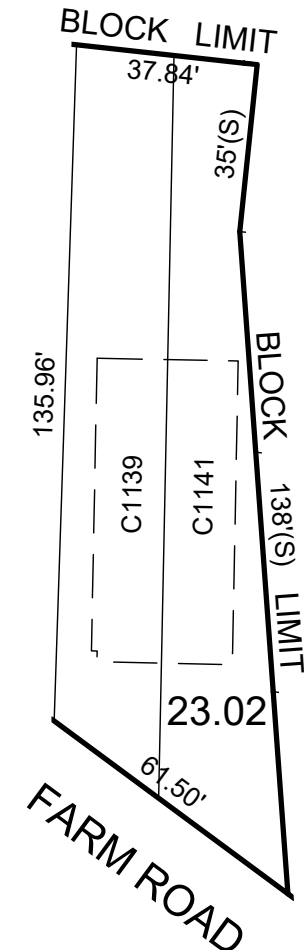

SCALE: 1" = 40'
0.14 Ac± TOTAL

QUAL	UNIT	FLOOR	SQ. FT
C1139	1139	1-2	1624
C1141	1141	1-2	1624

RIVER ESTATES CONDOMINIUMS
BLOCK 195 - LOT 2.02

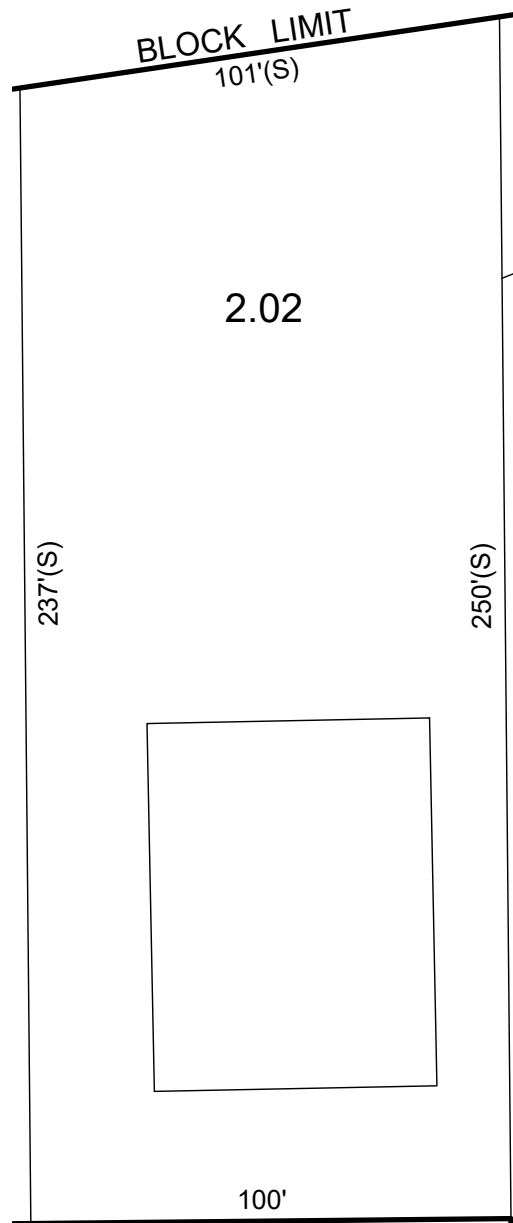


RIVER ROAD

SCALE: 1" = 40'
0.55 Ac± TOTAL

QUAL	FLOOR	UNIT	SQ. FT
C0001	1-2	A	810
C0002	1-2	A	810
C0003	1-2	B	955
C0004	1-2	B	955
C0005	1-2	A	810
C0006	1-2	A	955
C0007	1-2	B	955
C0008	1-2	B	810

WILLOW CREEK CONDOMINIUMS
BLOCK 203 - LOT 31

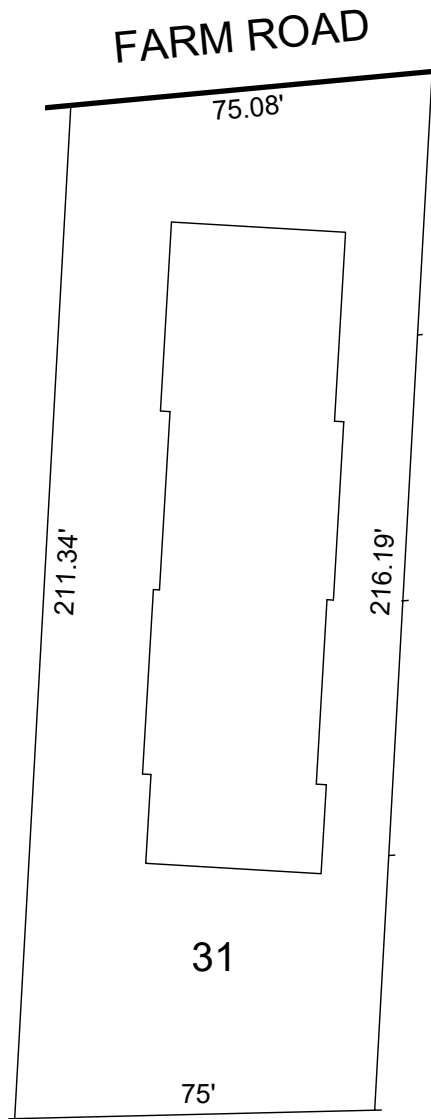


SCALE: 1" = 40'
0.36 Ac± TOTAL

QUAL	FLOOR	SQ. FT	UNIT
C0001	1-3	1616	1
C0002	1-3	1601	2
C0003	1-3	1601	3
C0004	1-3	1601	4
C0005	1-3	1601	5
C0006	1-3	1601	6
C0007	1-3	1616	7

RIVER GLEN ESTATES
CONDOMINIUMS
BLOCK 203 - LOT 29

QUAL	UNIT	FLOOR	SQ. FT
C0001	A	1	884
C0002	B	1	884
C0003	C	1	884
C0004	D	1	884
C0005	E	1	884
C0006	F	1	884
C0007	G	1	884

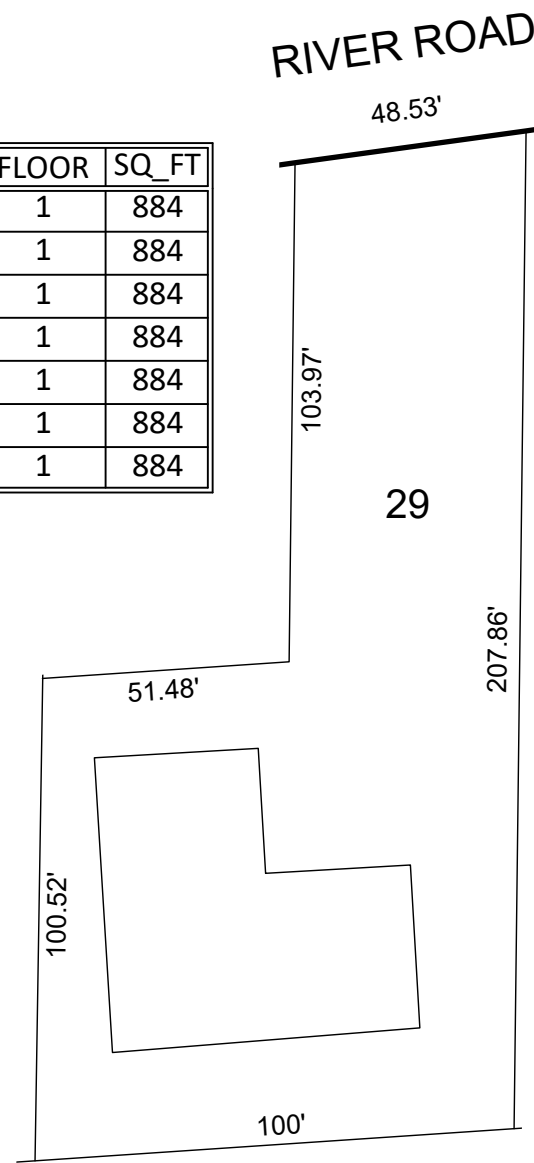

SCALE: 1" = 40'
0.34 Ac± TOTAL

THIS MAP HAS BEEN GIVEN
A FORMAL CERTIFICATION
BY THE DIVISION OF TAXATION
ON FEBRUARY 1, 2022, SIGNED
BY JESSICA LARNED AND
LATOYA ROBERTSON AND
ASSIGNED SERIAL NUMBER 1127

TAX MAP
TOWN OF SECAUCUS

HUDSON COUNTY
SCALE: AS NOTED


NEW JERSEY
DATE: JUNE 2021

ED CLAY

LICENSED LAND SURVEYOR
NEW JERSEY LICENSE NO. 34842
215 BELLEVUE AVENUE
HAMMONTON, NEW JERSEY 08037
CD# 24GA27973300


TO SHOW CONDITIONS AS OF JULY 2021

SUSSEX GREEN CONDOMINIUMS
BLOCK 191 - LOT 14

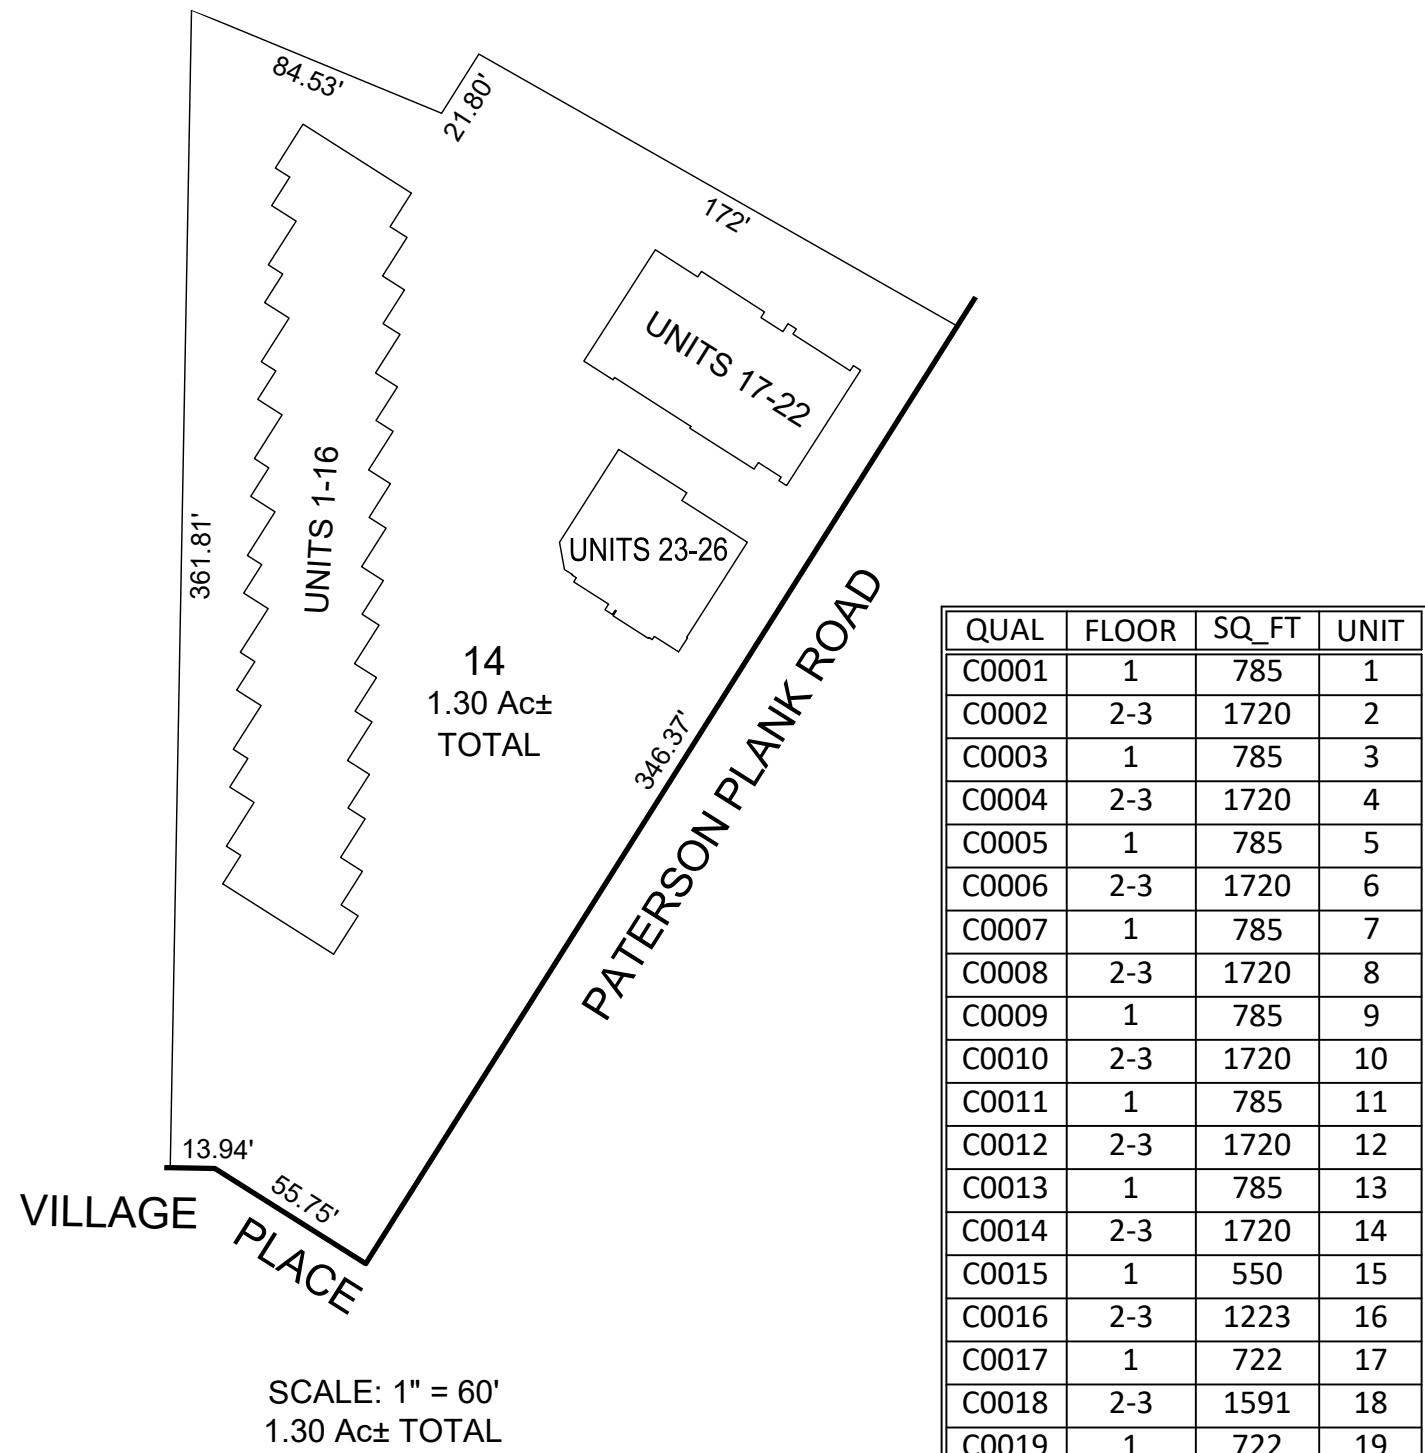

QUAL	FLOOR	SQ_FT	UNIT
C0001	1	785	1
C0002	2-3	1720	2
C0003	1	785	3
C0004	2-3	1720	4
C0005	1	785	5
C0006	2-3	1720	6
C0007	1	785	7
C0008	2-3	1720	8
C0009	1	785	9
C0010	2-3	1720	10
C0011	1	785	11
C0012	2-3	1720	12
C0013	1	785	13
C0014	2-3	1720	14
C0015	1	550	15
C0016	2-3	1223	16
C0017	1	722	17
C0018	2-3	1591	18
C0019	1	722	19
C0020	2-3	1591	20
C0021	1	722	21
C0022	2-3	1591	22
C0023	1	722	23
C0024	2-3	1591	24
C0025	1	722	25
C0026	2-3	1591	26

FARM ROAD CONDOMINIUMS
BLOCK 193 - LOT 16

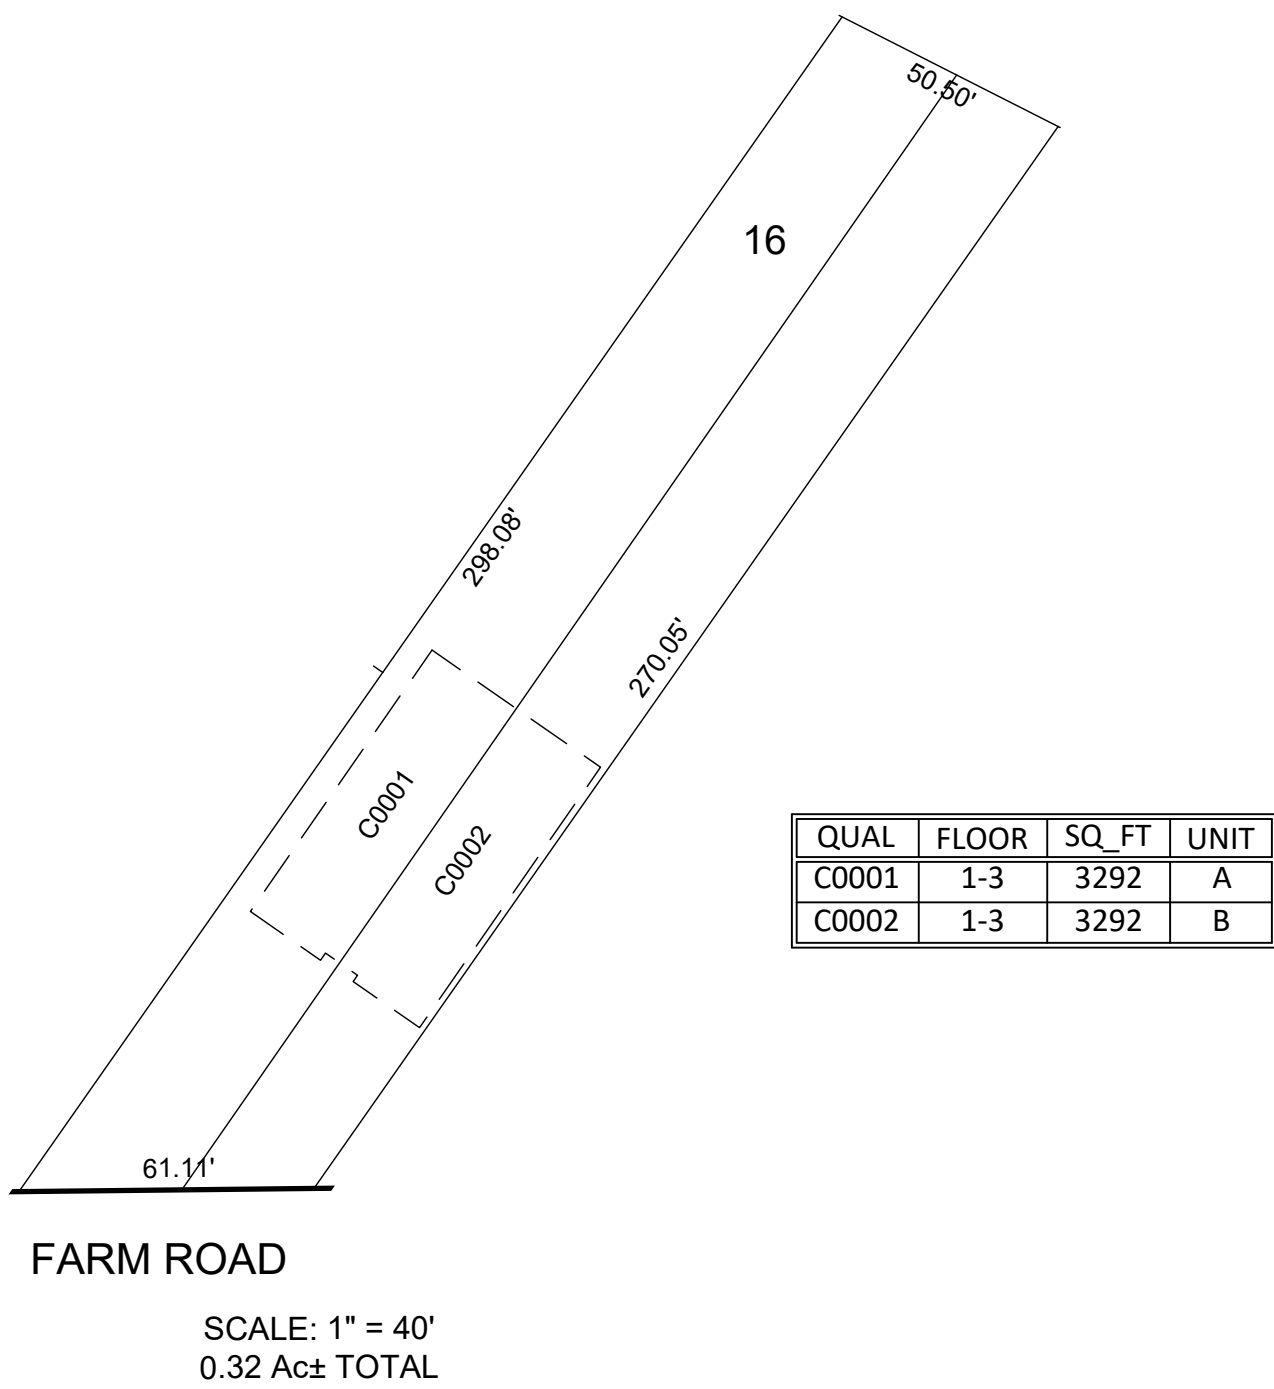


QUAL	FLOOR	SQ_FT	UNIT
C0001	1-3	3292	A
C0002	1-3	3292	B

* THIS SHEET HAS BEEN DRAWN USING COMPUTER AIDED DRAFTING/
DESIGN (CAD/D) AND COORDINATE GEOMETRY (COGO).

REVISIONS

DATE	BY	LIC.NO	BLOCK	LOT

RIVERVIEW GARDENS CONDOMINIUMS
BLOCK 193 - LOT 1

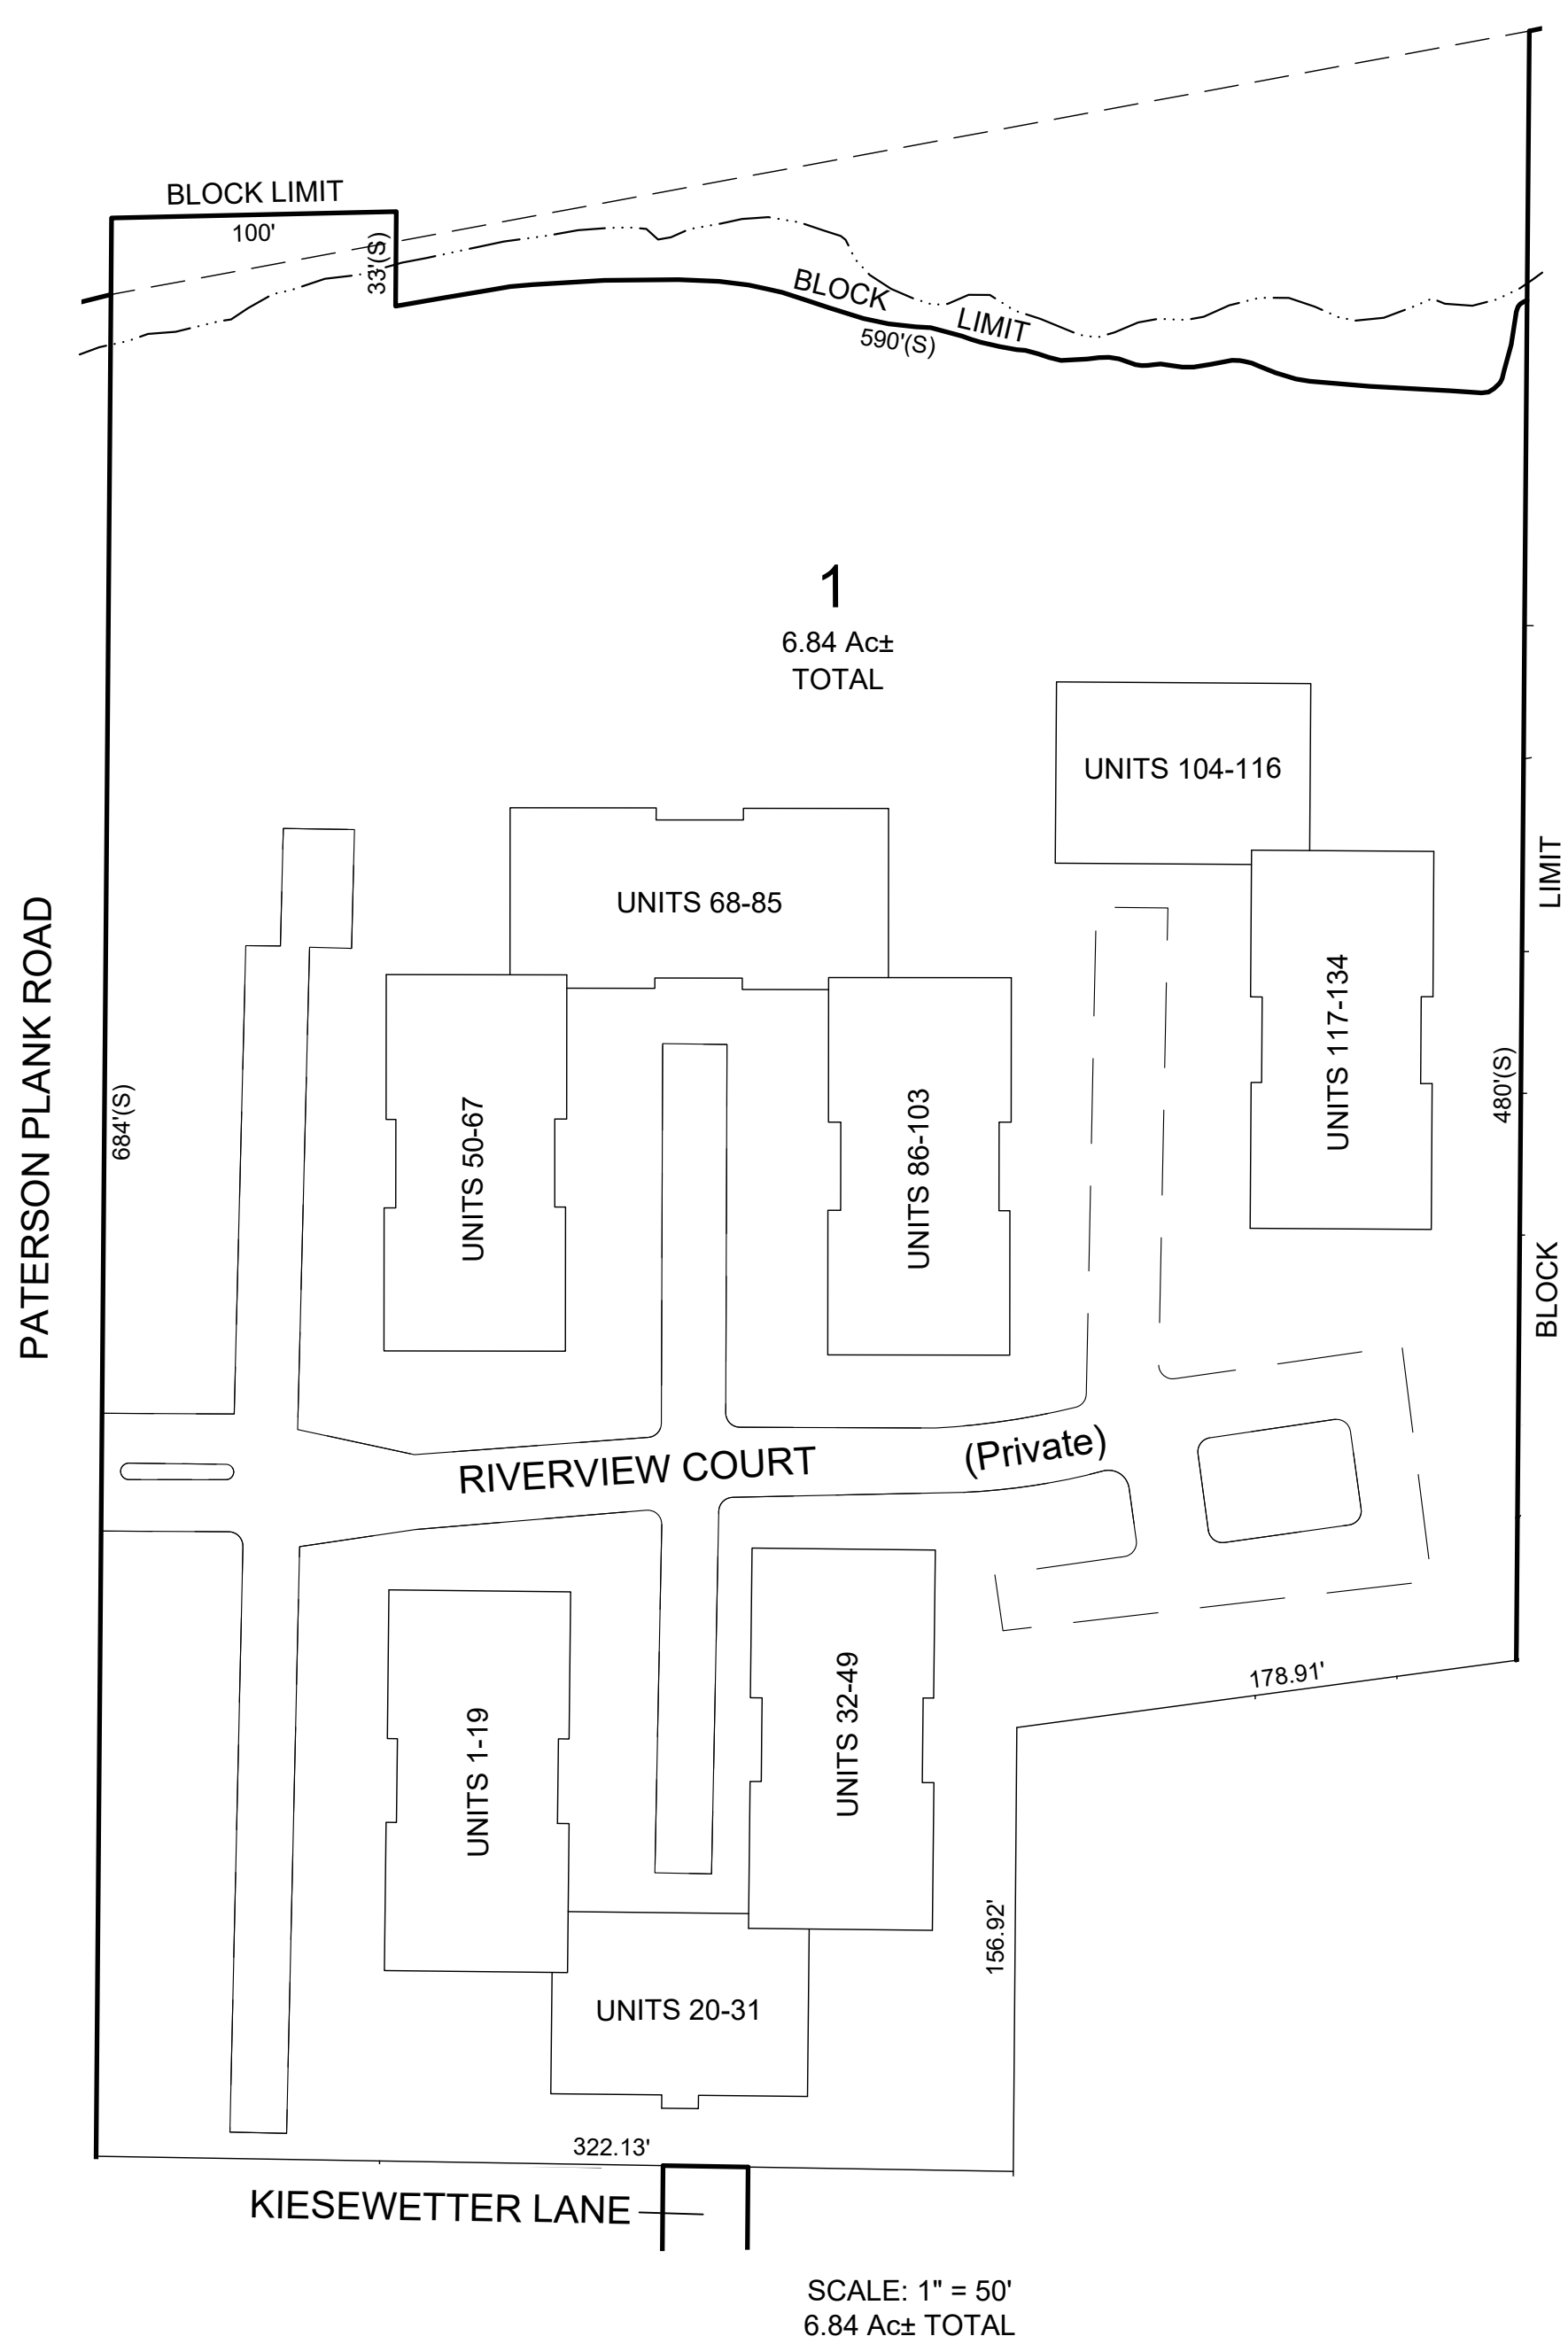

QUAL	FLOOR	SQ_FT	UNIT
C0001	Ground	883	A
C0002	Ground	883	B
C0003	Ground	1104	E
C0004	Ground	1104	F
C0005	1st	883	C
C0006	1st	883	D
C0007	1st	1104	I
C0008	1st	1104	J
C0009	2nd	883	C
C0010	2nd	883	D
C0011	2nd	1104	I
C0012	2nd	1104	J
C0014	Ground	1104	G
C0015	Ground	1104	F
C0016	1st	1104	K
C0017	1st	1104	J
C0018	2nd	1104	K
C0019	2nd	1104	J
C0020	Ground	1104	G
C0021	Ground	1104	F
C0022	Ground	1104	E
C0023	Ground	1104	F
C0024	1st	1104	K
C0025	1st	1104	J
C0026	1st	1104	I
C0027	1st	1104	J
C0028	2nd	1104	K
C0029	2nd	1104	J
C0030	2nd	1104	I

QUAL	FLOOR	SQ_FT	UNIT
C0031	2nd	1104	J
C0032	Ground	1104	E
C0033	Ground	1104	F
C0034	1st	1104	I
C0035	1st	1104	J
C0036	2nd	1104	I
C0037	2nd	1104	J
C0038	Ground	1104	E
C0039	Ground	1104	F
C0040	Ground	883	A
C0041	Ground	883	B
C0042	1st	1104	I
C0043	1st	1104	J
C0044	1st	883	C
C0045	1st	883	D
C0046	2nd	1104	I
C0047	2nd	1104	J
C0048	2nd	883	I
C0049	2nd	883	J
C0050	Ground	1104	E
C0051	Ground	1104	F
C0052	Ground	883	A
C0053	Ground	883	B
C0054	1st	1104	I
C0055	1st	1104	J
C0056	1st	883	C
C0057	1st	883	D
C0058	2nd	1104	I
C0059	2nd	1104	J


QUAL	FLOOR	SQ_FT	UNIT
C0060	2nd	883	C
C0061	2nd	883	D
C0062	Ground	1104	F
C0063	Ground	1104	E
C0064	1st	1104	J
C0065	1st	1104	I
C0066	2nd	1104	J
C0067	2nd	1104	I
C0068	Ground	1104	G
C0069	Ground	1104	F
C0070	1st	1104	K
C0071	1st	1104	J
C0072	2nd	1104	K
C0073	2nd	1104	J
C0074	Ground	883	A
C0075	Ground	883	B
C0076	Ground	1104	E
C0077	Ground	1104	H
C0078	1st	883	C
C0079	1st	883	D
C0080	1st	1104	I
C0081	1st	1104	L
C0082	2nd	883	C
C0083	2nd	883	D
C0084	2nd	1104	I
C0085	2nd	1104	L
C0086	Ground	1104	E
C0087	Ground	1104	F
C0088	1st	1104	I

QUAL	FLOOR	SQ_FT	UNIT
C0089	1st	1104	J
C0090	2nd	1104	I
C0091	2nd	1104	J
C0092	Ground	883	A
C0093	Ground	883	B
C0094	Ground	1104	E
C0095	Ground	1104	F
C0096	1st	883	C
C0097	1st	883	D
C0098	1st	1104	I
C0099	1st	1104	J
C0100	2nd	883	C
C0101	2nd	883	D
C0102	2nd	1104	I
C0103	2nd	1104	J
C0104	Ground	1104	E
C0105	Ground	1104	F
C0106	Ground	1104	E
C0107	Ground	1104	H
C0108	1st	1104	K
C0109	1st	1104	J
C0110	1st	1104	K
C0111	1st	1104	L
C0112	2nd	1104	K
C0114	2nd	1104	J
C0115	2nd	1104	K
C0116	2nd	1104	L
C0117	Ground	1104	E
C0118	Ground	1104	F

QUAL	FLOOR	SQ_FT	UNIT
C0119	1st	1104	I
C0120	1st	1104	J
C0121	2nd	1104	I
C0122	2nd	1104	J
C0123	Ground	883	A
C0124	Ground	883	B
C0125	Ground	1104	E
C0126	Ground	1104	F
C0127	1st	883	C
C0128	1st	883	D
C0129	1st	1104	I
C0130	1st	1104	J
C0131	2nd	883	C
C0132	2nd	883	D
C0133	2nd	1104	I
C0134	2nd	1104	J

THIS MAP HAS BEEN GIVEN
A FORMAL CERTIFICATION
BY THE DIVISION OF TAXATION
ON FEBRUARY 1, 2022, SIGNED
BY JESSICA LARNED AND
LATOYA ROBERTSON AND
ASSIGNED SERIAL NUMBER 1127

JACOB'S LANDING CONDOMINIUMS
BLOCK 191 - LOT 16

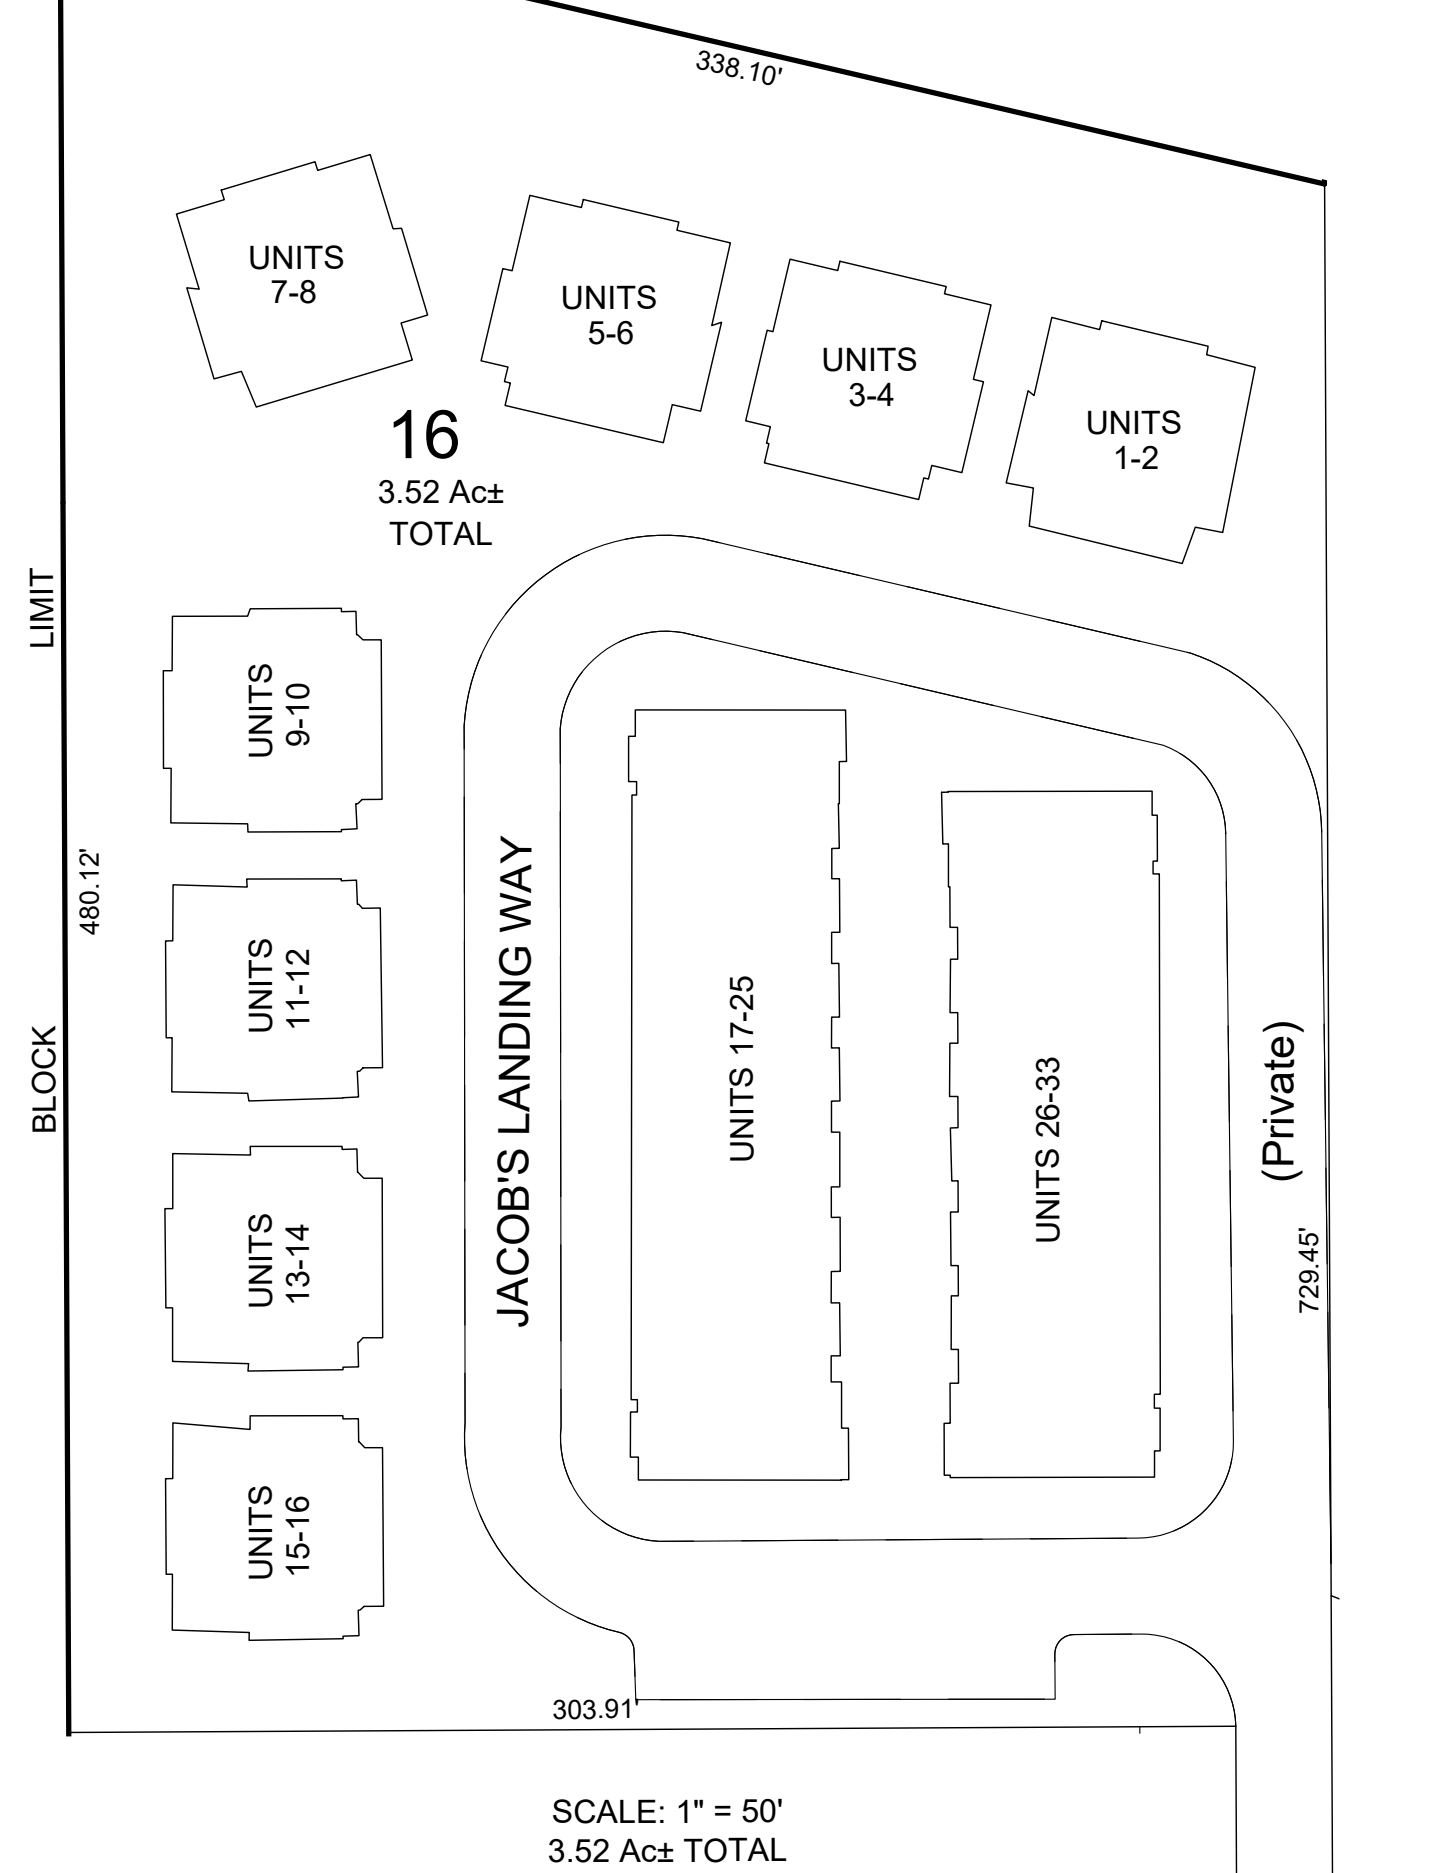

QUAL	FLOOR	SQ_FT	UNIT
C0001	1-3	2800	1
C0002	1-3	2800	2
C0003	1-3	2800	3
C0004	1-3	2800	4
C0005	1-3	2800	5
C0006	1-3	2800	6
C0007	1-3	2800	7
C0008	1-3	2800	8
C0009	1-3	2800	9
C0010	1-3	2800	10
C0011	1-3	2800	11
C0012	1-3	2800	12
C0013	1-3	2800	13
C0014	1-3	2800	14
C0015	1-3	2800	15
C0016	1-3	2800	16
C0017	1-3	2800	17
C0018	1-3	2800	18
C0019	1-3	2800	19
C0020	1-3	2800	20
C0021	1-3	2800	21
C0022	1-3	2800	22
C0023	1-3	2800	23
C0024	1-3	2800	24
C0025	1-3	2800	25
C0026	1-3	2800	26
C0027	1-3	2800	27
C0028	1-3	2800	28
C0029	1-3	2800	29
C0030	1-3	2800	30
C0031	1-3	2800	31
C0032	1-3	2800	32
C0033	1-3	2800	33

TAX MAP
TOWN OF SECAUCUS

HUDSON COUNTY
SCALE: AS NOTED


NEW JERSEY
DATE: JUNE 2021

ED CLAY

LICENSED LAND SURVEYOR
NEW JERSEY LICENSE NO. 34842
215 BELLEVUE AVENUE
HAMMONTON, NEW JERSEY 08037
CO# 24GA27973300

TO SHOW CONDITIONS AS OF JULY 2021

NORTHEND VILLAGE CONDOMINIUMS
BLOCK 191 - LOT 13

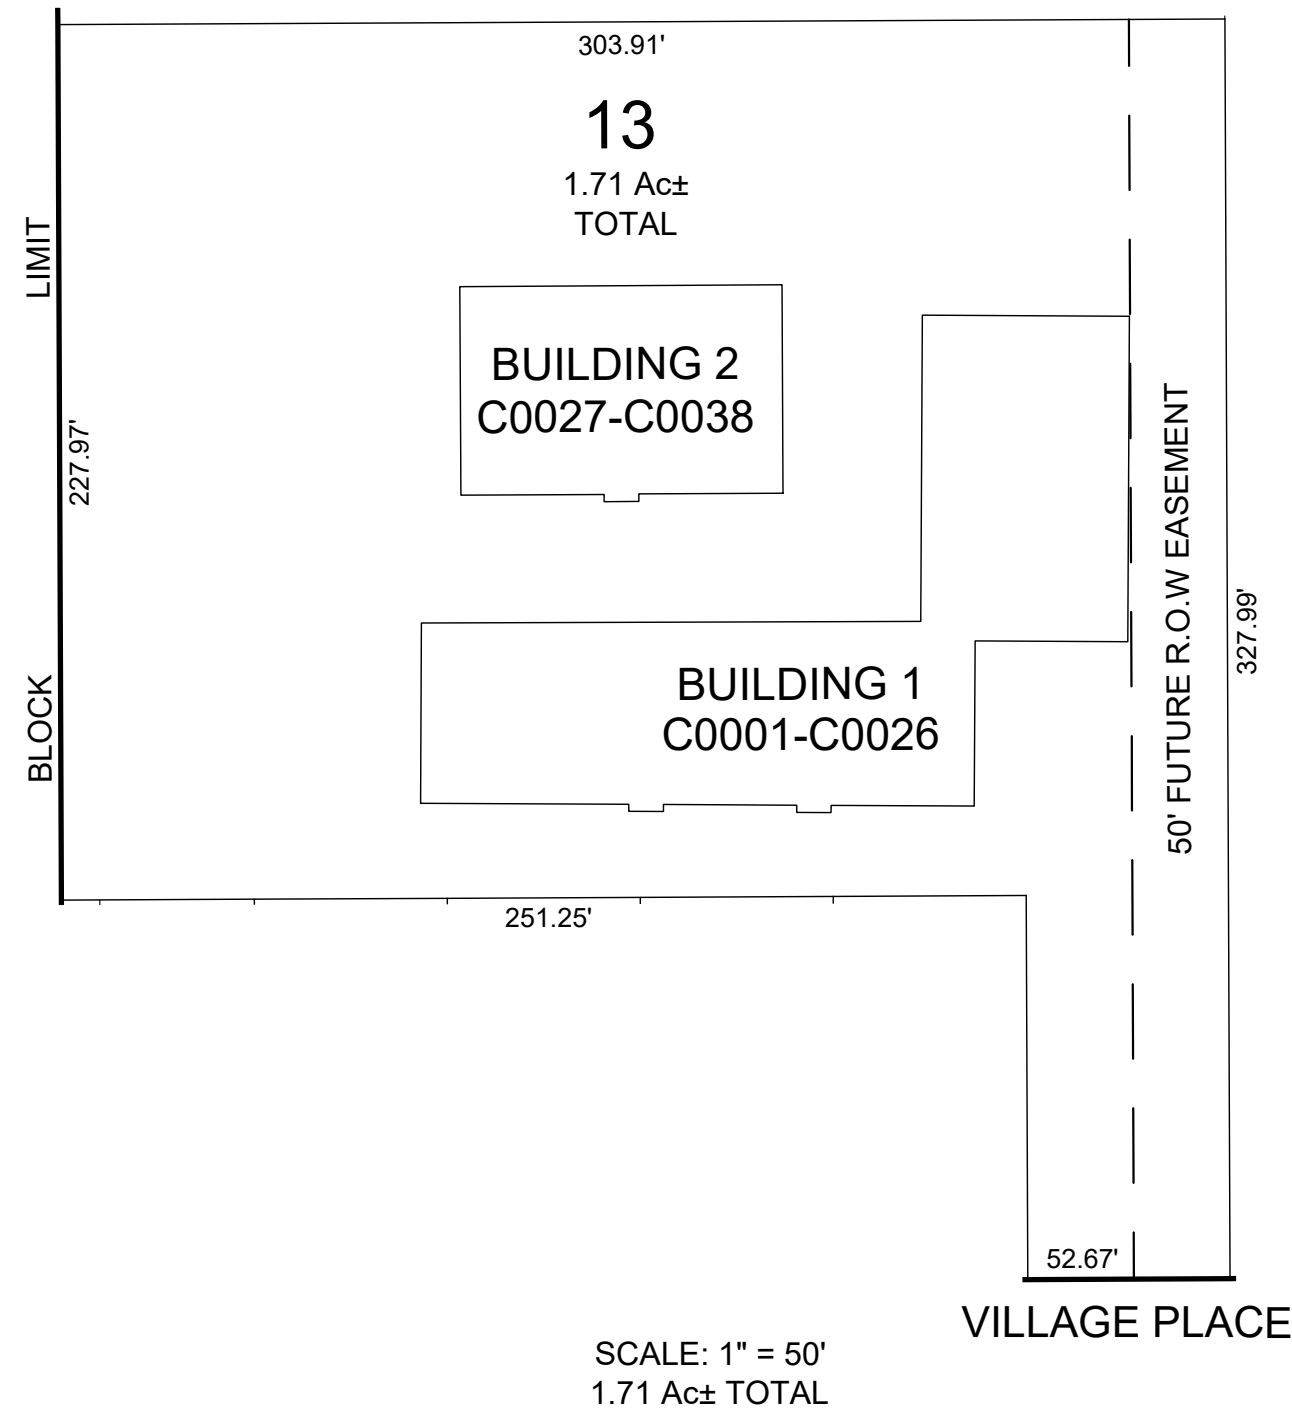


SCALE: 1" = 50'
1.71 Ac± TOTAL

QUAL	FLOOR	SQ_FT
C0001	Lower	725
C0002	Lower	948
C0003	Lower	948
C0005	1st	725
C0006	1st	1039
C0007	1st	1039
C0008	1st	725
C0009	2nd	725
C0010	2nd	1039
C0011	2nd	1039
C0012	2nd	725
C0013	Lower	725
C0014	Lower	725
C0015	Lower	725
C0016	Lower	725
C0017	1st	1026
C0018	1st	1013
C0019	1st	1026
C0020	2nd	1026
C0021	2nd	1013

QUAL	FLOOR	SQ_FT
C0022	2nd	1026
C0023	Lower	1083
C0024	Lower	1083
C0025	1st	1255
C0026	1st	1083
C0027	Lower	725
C0028	Lower	948
C0029	Lower	948
C0030	Lower	725
C0031	1st	725
C0032	1st	1039
C0033	1st	1039
C0034	1st	725
C0035	2nd	725
C0036	2nd	1039
C0037	2nd	1039
C0038	2nd	725

HOPS COMMONS CONDOMINIUMS
BLOCK 199 - LOT 1.01

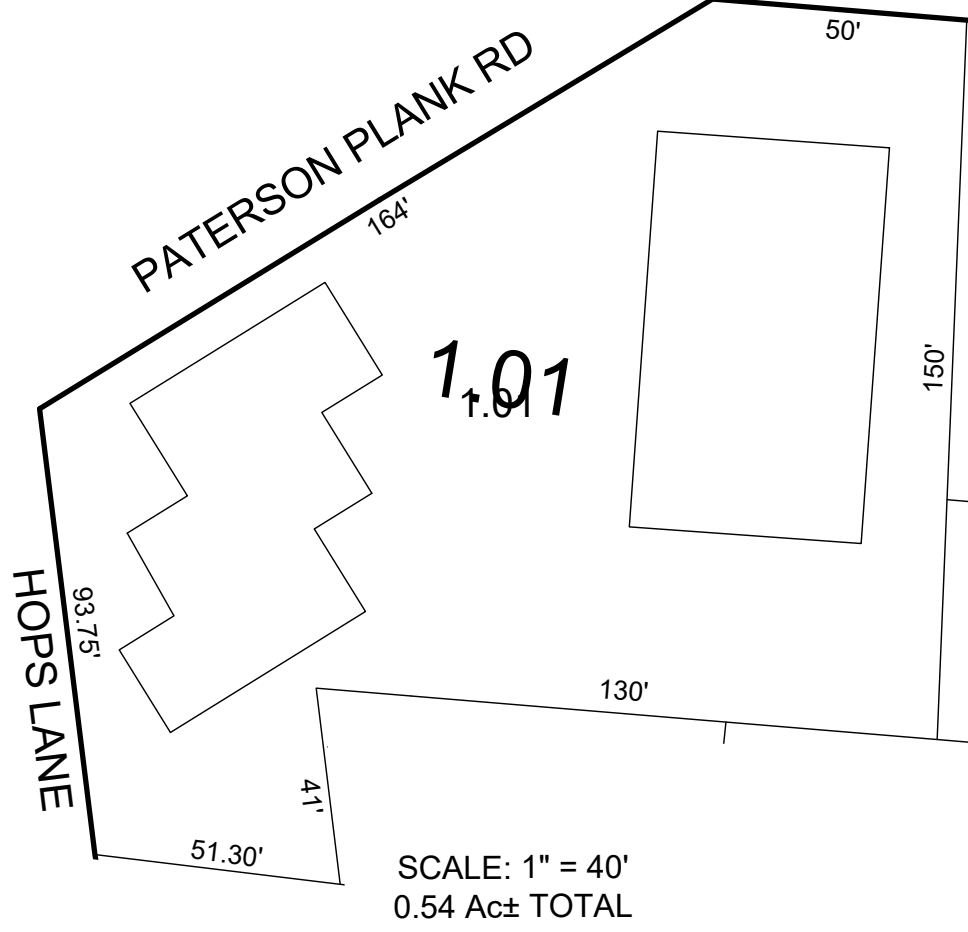


QUAL	FLOOR	SQ_FT
C0001	1-3	2460
C0002	1-3	2460
C0003	1-3	2460
C0004	1-3	2460
C0005	1-3	2460
C0006	1-3	2460
C0007	1-3	2460

QUAL	FLOOR	SQ_FT	UNIT
C0052	1-3	2369	656
C0053	1-3	1945	655
C0054	1-3	1781	654
C0055	1-3	1945	655
C0056	1-3	2369	656
C0057	1-3	2369	656
C0058	1-3	1945	655
C0059	1-3	1945	655
C0060	1-3	1781	654
C0061	1-3	1781	654
C0062	1-3	1945	655
C0063	1-3	2369	656
C0064	1-3	2369	656
C0065	1-3	1945	655
C0066	1-3	1781	654
C0067	1-3	1945	655
C0068	1-3	2369	656
C0069	1-3	2369	656
C0070	1-3	1945	655
C0071	1-3	1781	654
C0072	1-3	1945	655
C0073	1-3	2369	656
C0074	1-3	2369	656
C0075	1-3	1945	655
C0076	1-3	1781	654
C0077	1-3	1781	654
C0078	1-3	1945	655
C0079	1-3	2369	656
C0080	1-3	2369	656
C0081	1-3	1945	655
C0082	1-3	1945	655
C0083	1-3	2369	656
C0084	1-3	2369	656
C0085	1-3	1945	655
C0086	1-3	1781	654
C0087	1-3	1781	654
C0088	1-3	1945	655
C0089	1-3	2369	656
C0090	1-3	2369	656
C0091	1-3	1945	655
C0092	1-3	1781	654
C0093	1-3	1945	655
C0094	1-3	1945	655
C0095	1-3	1781	654
C0096	1-3	1945	655

QUAL	FLOOR	SQ_FT	UNIT
C0097	1-3	2369	656
C0098	1-3	2369	656
C0099	1-3	1945	655
C0100	1-3	1781	654
C0101	1-3	1781	654
C0102	1-3	1945	655
C0103	1-3	2369	655
C0104	1-3	2369	656
C0105	1-3	1945	656
C0106	1-3	1781	655
C0107	1-3	1781	654
C0108	1-3	1945	654
C0109	1-3	1945	655
C0110	1-3	2369	656
C0111	1-3	2369	656
C0112	1-3	1945	655
C0113	1-3	1781	654
C0114	1-3	1781	654
C0115	1-3	1945	655
C0116	1-3	2369	656
C0117	1-3	2369	656
C0118	1-3	1945	655
C0119	1-3	1781	654
C0120	1-3	1781	654
C0121	1-3	1945	655
C0122	1-3	2369	656
C0123	1-3	2369	656
C0124	1-3	1945	655
C0125	1-3	1781	654
C0126	1-3	1945	655
C0127	1-3	2369	656
C0128	1-3	1780	710
C0129	1-3	1886	711
C0130	1-3	1780	710
C0131	1-3	1886	711
C0132	1-3	2369	656
C0133	1-3	1945	655
C0134	1-3	1945	655
C0135	1-3	1945	655
C0136	1-3	1781	654
C0137	1-3	1781	654
C0138	1-3	1945	655
C0139	1-3	1945	655
C0140	1-3	2369	656
C0141	1-3	1780	710

RIVERSIDE COURT CONDOMINIUMS
BLOCK 159 - LOT 3.01

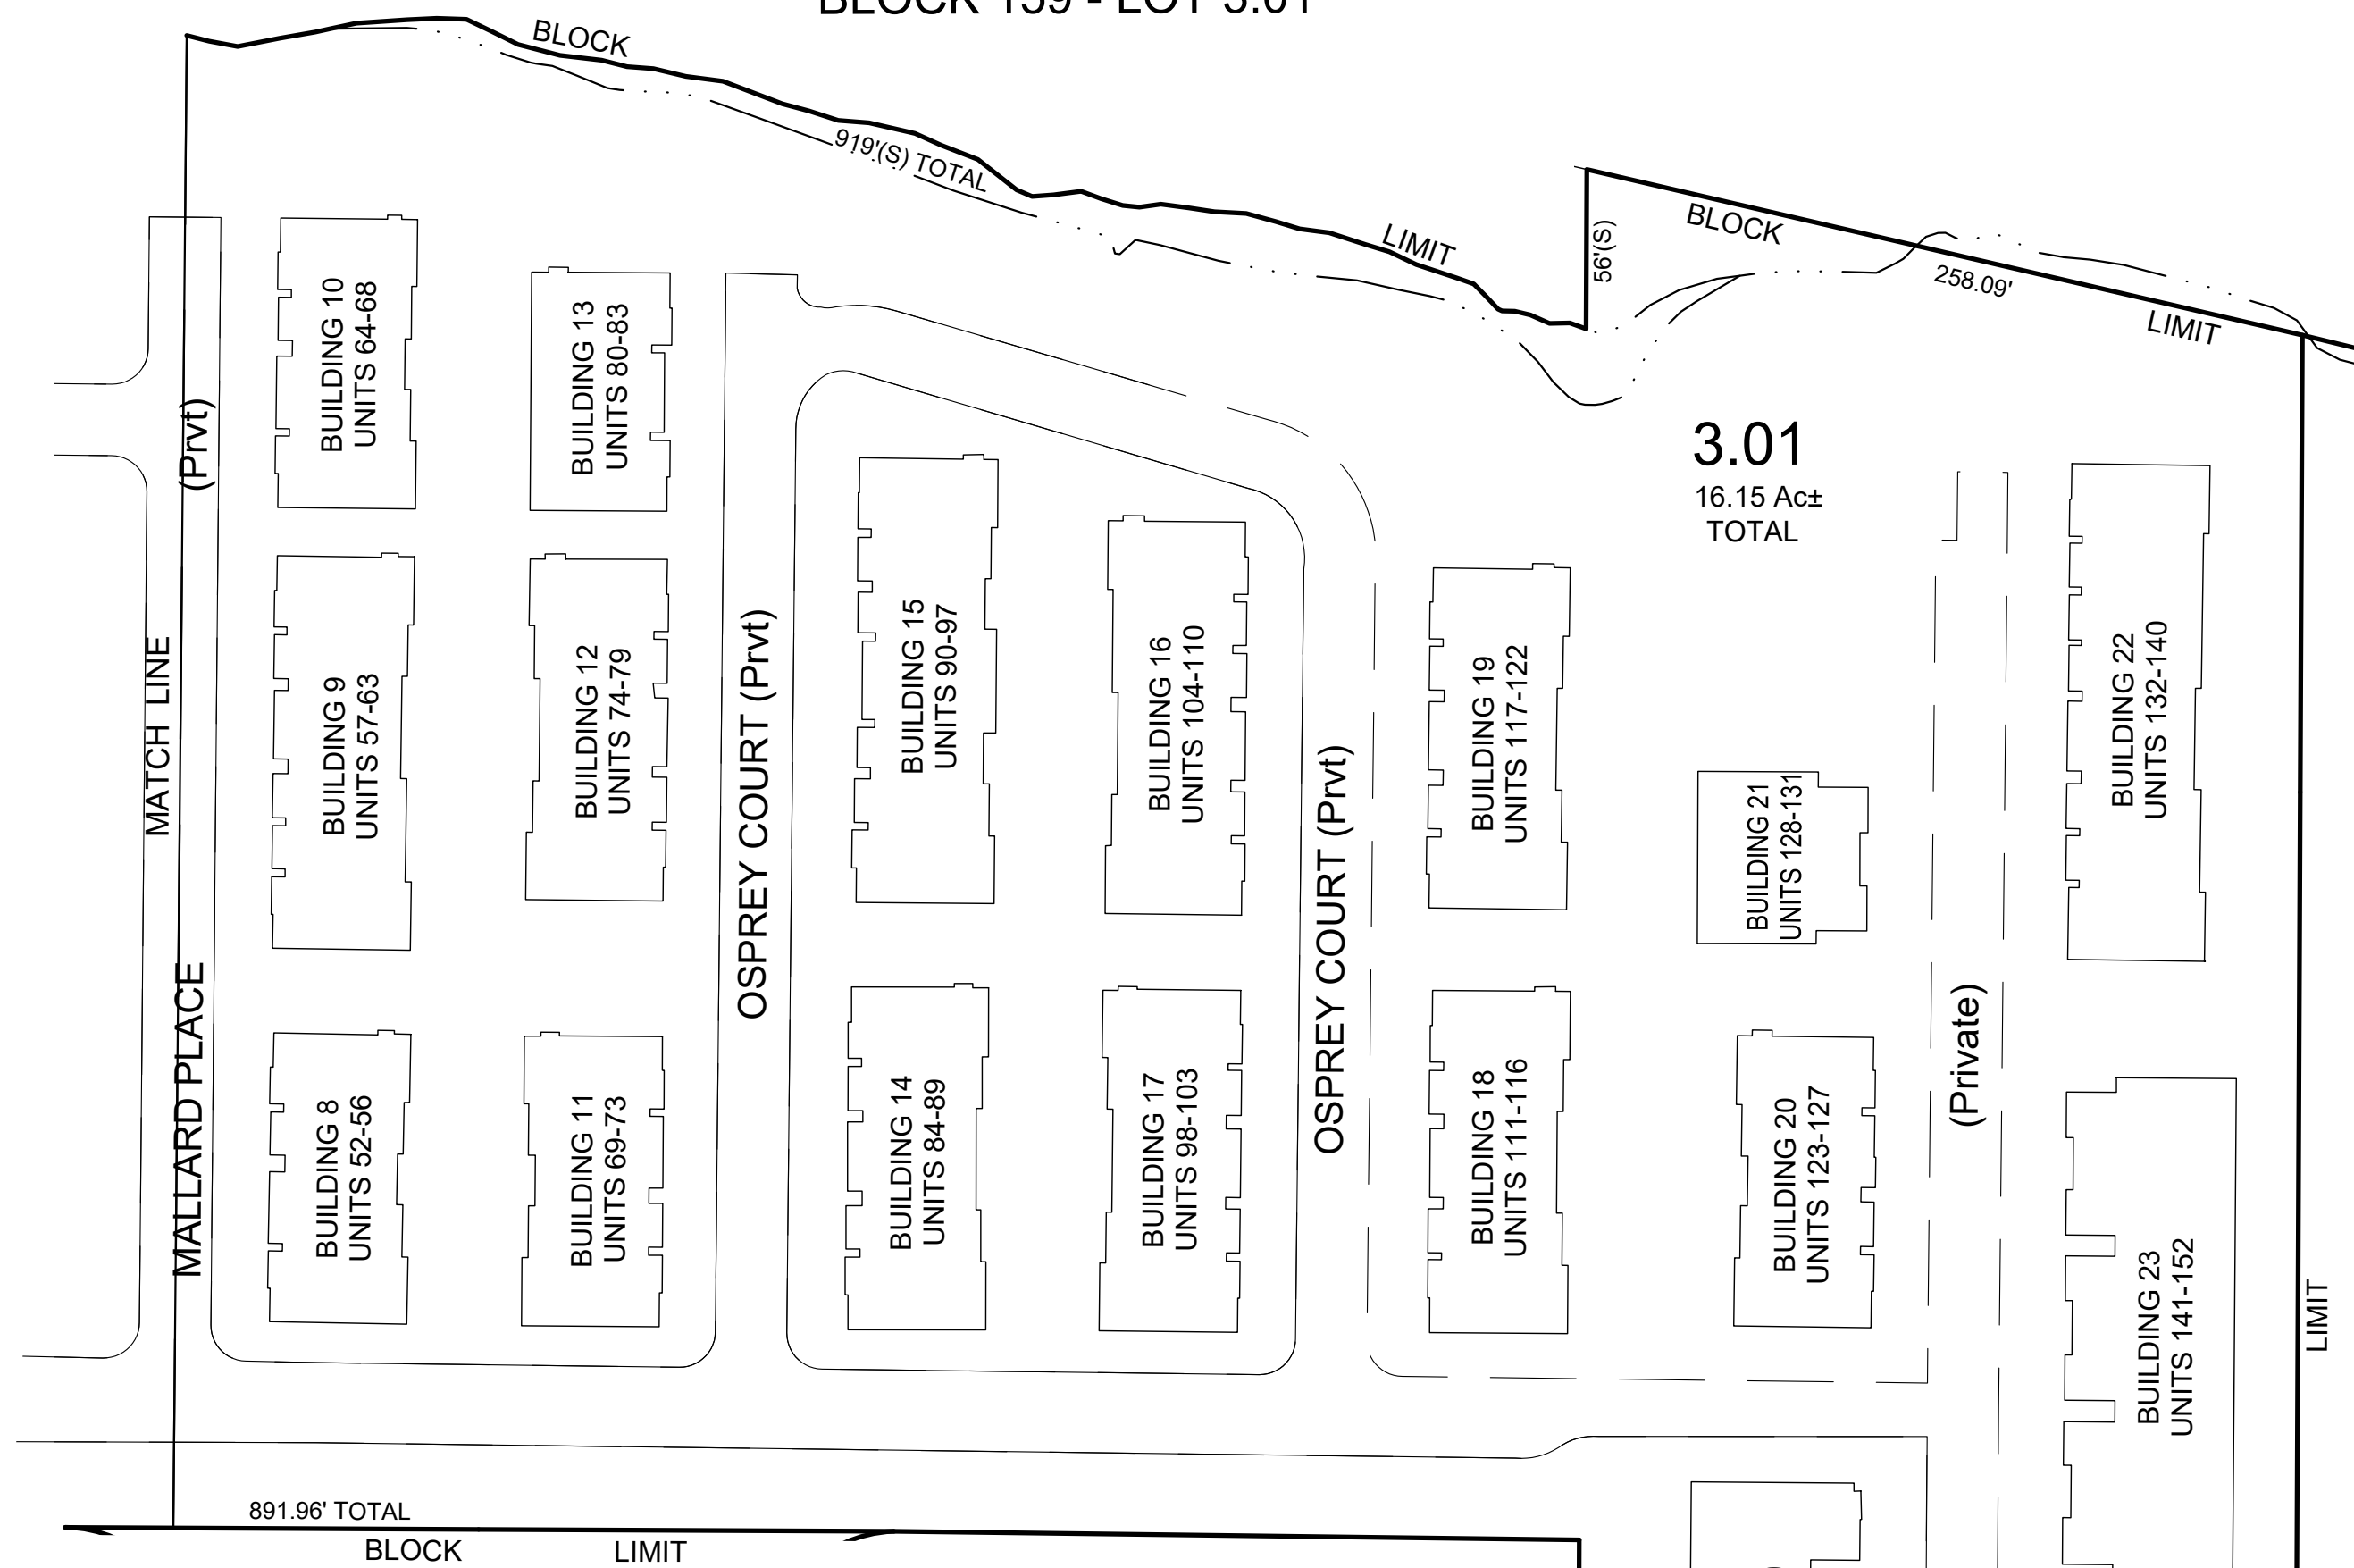

SCALE: 1" = 60'
16.15 Ac± TOTAL

QUAL	FLOOR	SQ_FT	UNIT
C0142	1-3	1886	711
C0143	1-3	1780	710
C0144	1-3	1886	711
C0145	1-3	1780	710
C0146	1-3	1886	711
C0147	1-3	1780	710
C0148	1-3	1886	711
C0149	1-3	1780	710
C0150	1-3	1886	711
C0151	1-3	1780	710
C0152	1-3	1886	711
C0153	1-3	1780	710
C0154	1-3	1886	711
C0155	1-3	1780	710
C0156	1-3	1886	711
C0157	1-3	1780	710
C0158	1-3	1886	711
C0159	1-3	1780	710
C0160	1-3	1886	711
C0161	1-3	1780	710
C0162	1-3	1886	711
C0163	1-3	1780	710
C0164	1-3	1886	711
C0165	1-3	1780	710
C0166	1-3	1886	711
C0167	1-2	0	839
C0168	1-2	0	839
C0169	1-2	0	839
C0170	1-2	0	838
C0171	1-2	0	838
C0172	1-2	0	838
C0173	1-2	0	838
C0174	1-2	0	838
C0175	1-2	0	838
C0176	1-2	0	839
C0177	1-2	0	839
C0178	1-2	0	839
C0179	1-3	1780	710
C0180	1-3	1886	711
C0181	1-3	1780	710
C0182	1-3	1886	711
C0183	1-3	1780	710
C0184	1-3	1886	711
C0185	1-3	1780	710
C0186	1-3	1886	711

QUAL	FLOOR	SQ_FT	UNIT
C0187	1-3	1780	710
C0188	1-3	1886	711
C0189	1-3	1780	710
C0190	1-3	1886	711
C0191	1-3	1780	710
C0192	1-3	1886	711
C0193	1-3	1780	710
C0194	1-3	1886	711
C0195	1-3	1780	710
C0196	1-3	1886	711
C0197	1-3	1780	710
C0198	1-3	1886	711
C0199	1-3	1780	710
C0200	1-3	1780	711
C0201	1-3	1780	710
C0202	1-3	1886	711
C0203	1-3	1780	710
C0204	1-3	1886	711
C0205	1-3	1780	710
C0206	1-3	1886	711
C0207	1-3	1780	710
C0208	1-3	1886	711
C0209	1-3	1780	710
C0210	1-3	1886	711
C0211	1-3	1780	710
C0212	1-3	1886	711

THIS MAP HAS BEEN GIVEN
A FORMAL CERTIFICATION
BY THE DIVISION OF TAXATION
ON FEBRUARY 1, 2022, SIGNED
BY JESSICA LARNED AND
LATOYA ROBERTSON AND
ASSIGNED SERIAL NUMBER 1127

TAX MAP
TOWN OF SECAUCUS

HUDSON COUNTY
SCALE: AS NOTED

NEW JERSEY
DATE: JUNE 2021

ED CLAY

LICENSED LAND SURVEYOR
NEW JERSEY LICENSE NO. 34842
215 BELLEVUE AVENUE
HAMMONTON, NEW JERSEY 08037
CD# 24GA27973300

TO SHOW CONDITIONS AS OF JULY 2021


* THIS SHEET HAS BEEN DRAWN USING COMPUTER AIDED DRAFTING/
DESIGN (CAD/D) AND COORDINATE GEOMETRY (COGO).

REVISIONS

DATE	BY	LIC.NO	BLOCK	LOT


REVISIONS				
DATE	BY	LIC.NO	BLOCK	LOT

* THIS SHEET HAS BEEN DRAWN USING COMPUTER AIDED DRAFTING/ DESIGN (CAD/D) AND COORDINATE GEOMETRY (COGO).

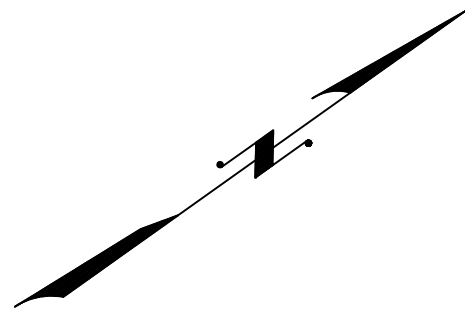

THIS MAP HAS BEEN GIVEN
A FORMAL CERTIFICATION
BY THE DIVISION OF TAXATION
ON FEBRUARY 1, 2022, SIGNED
BY JESSICA LARNED AND
LATOYA ROBERTSON AND
ASSIGNED SERIAL NUMBER 1127

TAX MAP
TOWN OF SECAUCUS
ED CLAY
LICENSED LAND SURVEYOR
NEW JERSEY LICENSE NO. 34842
215 BELLEVUE AVENUE
HAMMONTON, NEW JERSEY 08037
CO# 24GA27973300
TO SHOW CONDITIONS AS OF JULY 2021
HUDSON COUNTY
SCALE: 1" = 100'
NEW JERSEY
DATE: JUNE 2021

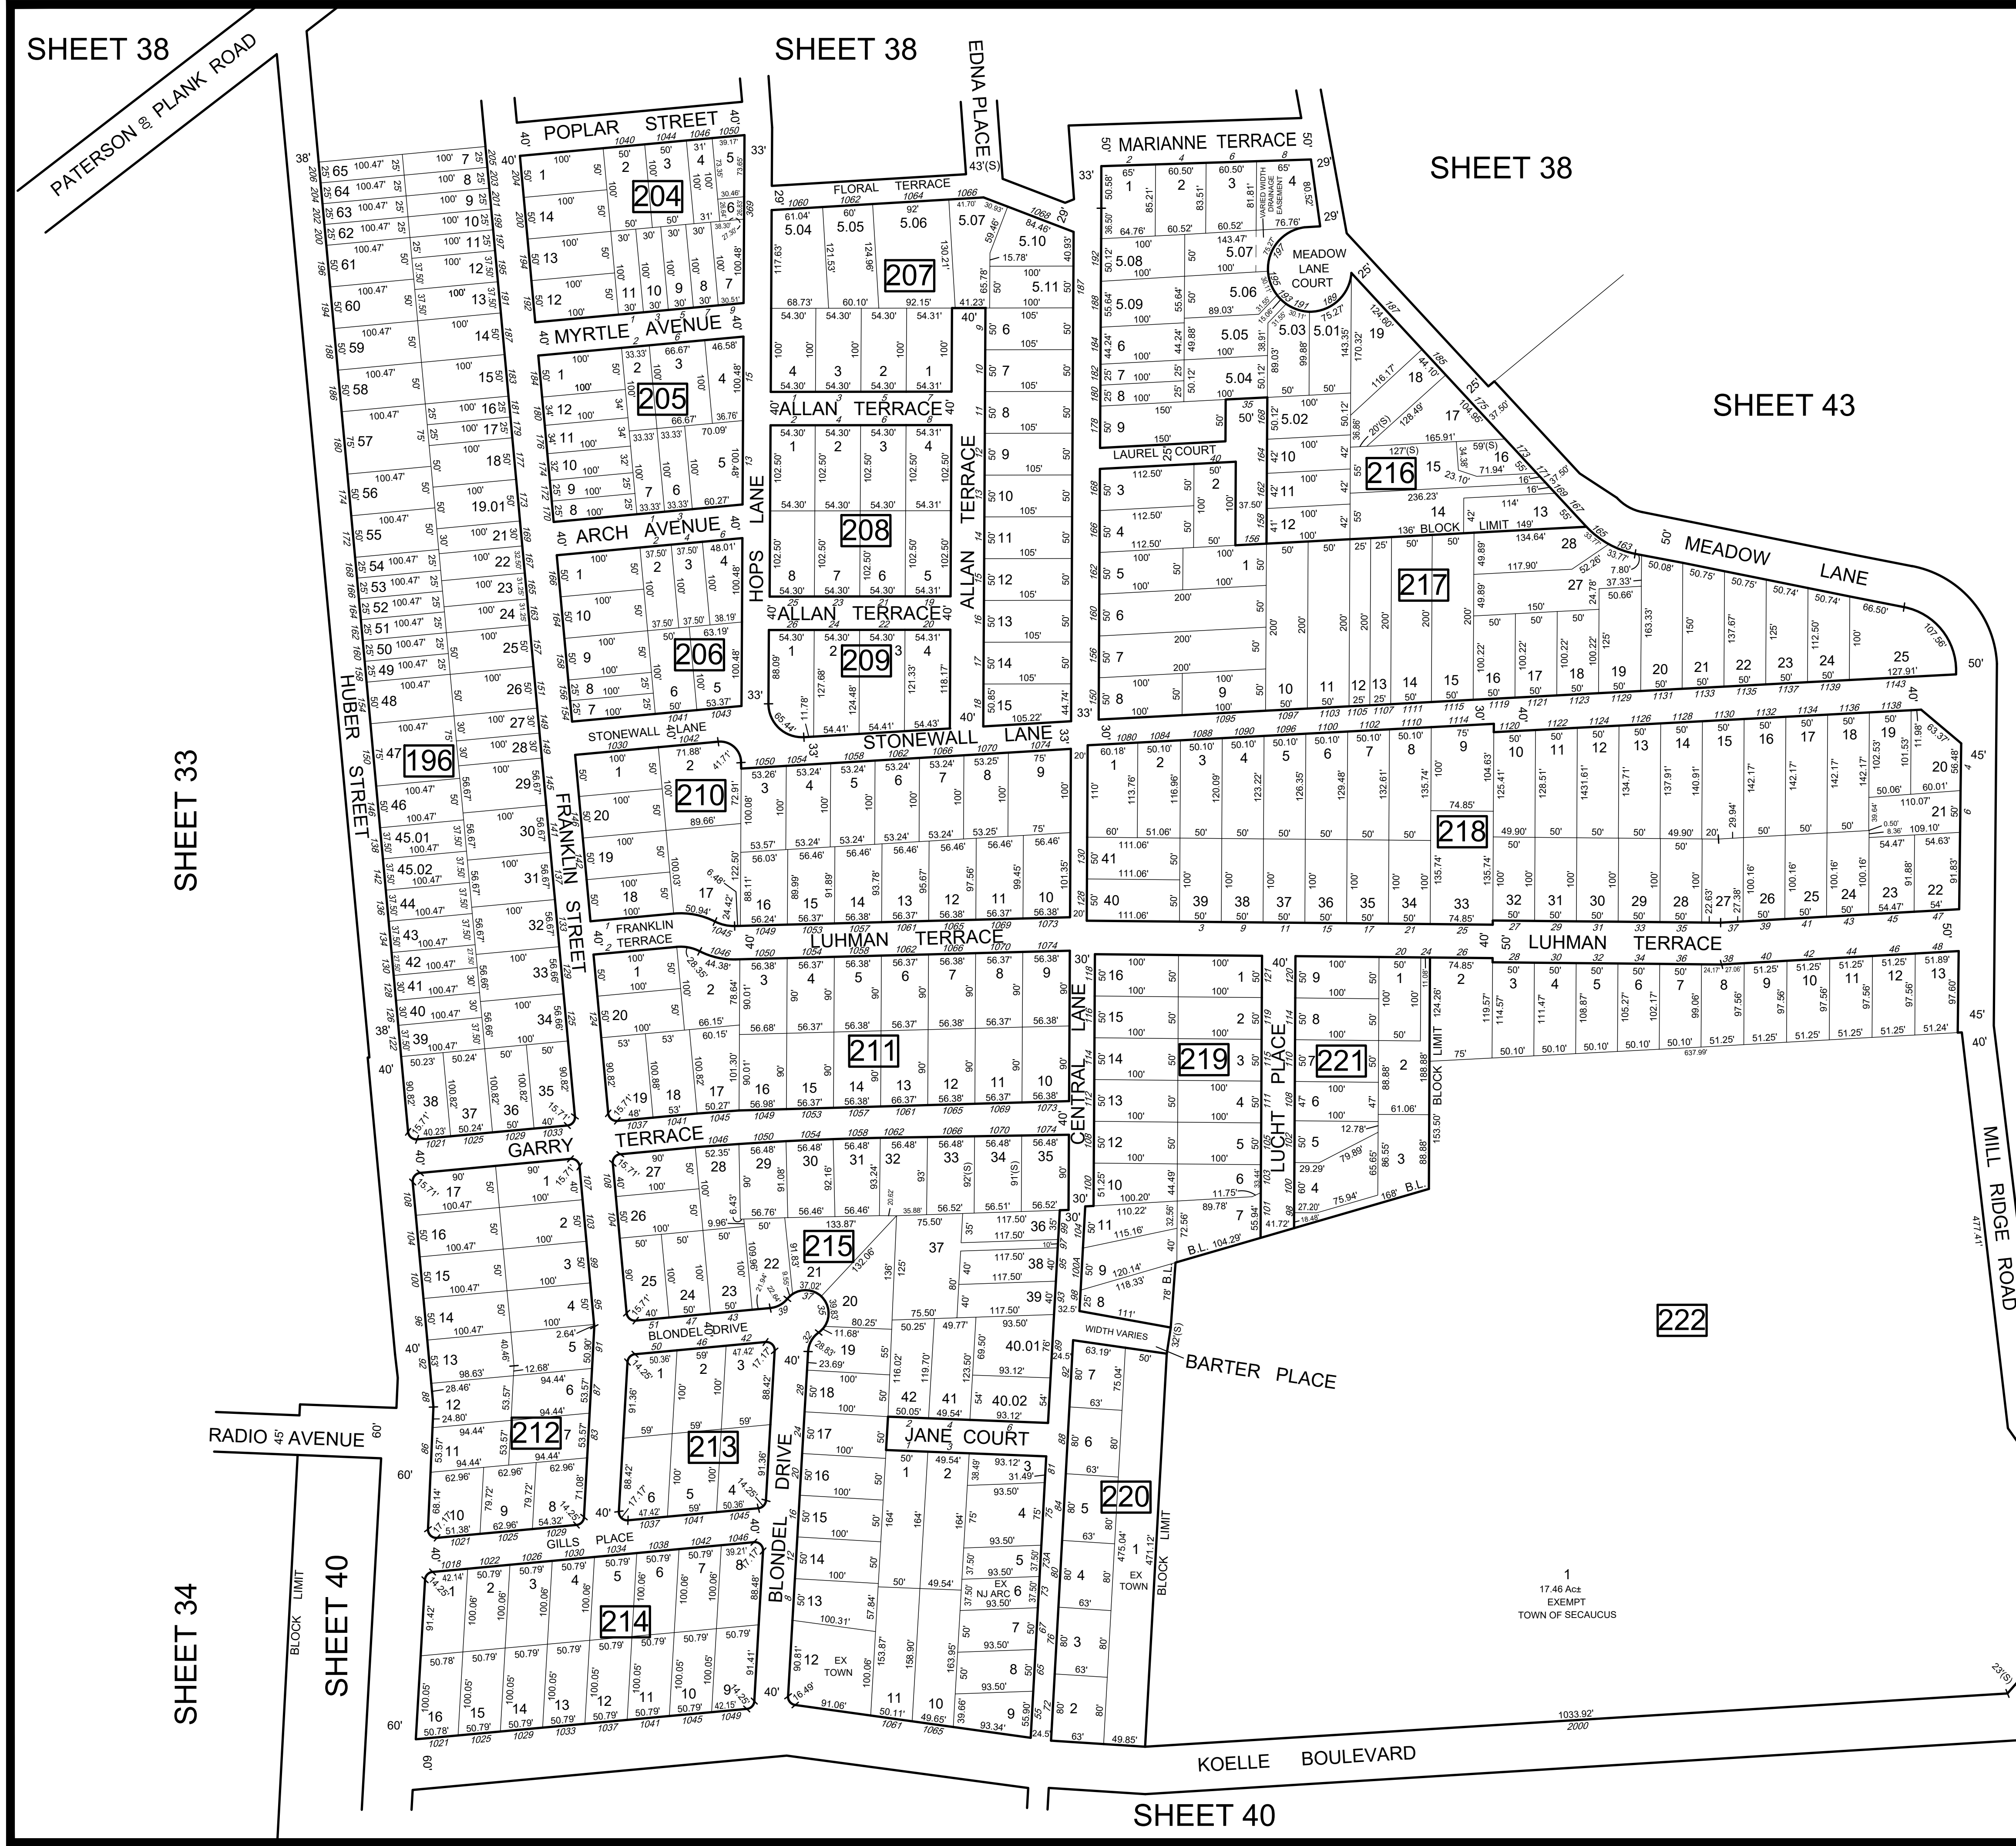

REVISIONS				
DATE	BY	LIC.NO	BLOCK	LOT

* THIS SHEET HAS BEEN DRAWN USING COMPUTER AIDED DRAFTING/ DESIGN (CAD/D) AND COORDINATE GEOMETRY (COGO).

THIS MAP HAS BEEN GIVEN A FORMAL CERTIFICATION BY THE DIVISION OF TAXATION ON FEBRUARY 1, 2022, SIGNED BY JESSICA LARNED AND LATOYA ROBERTSON AND ASSIGNED SERIAL NUMBER 1127

TAX MAP
TOWN OF SECAUCUS


HUDSON COUNTY
SCALE: 1" = 100'

NEW JERSEY
DATE: JUNE 2021


ED CLAY

LICENSED LAND SURVEYOR
NEW JERSEY LICENSE NO. 34842
215 BELLEVUE AVENUE
HAMMONTON, NEW JERSEY 08037
CO#A# 24GA27973300

TO SHOW CONDITIONS AS OF JULY 2021

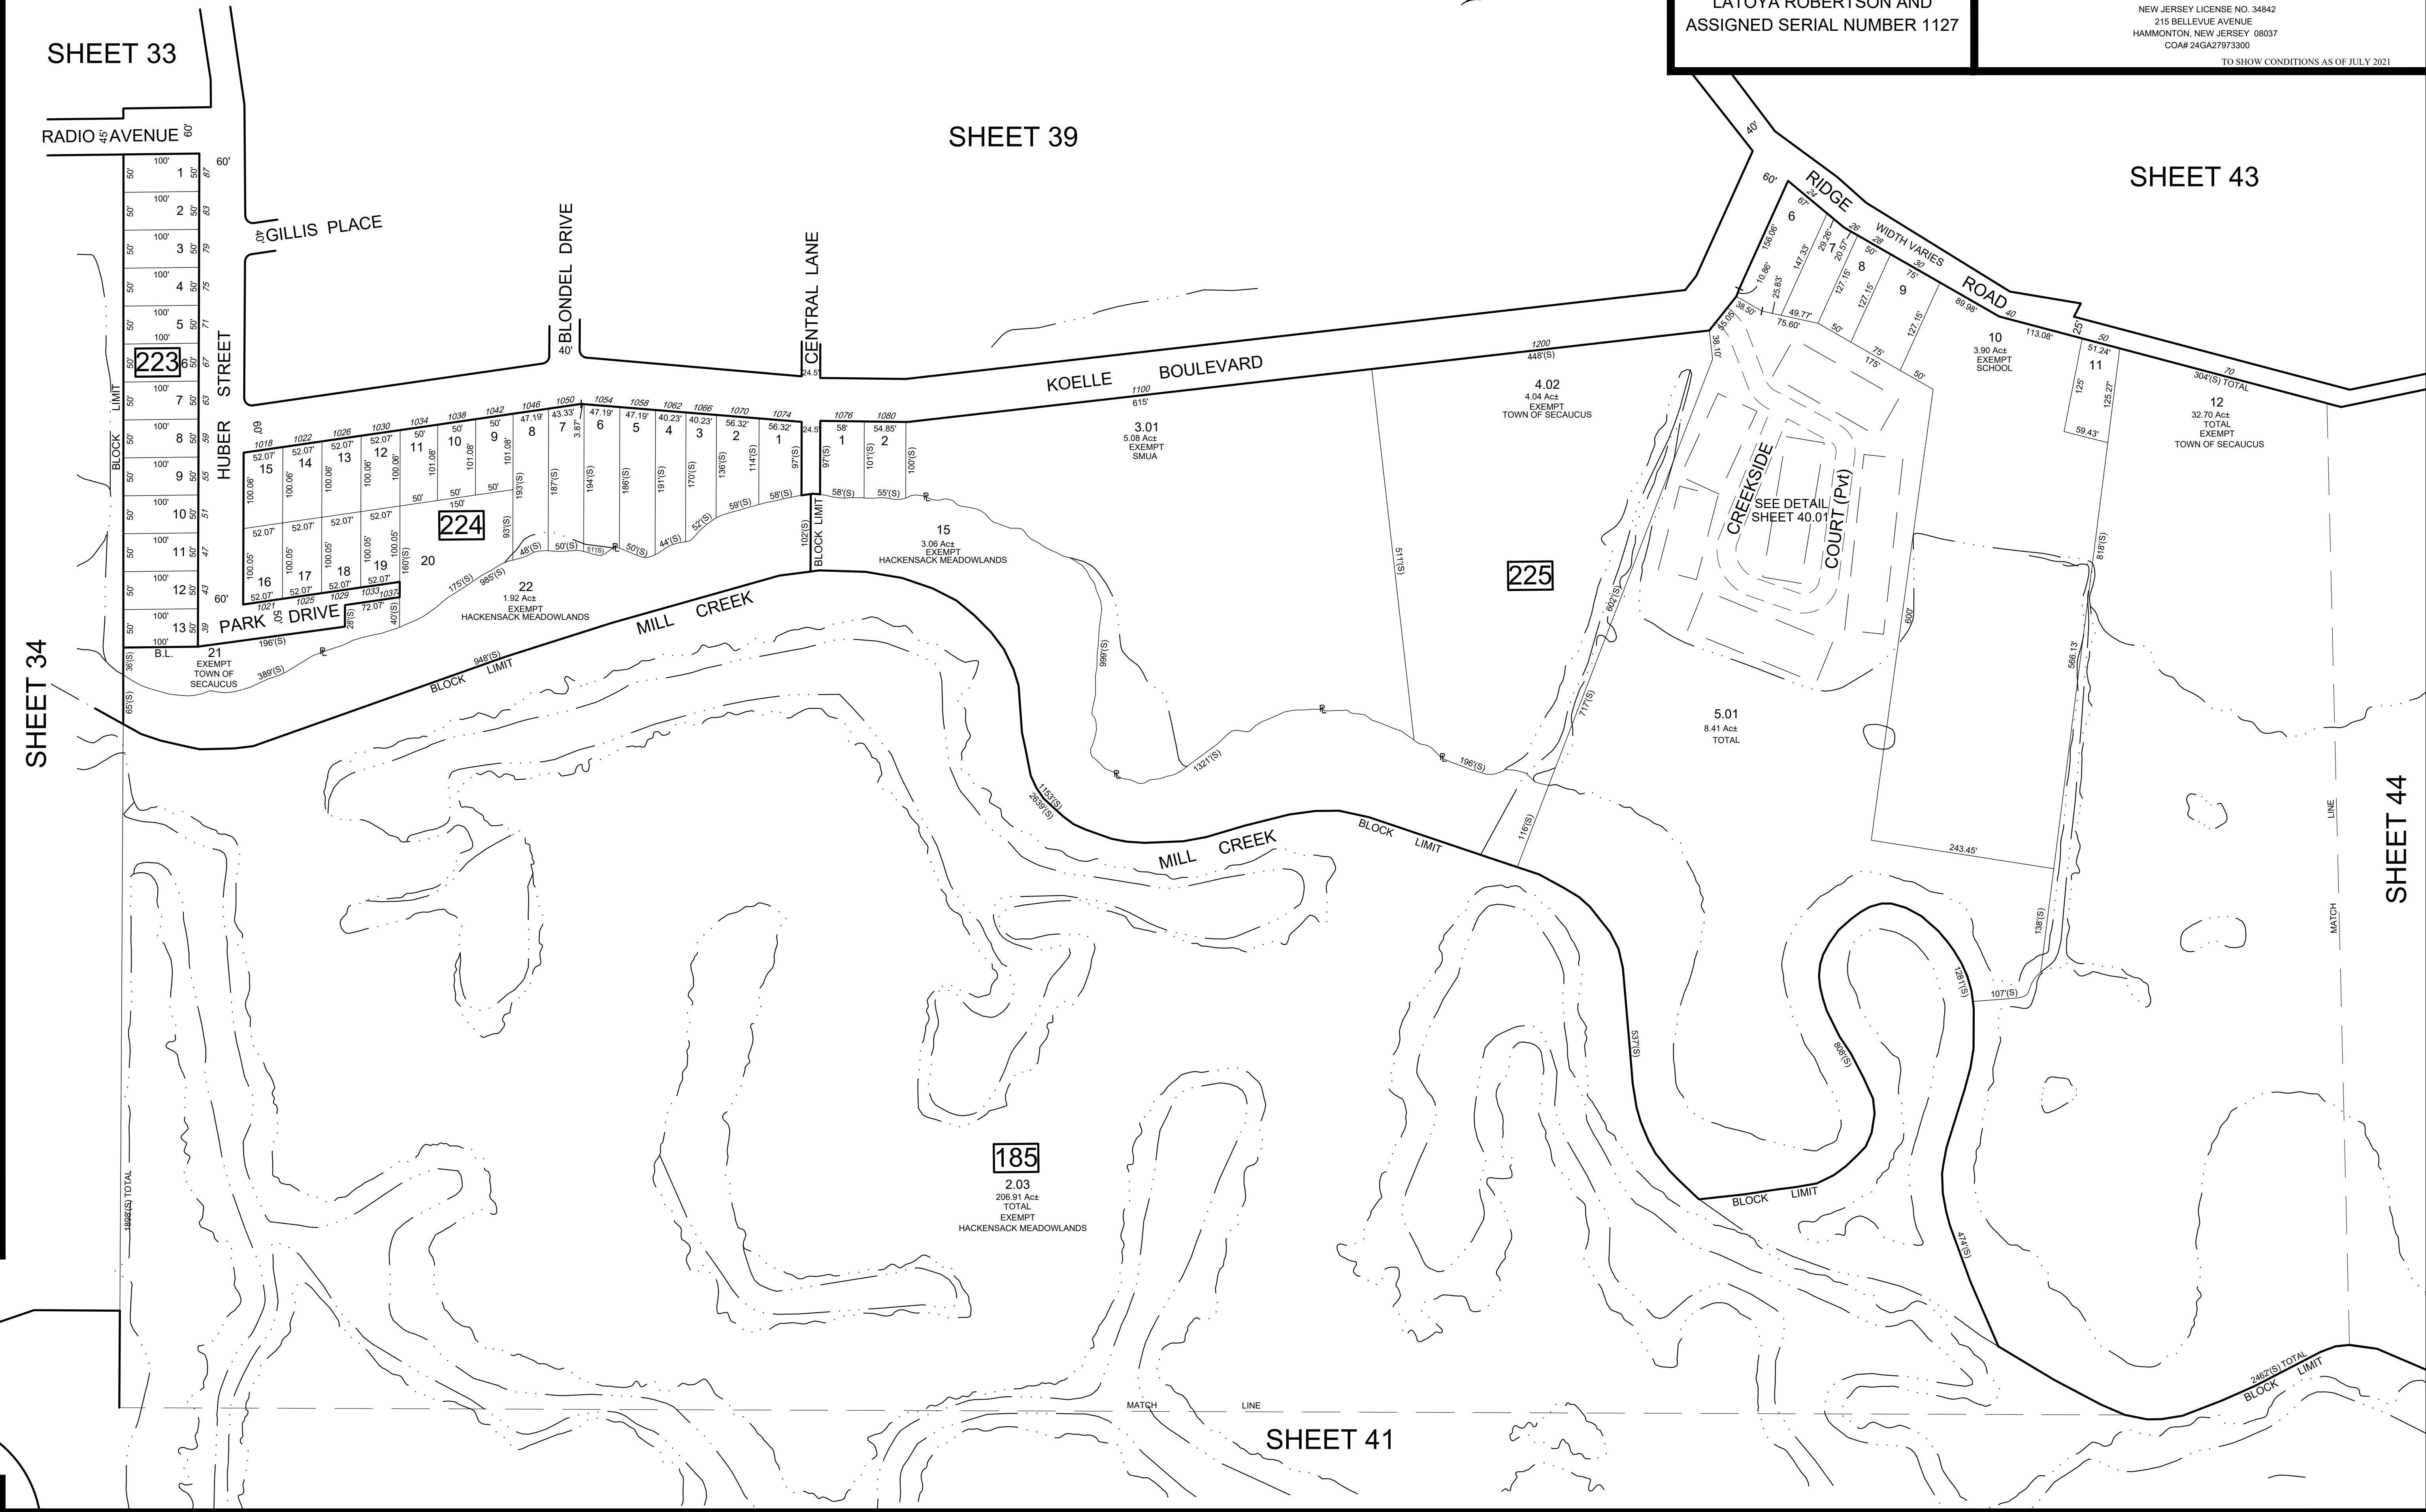

CITYHOMES AT CREEKSIDE MANOR
CONDOMINIUMS
BLOCK 225 - LOT 5.01

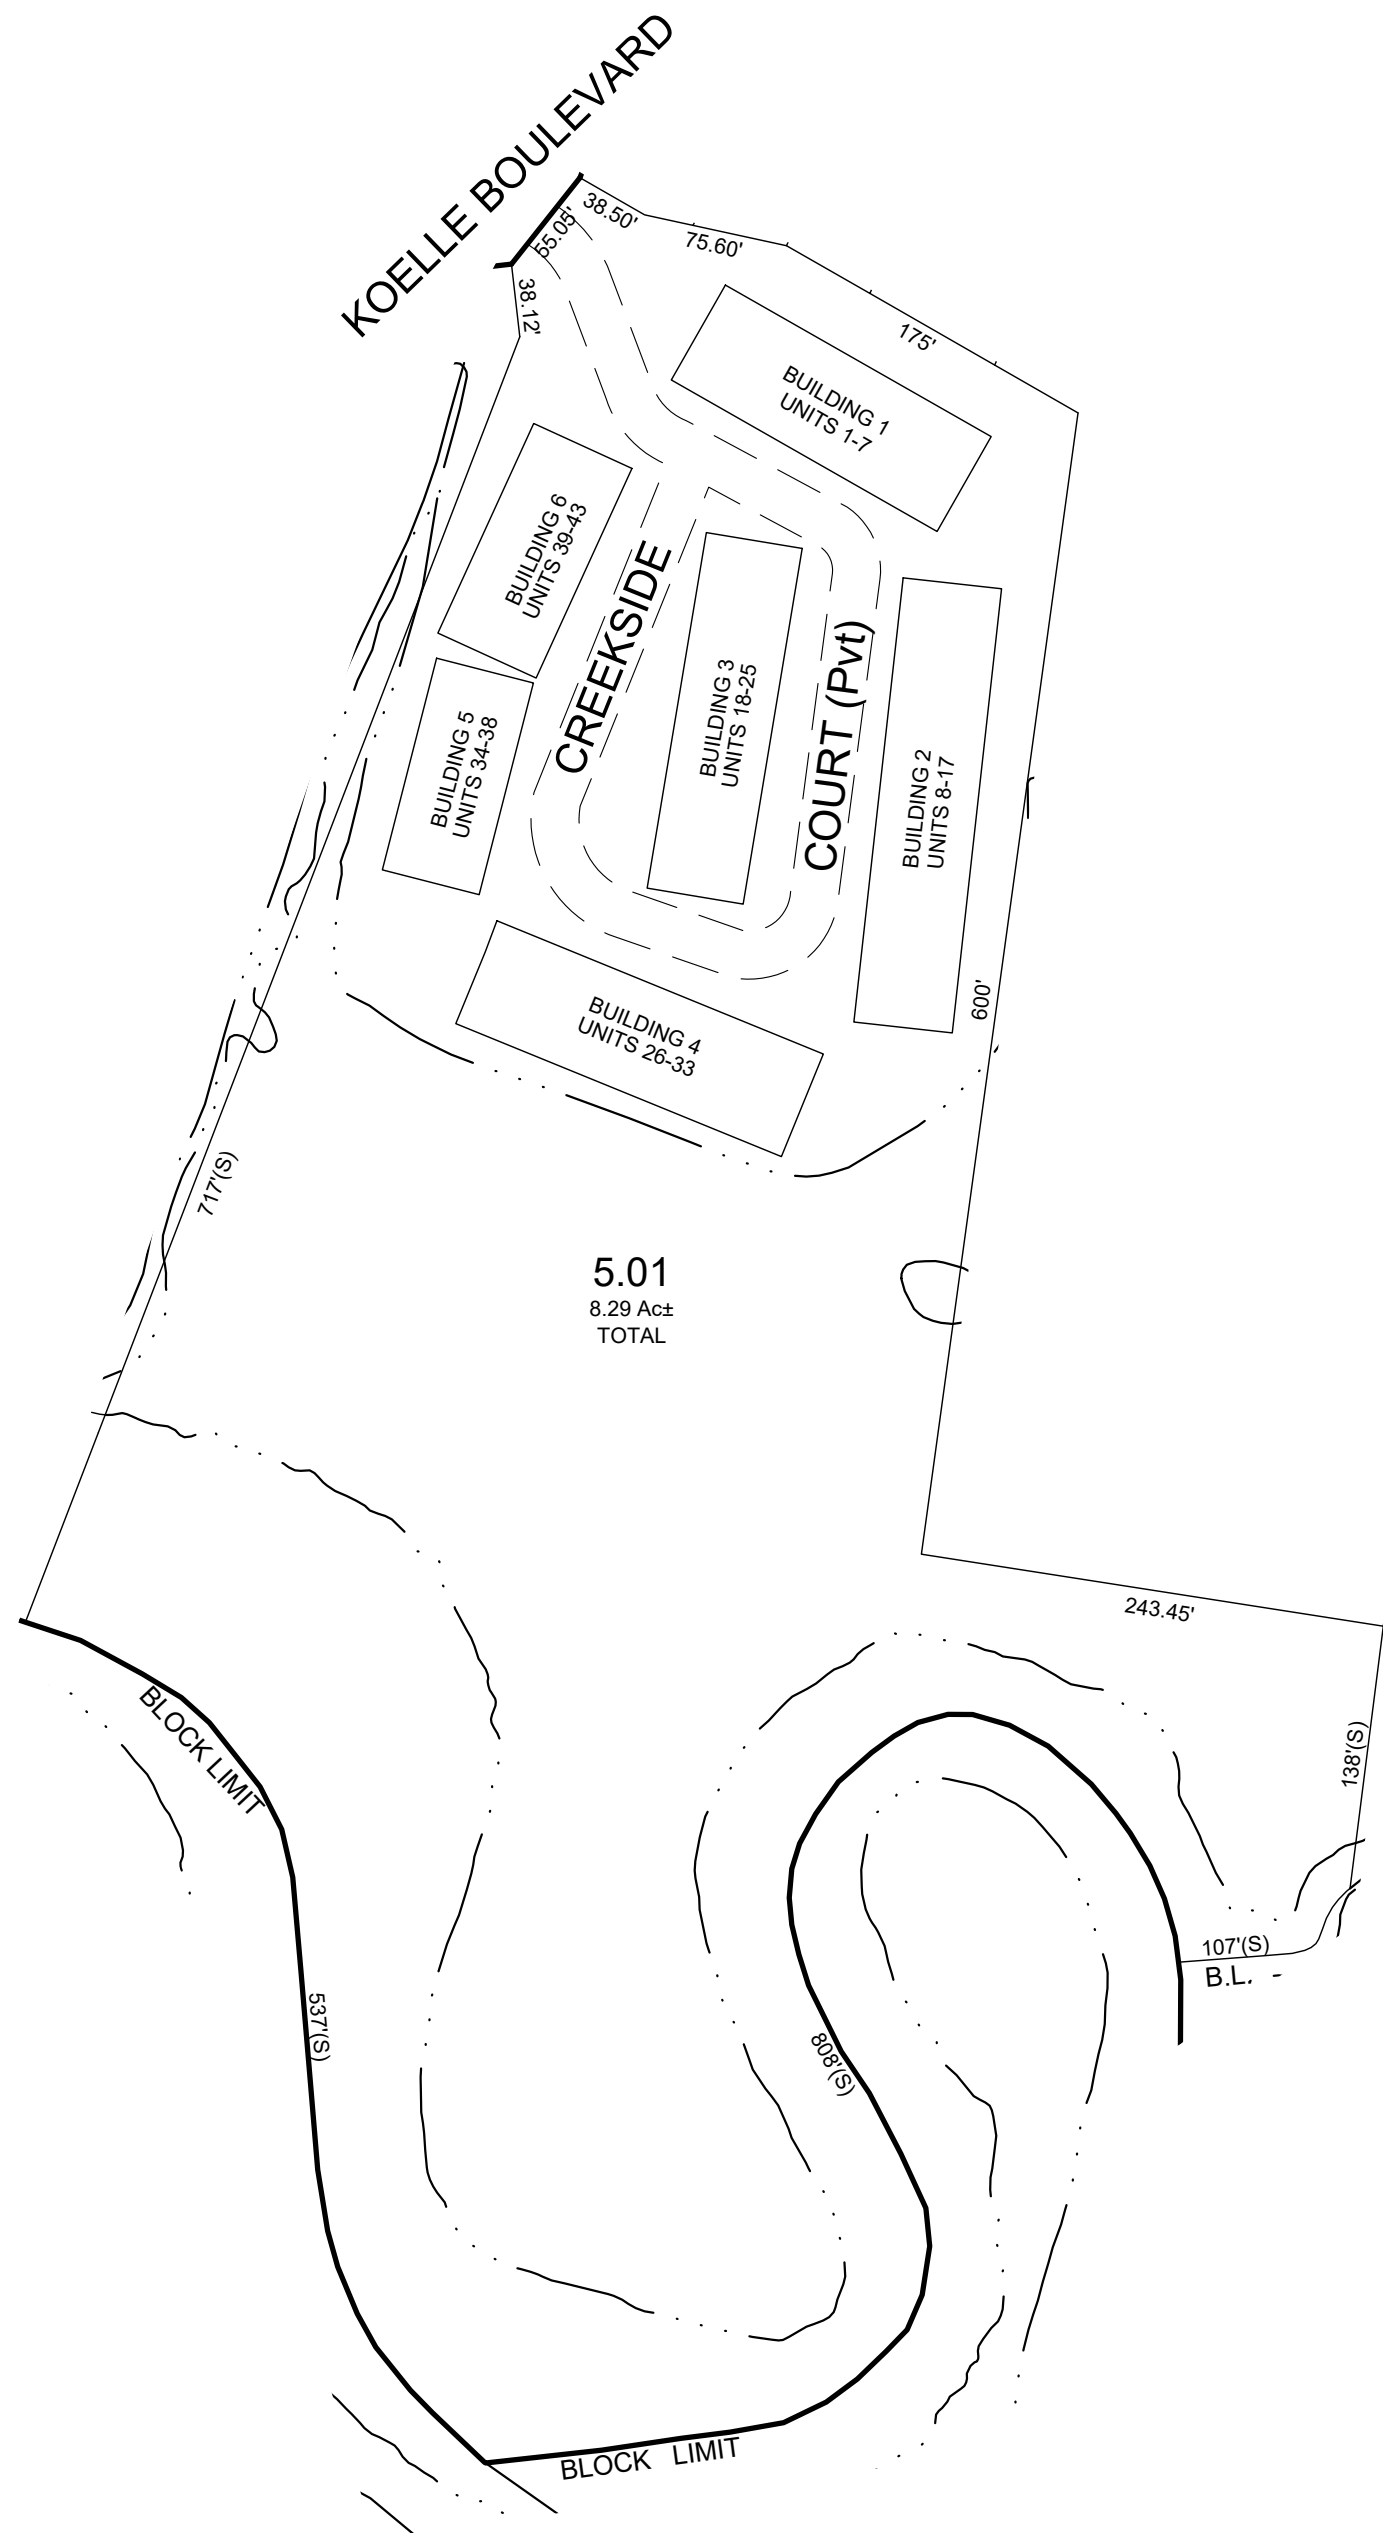

SCALE: 1" = 100'
8.29 Ac± TOTAL

QUAL	UNIT	FLOOR	SQ. FT
C0001	1	1-3	2691
C0002	2	1-3	2369
C0003	3	1-3	2369
C0004	4	1-3	2369
C0005	5	1-3	2369
C0006	6	1-3	2369
C0007	7	1-3	2691
C0008	8	1-3	2691
C0009	9	1-3	2369
C0010	10	1-3	2369
C0011	11	1-3	2369
C0012	12	1-3	2369
C0013	13	1-3	2369
C0014	14	1-3	2369
C0015	15	1-3	2369
C0016	16	1-3	2369
C0017	17	1-3	2691
C0018	18	1-3	2369
C0019	19	1-3	2369
C0020	20	1-3	2369
C0021	21	1-3	2369
C0022	22	1-3	2369
C0023	23	1-3	2369
C0024	24	1-3	2369
C0025	25	1-3	2691
C0026	26	1-3	2691
C0027	27	1-3	2369
C0028	28	1-3	2369
C0029	29	1-3	2369
C0030	30	1-3	2369
C0031	31	1-3	2369
C0032	32	1-3	2369
C0033	33	1-3	2691
C0034	34	1-3	2691
C0035	35	1-3	2369
C0036	36	1-3	2369
C0037	37	1-3	2369
C0038	38	1-3	2691
C0039	39	1-3	2691
C0040	40	1-3	2369
C0041	41	1-3	2369
C0042	42	1-3	2369
C0043	43	1-3	2369

* THIS SHEET HAS BEEN DRAWN USING COMPUTER AIDED DRAFTING/
DESIGN (CAD/D) AND COORDINATE GEOMETRY (COGO).

REVISIONS				
DATE	BY	LIC.NO	BLOCK	LOT

THIS MAP HAS BEEN GIVEN
A FORMAL CERTIFICATION
BY THE DIVISION OF TAXATION
ON FEBRUARY 1, 2022, SIGNED
BY JESSICA LARNED AND
LATOYA ROBERTSON AND
ASSIGNED SERIAL NUMBER 1127

TAX MAP
TOWN OF SECAUCUS

HUDSON COUNTY
SCALE: AS NOTED

NEW JERSEY
DATE: JUNE 2021

ED CLAY

LICENSED LAND SURVEYOR
NEW JERSEY LICENSE NO. 34842
215 BELLEVUE AVENUE
HAMMONTON, NEW JERSEY 08037
CO.# 24GA27973300

TO SHOW CONDITIONS AS OF JULY 2021

TAX MAP
TOWN OF SECAUCUS

HUDSON COUNTY
SCALE: 1" = 100'

NEW JERSEY
DATE: JUNE 2021


ED CLAY

LICENSED LAND SURVEYOR
NEW JERSEY LICENSE NO. 34842
215 BELLEVUE AVENUE
HAMMONTON, NEW JERSEY 08037
COA# 24GA27973300

TO SHOW CONDITIONS AS OF JULY 2021

THIS MAP HAS BEEN GIVEN
A FORMAL CERTIFICATION
BY THE DIVISION OF TAXATION
ON FEBRUARY 1, 2022, SIGNED
BY JESSICA LARNED AND
LATOYA ROBERTSON AND
ASSIGNED SERIAL NUMBER 1127

* THIS SHEET HAS BEEN DRAWN USING COMPUTER AIDED DRAFTING/
DESIGN (CAD/D) AND COORDINATE GEOMETRY (COGO).

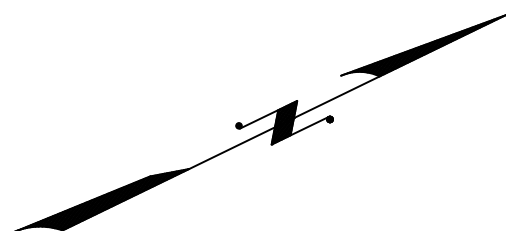

SHEET 35

SHEET 40

SHEET 45

185

2.03
206.91 Ac± TOTAL
EXEMPT
HACKENSACK MEADOWLANDS

NEW JERSEY TURNPIKE

NEW JERSEY TURNPIKE

SHEET 36

227.01

3
5.29 Ac±

227

4.05
32.05 Ac± TOTAL

9
135.93 Ac± TOTAL


SHEET 35.01

REVISIONS

DATE	BY	LIC.NO	BLOCK	LOT

SHEET 42

TOWNSHIP OF NORTH BERGEN
HUDSON COUNTY

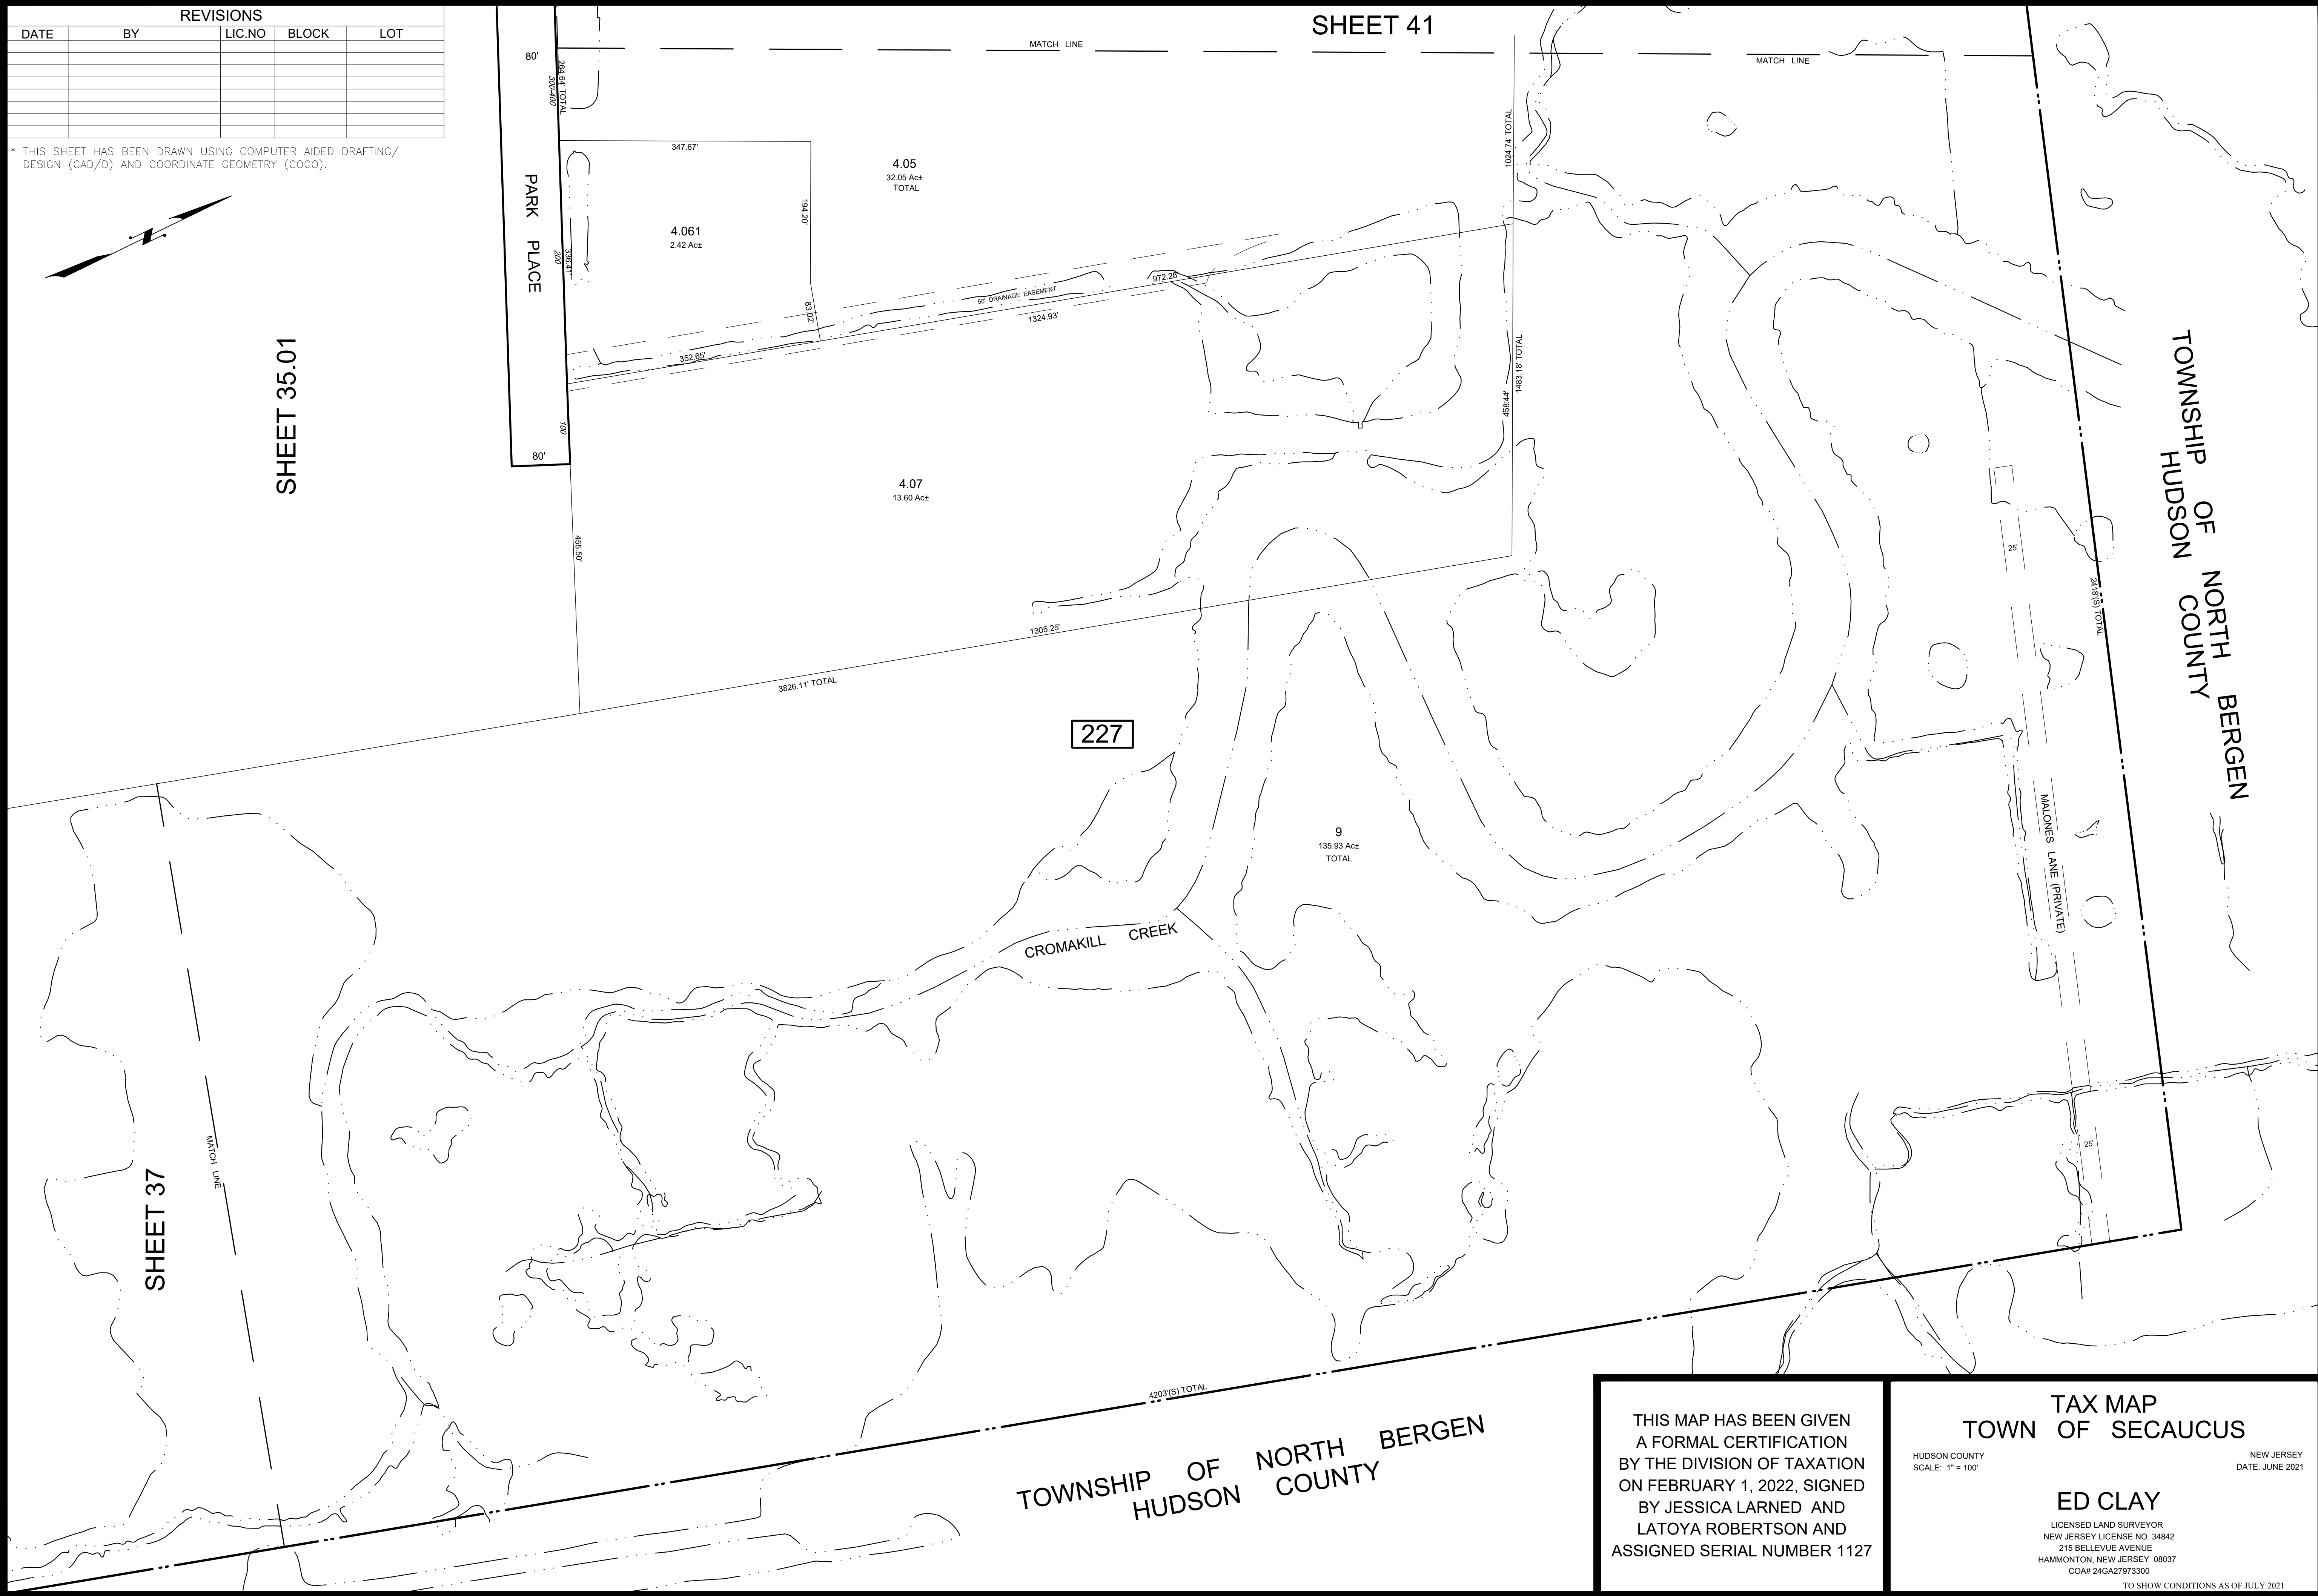

REVISIONS				
DATE	BY	LIC.NO	BLOCK	LOT

* THIS SHEET HAS BEEN DRAWN USING COMPUTER AIDED DRAFTING/ DESIGN (CAD/D) AND COORDINATE GEOMETRY (COCO).

THIS MAP HAS BEEN GIVEN
A FORMAL CERTIFICATION
BY THE DIVISION OF TAXATION
ON FEBRUARY 1, 2022, SIGNED
BY JESSICA LARNED AND
LATOYA ROBERTSON AND
ASSIGNED SERIAL NUMBER 1127


TAX MAP
TOWN OF SECAUCUS

HUDSON COUNTY
SCALE: 1" = 100'

NEW JERSEY
DATE: JUNE 2021

ED CLAY
LICENSED LAND SURVEYOR
NEW JERSEY LICENSE NO. 34842
215 BELLEVUE AVENUE
HAMMONTON, NEW JERSEY 08037
CDA# 24GA27973300

TO SHOW CONDITIONS AS OF JULY 2021

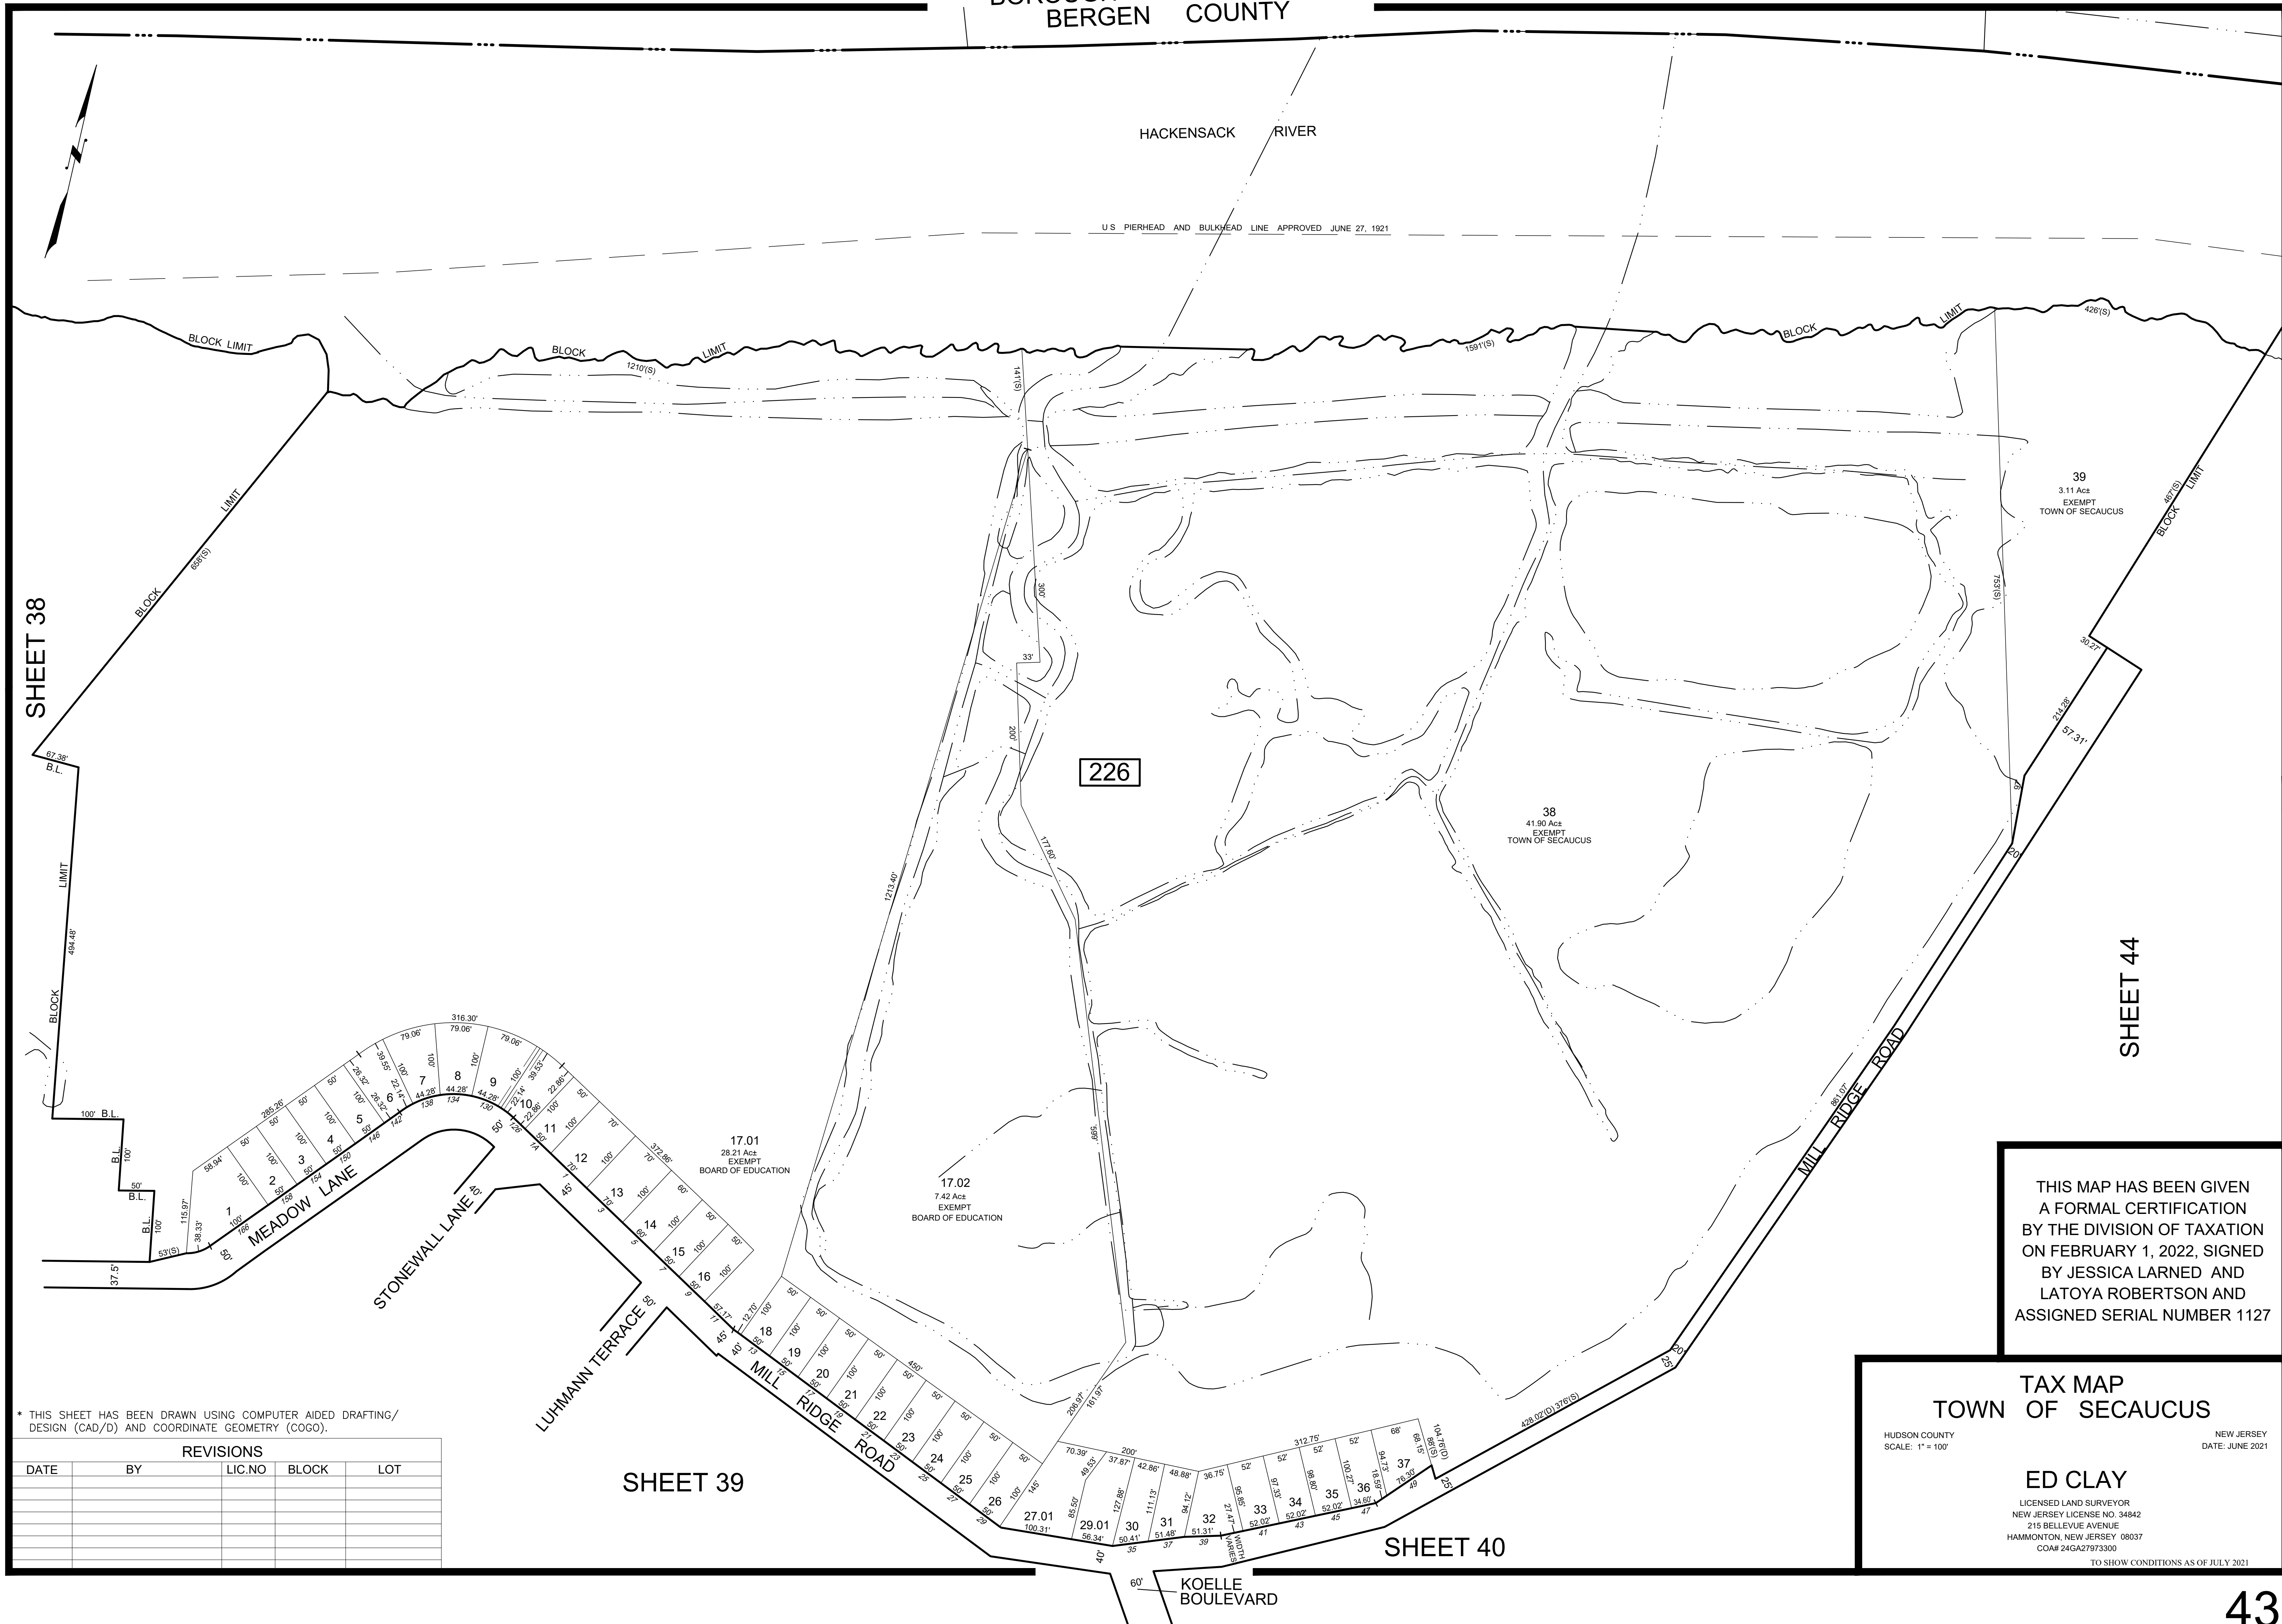

* THIS SHEET HAS BEEN DRAWN USING COMPUTER AIDED DRAFTING/ DESIGN (CAD/D) AND COORDINATE GEOMETRY (COGO).

REVISIONS				
DATE	BY	LIC.NO	BLOCK	LOT

THIS MAP HAS BEEN GIVEN
A FORMAL CERTIFICATION
BY THE DIVISION OF TAXATION
ON FEBRUARY 1, 2022, SIGNED
BY JESSICA LARNED AND
LATOYA ROBERTSON AND
ASSIGNED SERIAL NUMBER 1127


TAX MAP
TOWN OF SECAUCUS

HUDSON COUNTY
SCALE: 1" = 100'

ED CLAY
LICENSED LAND SURVEYOR
NEW JERSEY LICENSE NO. 34842
215 BELLEVUE AVENUE
HAMMONTON, NEW JERSEY 08037
CO# 24GA27973300

NEW JERSEY
DATE: JUNE 2021

TO SHOW CONDITIONS AS OF JULY 2021

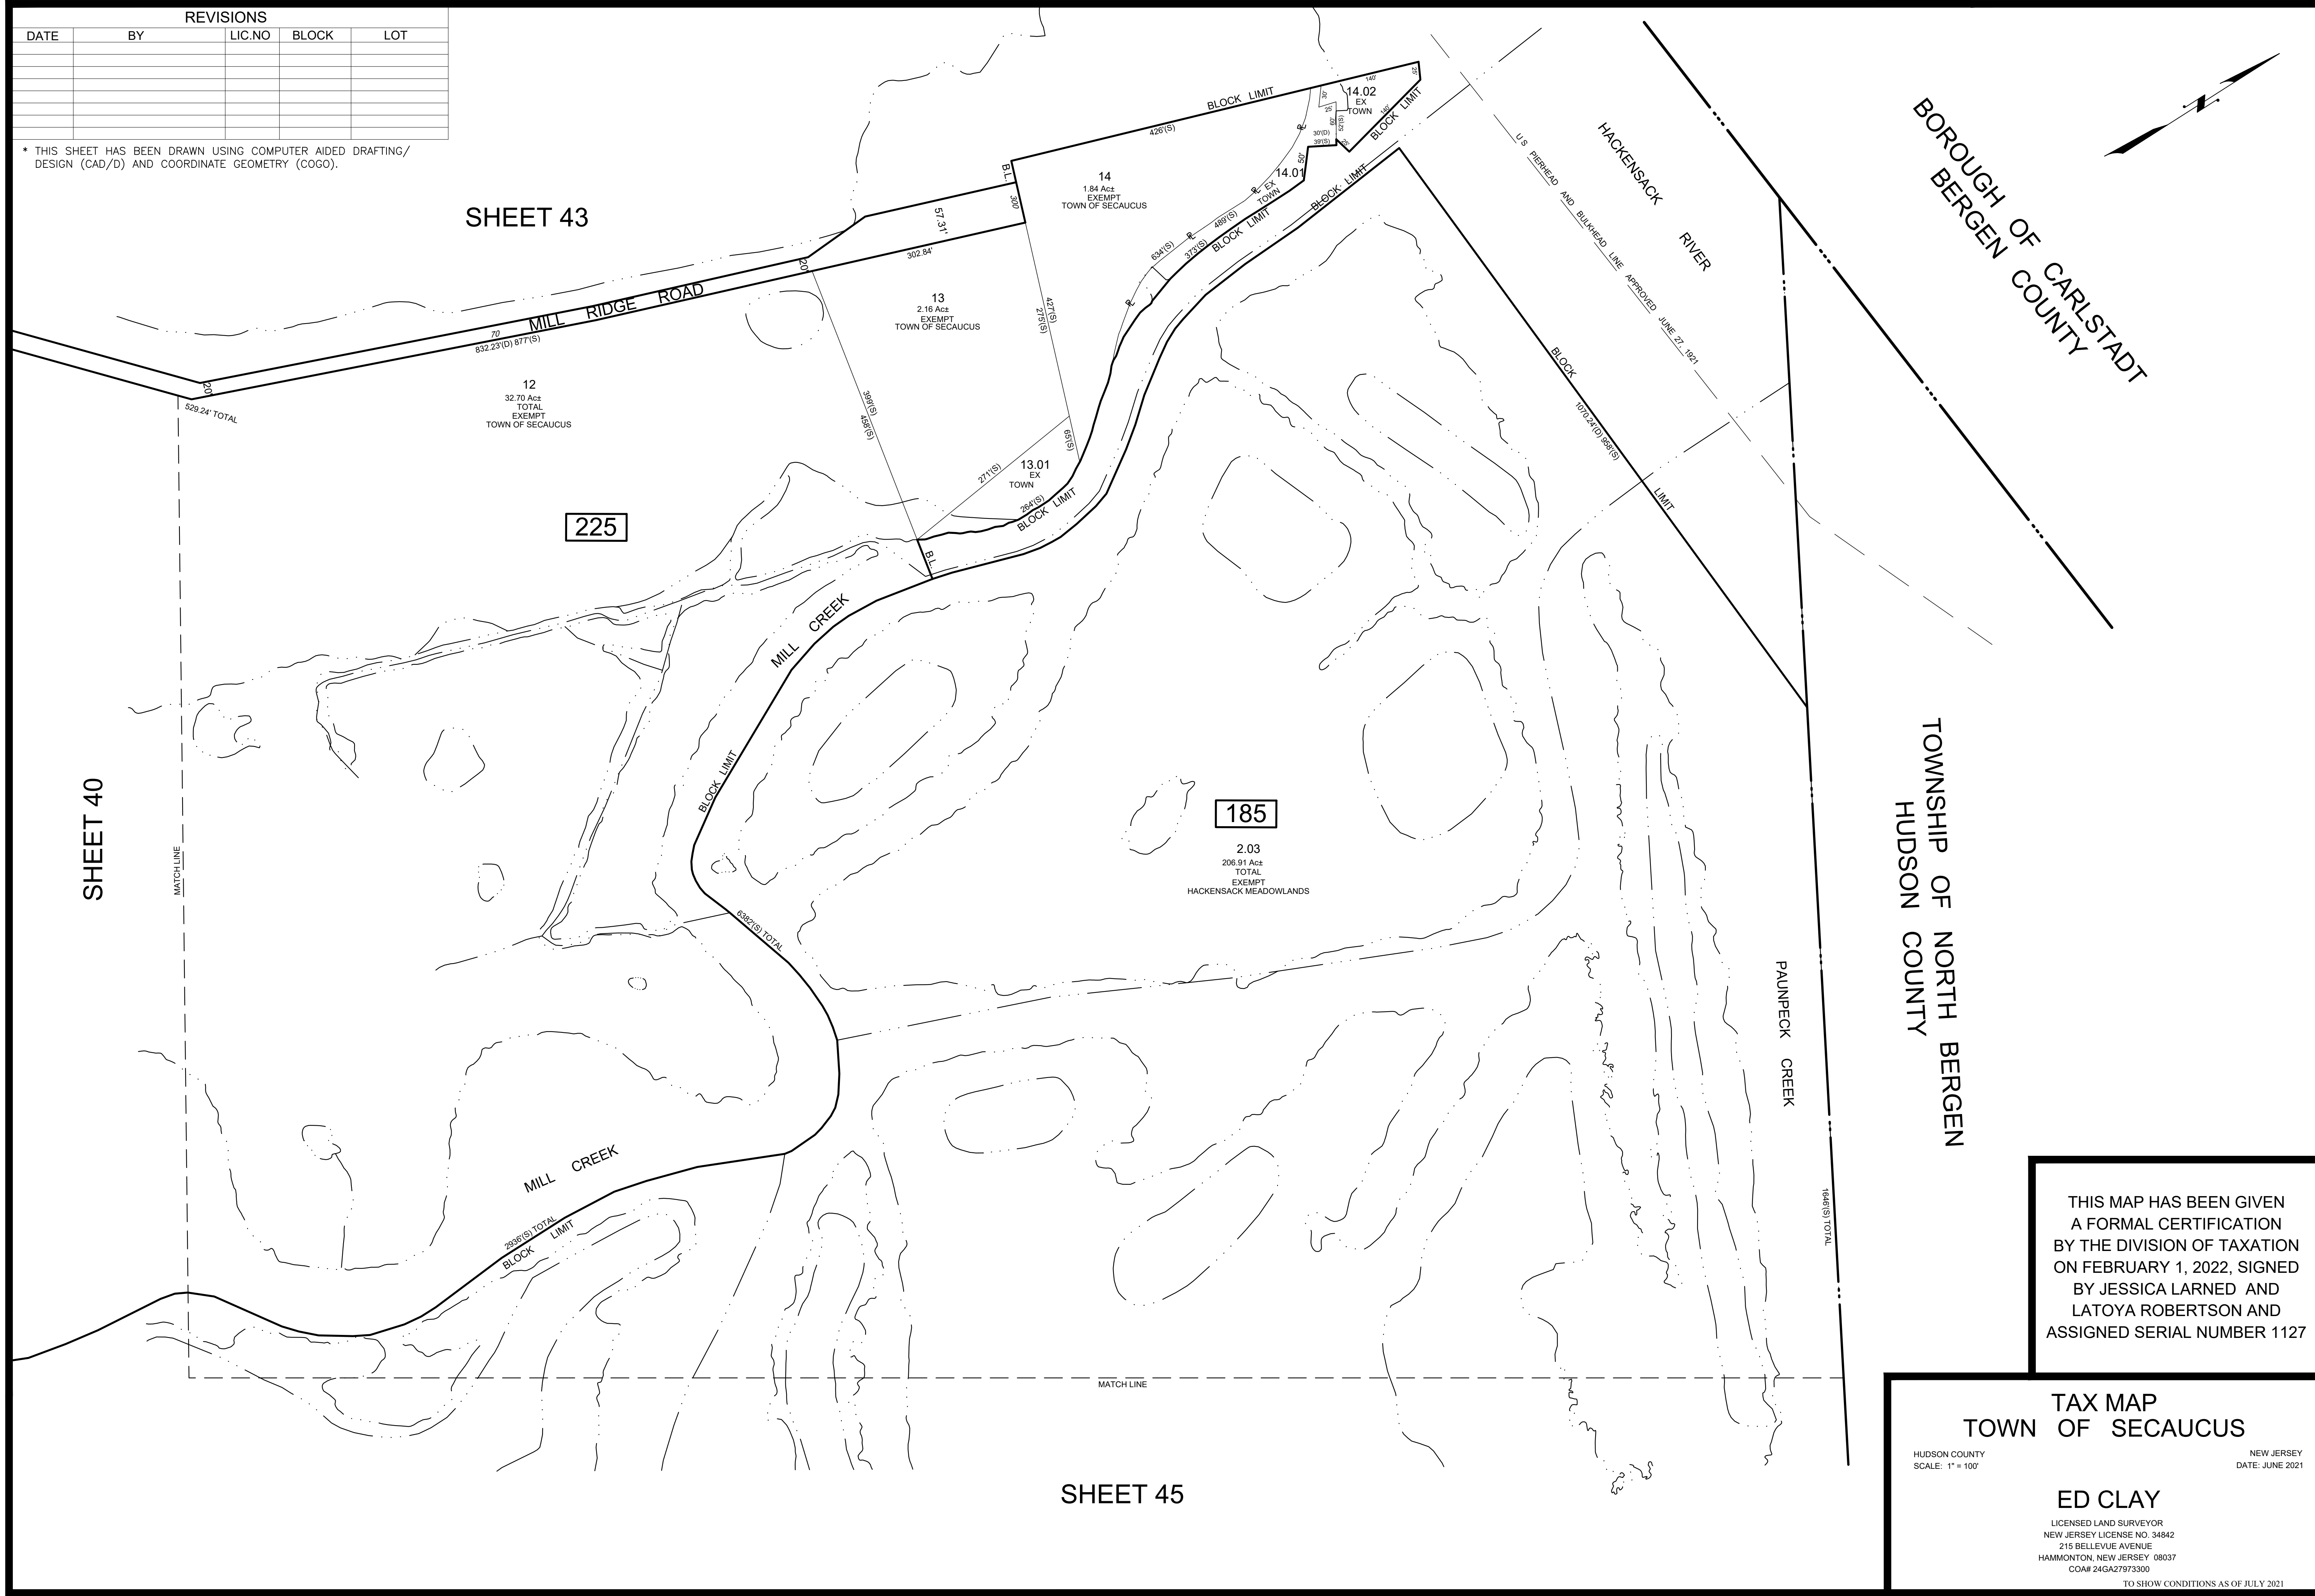

SHEET 40

SHEET 44

SHEET 41

TOWNSHIP OF NORTH BERGEN
HUDSON COUNTY
PAUNPECK CREEK

1646(S) TOTAL

185

2.03
206.91 Ac±
TOTAL
EXEMPT
HACKENSACK MEADOWLANDS

5003(S) TOTAL

NEW JERSEY TURNPIKE AUTHORITY

TOWNSHIP OF NORTH BERGEN
HUDSON COUNTY

* THIS SHEET HAS BEEN DRAWN USING COMPUTER AIDED DRAFTING/
DESIGN (CAD/D) AND COORDINATE GEOMETRY (COGO).

REVISIONS				
DATE	BY	LIC.NO	BLOCK	LOT

THIS MAP HAS BEEN GIVEN
A FORMAL CERTIFICATION
BY THE DIVISION OF TAXATION
ON FEBRUARY 1, 2022, SIGNED
BY JESSICA LARNED AND
LATOYA ROBERTSON AND
ASSIGNED SERIAL NUMBER 1127

TAX MAP
TOWN OF SECAUCUS

HUDSON COUNTY
SCALE: 1" = 100'

NEW JERSEY
DATE: JUNE 2021

ED CLAY

LICENSED LAND SURVEYOR
NEW JERSEY LICENSE NO. 34842
215 BELLEVUE AVENUE
HAMMONTON, NEW JERSEY 08037
CORA# 24GA27973300